

NOTES:

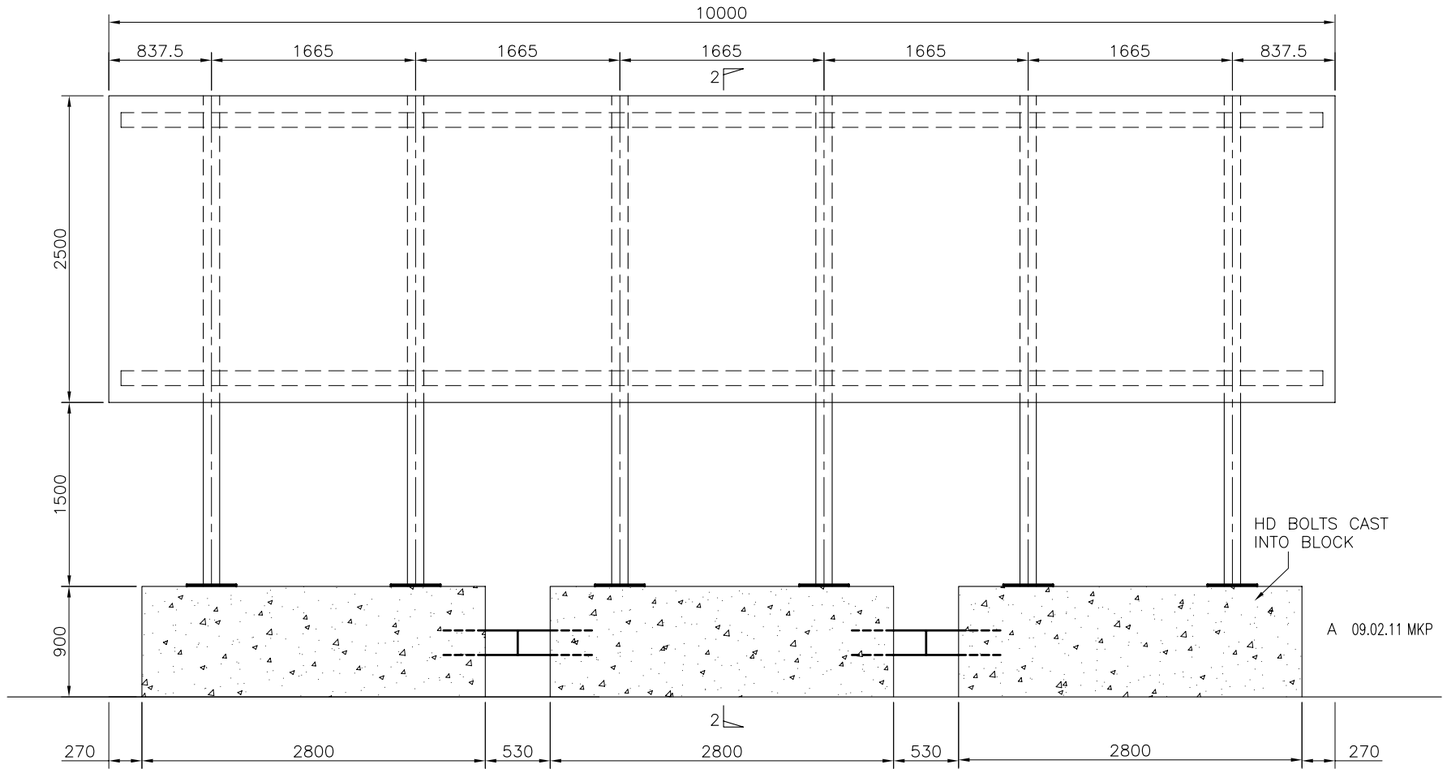


ELEVATION (LOOKING AT FRONT)

SCALE 1:50

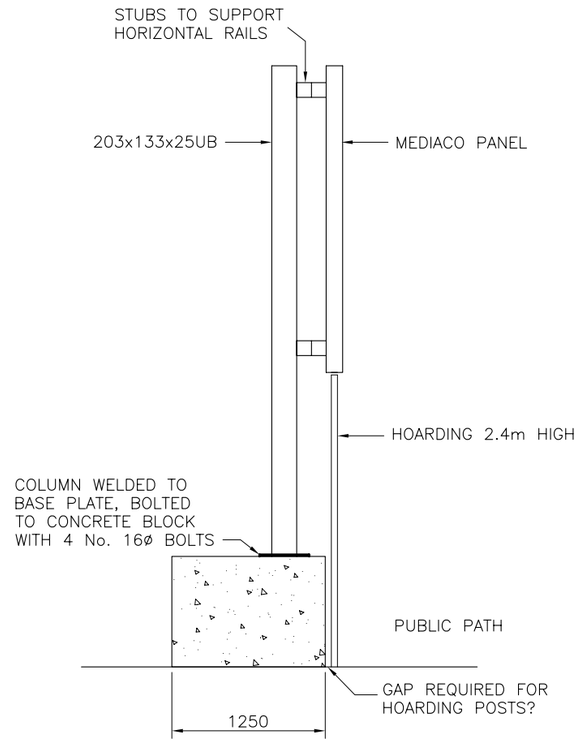

SECTION 2–2

SCALE 1:50

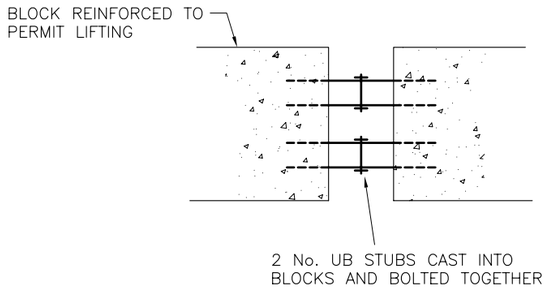

REQUIRED ALLOWABLE BEARING PRESSURE 90kN/m²
WEIGHT OF EACH BLOCK 60 kN APPROX

REV	DATE	BY	REVISION	CHKD
A	01.03.11	MKP		

STATUS	PRELIMINARY	APPR	DATE
PROJECT	WEMBLEY SIGNS		
CLIENT	MEDIACO OUTDOOR LTD		

Haydn Evans Consulting
31–37 St Helens Street, Ipswich, Suffolk, IP4 2JL
Tel: 01473 236550 Fax: 01473 233097
Email: mail@evansconsult.co.uk

TITLE	10m x 2.5m PANEL		
BY MKP	DATE FEB 2011	DRAWING No. 232/004/02	REV. A
CHKD	SCALE AS SHOWN		

© Haydn Evans Consulting