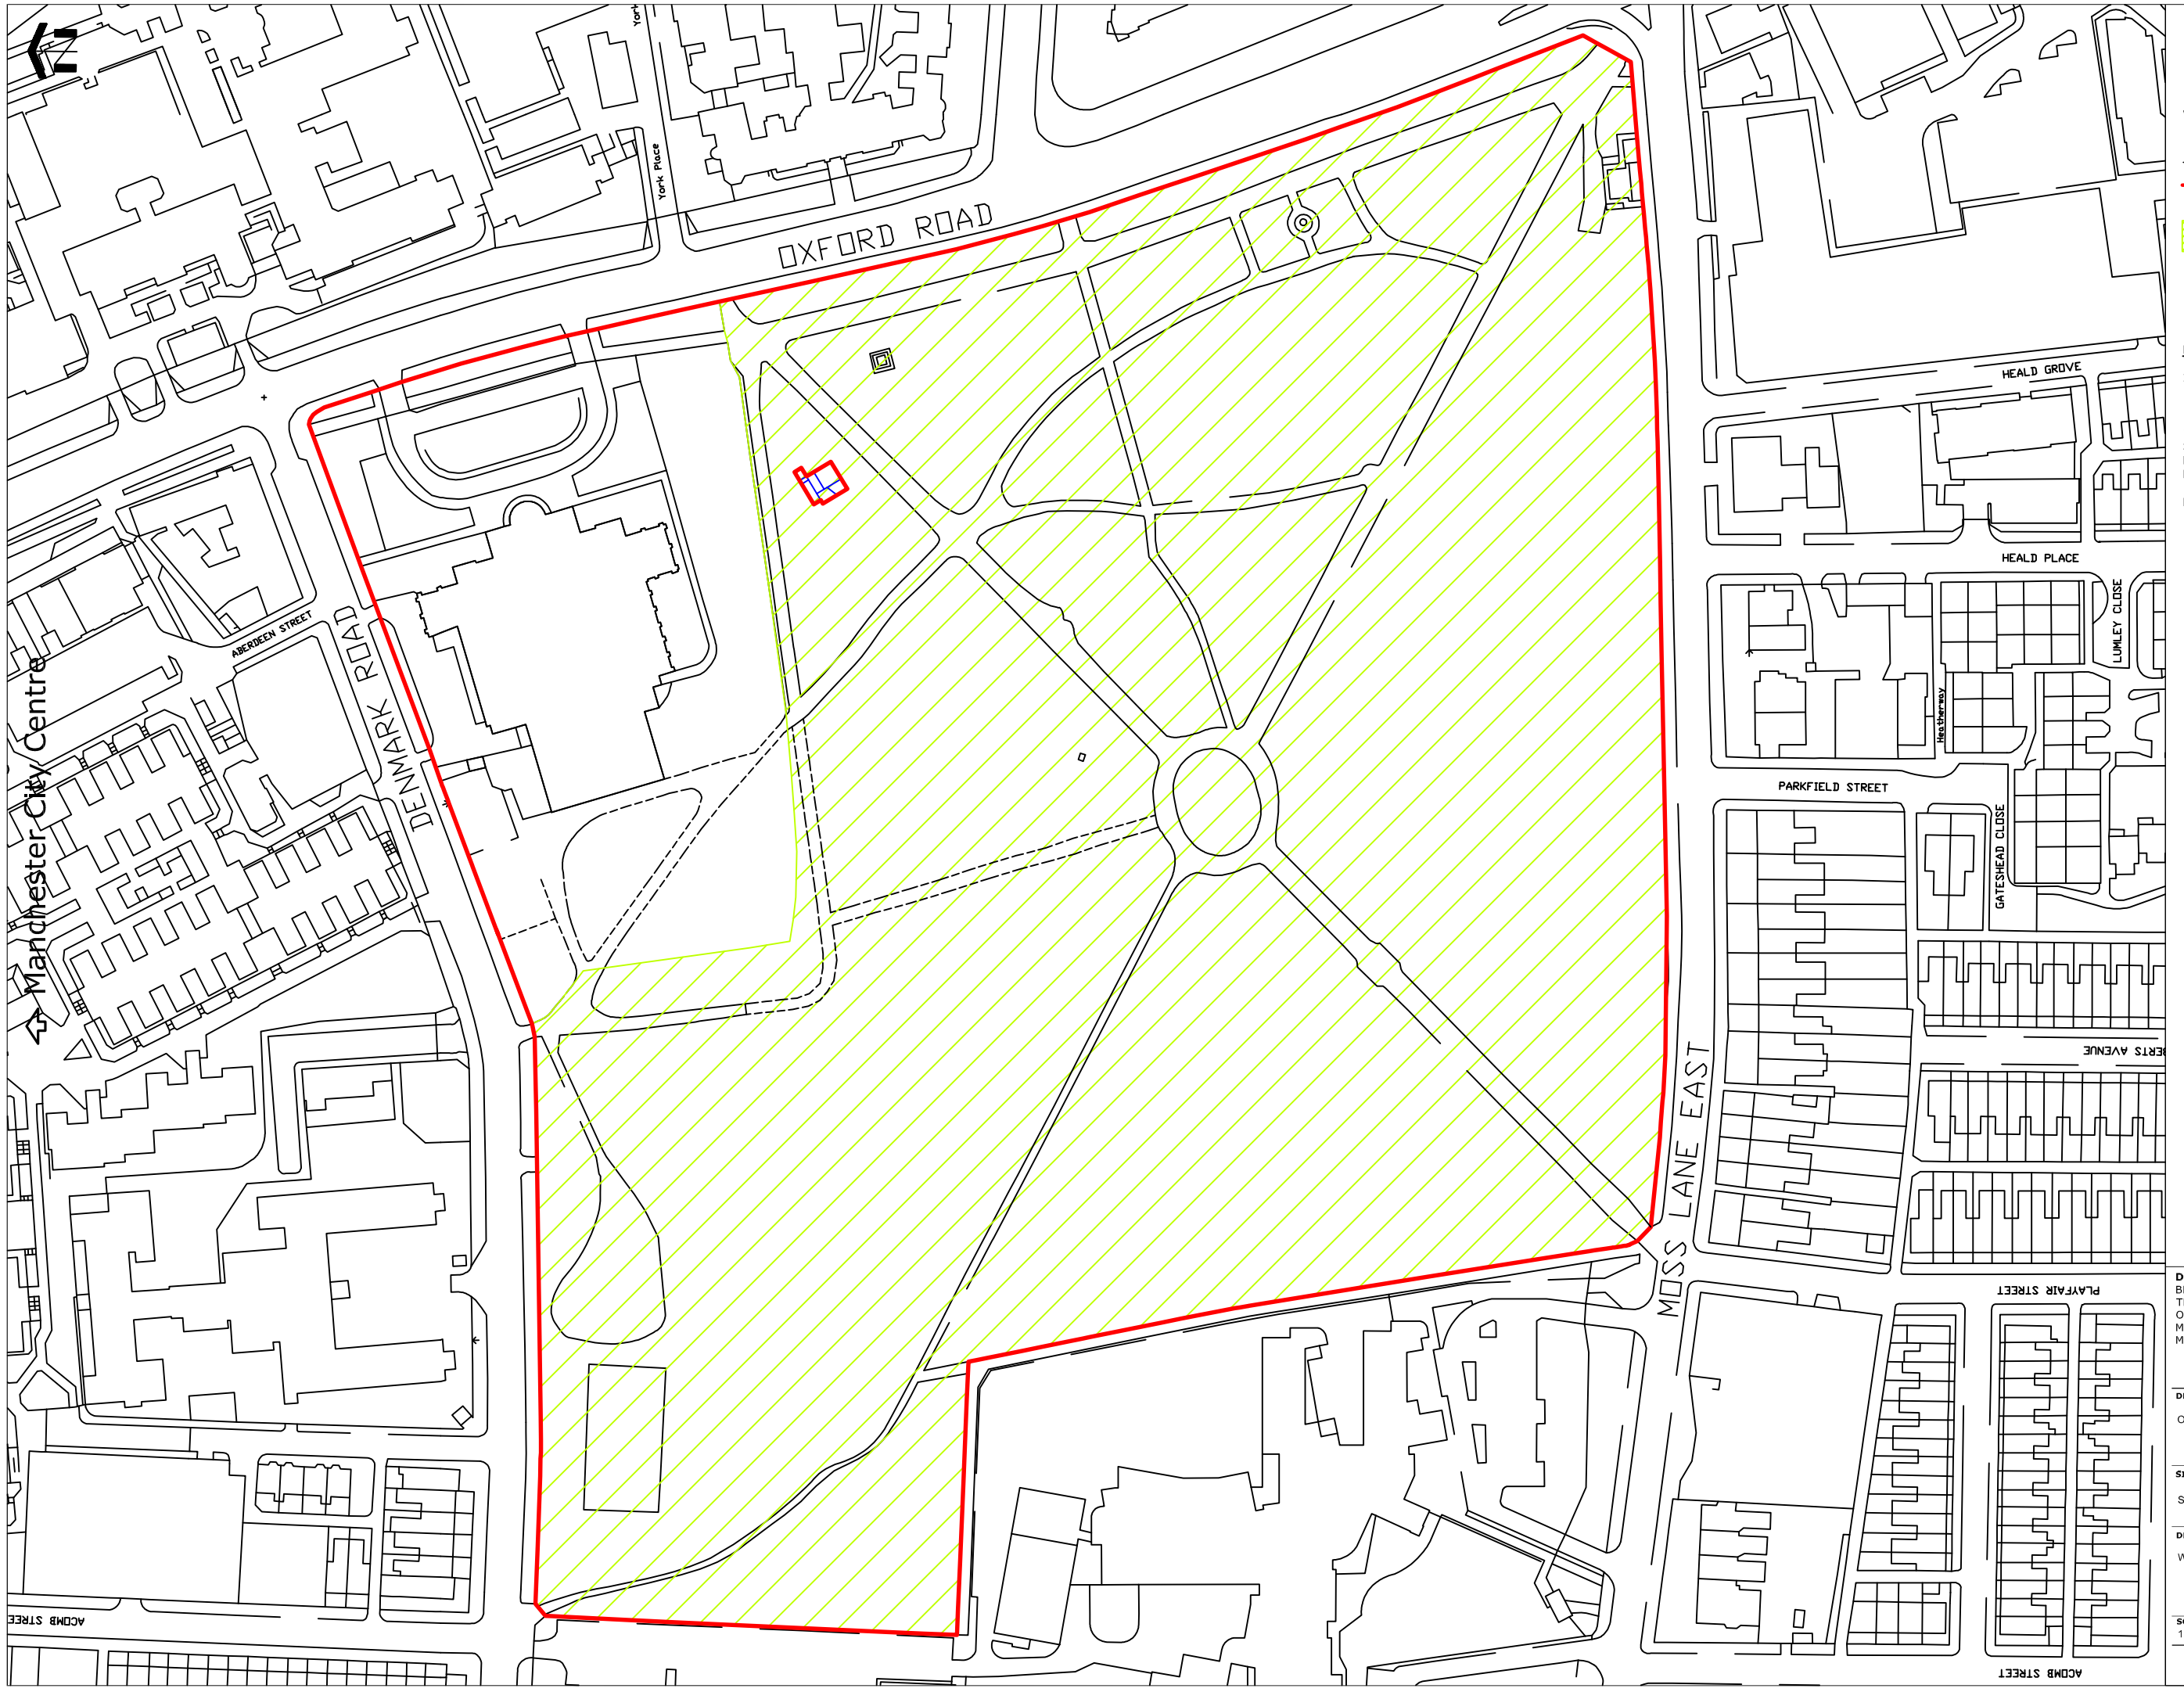


The University of Manchester

Whitworth Art Gallery & Park

KEY

University of Manchester freehold

Occupied by MCC by lease of 1000 years, term from 29/09/1904

NOTES

1. DO NOT SCALE FROM THIS DRAWING.

2. BOUNDARIES ARE INDICATIVE ONLY

3. REPRODUCED FROM ORDNANCE SURVEY LAND-LINE DATA WITH THE PERMISSION OF THE CONTROLLER OF HER MAJESTY'S STATIONARY OFFICE. ORDNANCE SURVEY AND LAND-LINE ARE REGISTERED TRADEMARKS (c) Crown Copyright.

DIRECTORATE OF ESTATES AND FACILITIES
BEYER BUILDING
THE UNIVERSITY OF MANCHESTER
OXFORD ROAD
MANCHESTER
M13 9PL

DRAWING STATUS

ORDNANCE SURVEY DRAWING

SITE NAME

S10 OXFORD ROAD SITE

DRAWING TITLE

WHITWORTH ART GALLERY & PARK

SCALE	DATE
1:1500 @A3	03/01/13