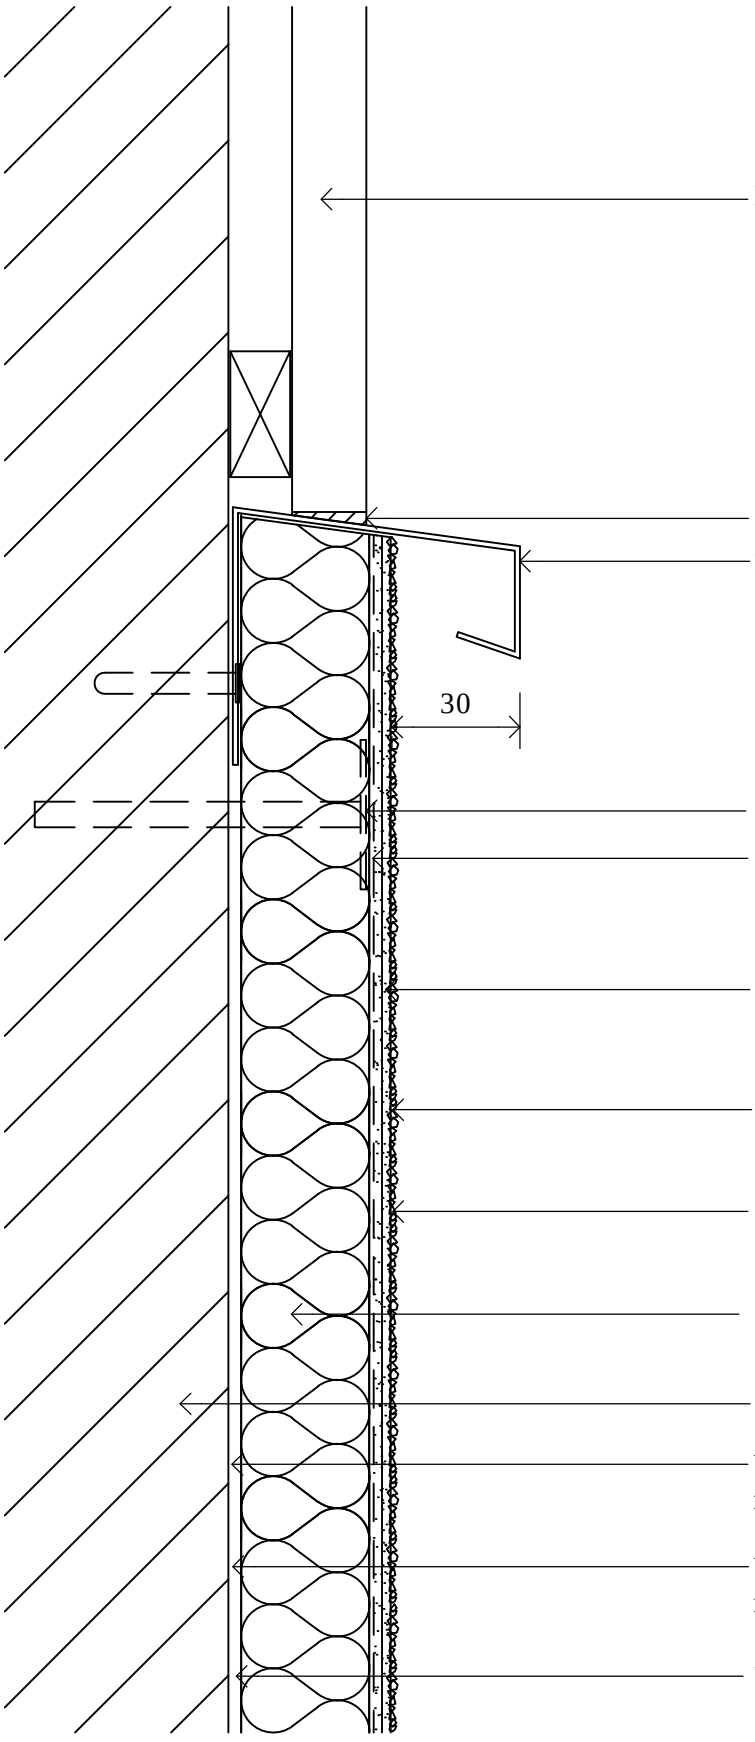


Line of barge board/fascia board subject to site conditions. Details of polyester powder coated trim design to suit site conditions and clients requirements.

Silicone sealant

Polyester powder coated verge/fascia trim bedded on silicone sealant and secured back to existing substrate at 300mm cts. Gauge of cill and fixing arrangement to suit site conditions and client requirements.

WBS approved mechanical fixing

WBS scrim adhesive coat 4-6mm reinforced with alkali resistant glass fibre reinforcing mesh

WBS scrim adhesive levelling coat 2-3mm finished smooth

WBS silicone primer (colour to clients approval)

WBS silicone finish coat (grain size and colour to clients approval)

WBS approved insulation board thickness to suit client requirements

Existing substrate

WBS fungicidal wash to be applied as necessary

WBS bonding agent to be applied as necessary

WBS bedding adhesive where required

drawing. Verge / fascia detail

date. July 2009 revision. - drawn by. JR scale. nts

drawing no. EWI-SILICONE-06 drawing set. 04

wetherby
creating a greener future
1 Kid Glove Road, Golborne Enterprise Park,
Golborne, Greater Manchester, WA3 3GS
Tel: 01942 717100 Fax: 01942 717101
Web: www.wbs-ltd.co.uk
E-mail: technical@wbs-ltd.co.uk

© WBS-LTD 1998-2011. All rights reserved