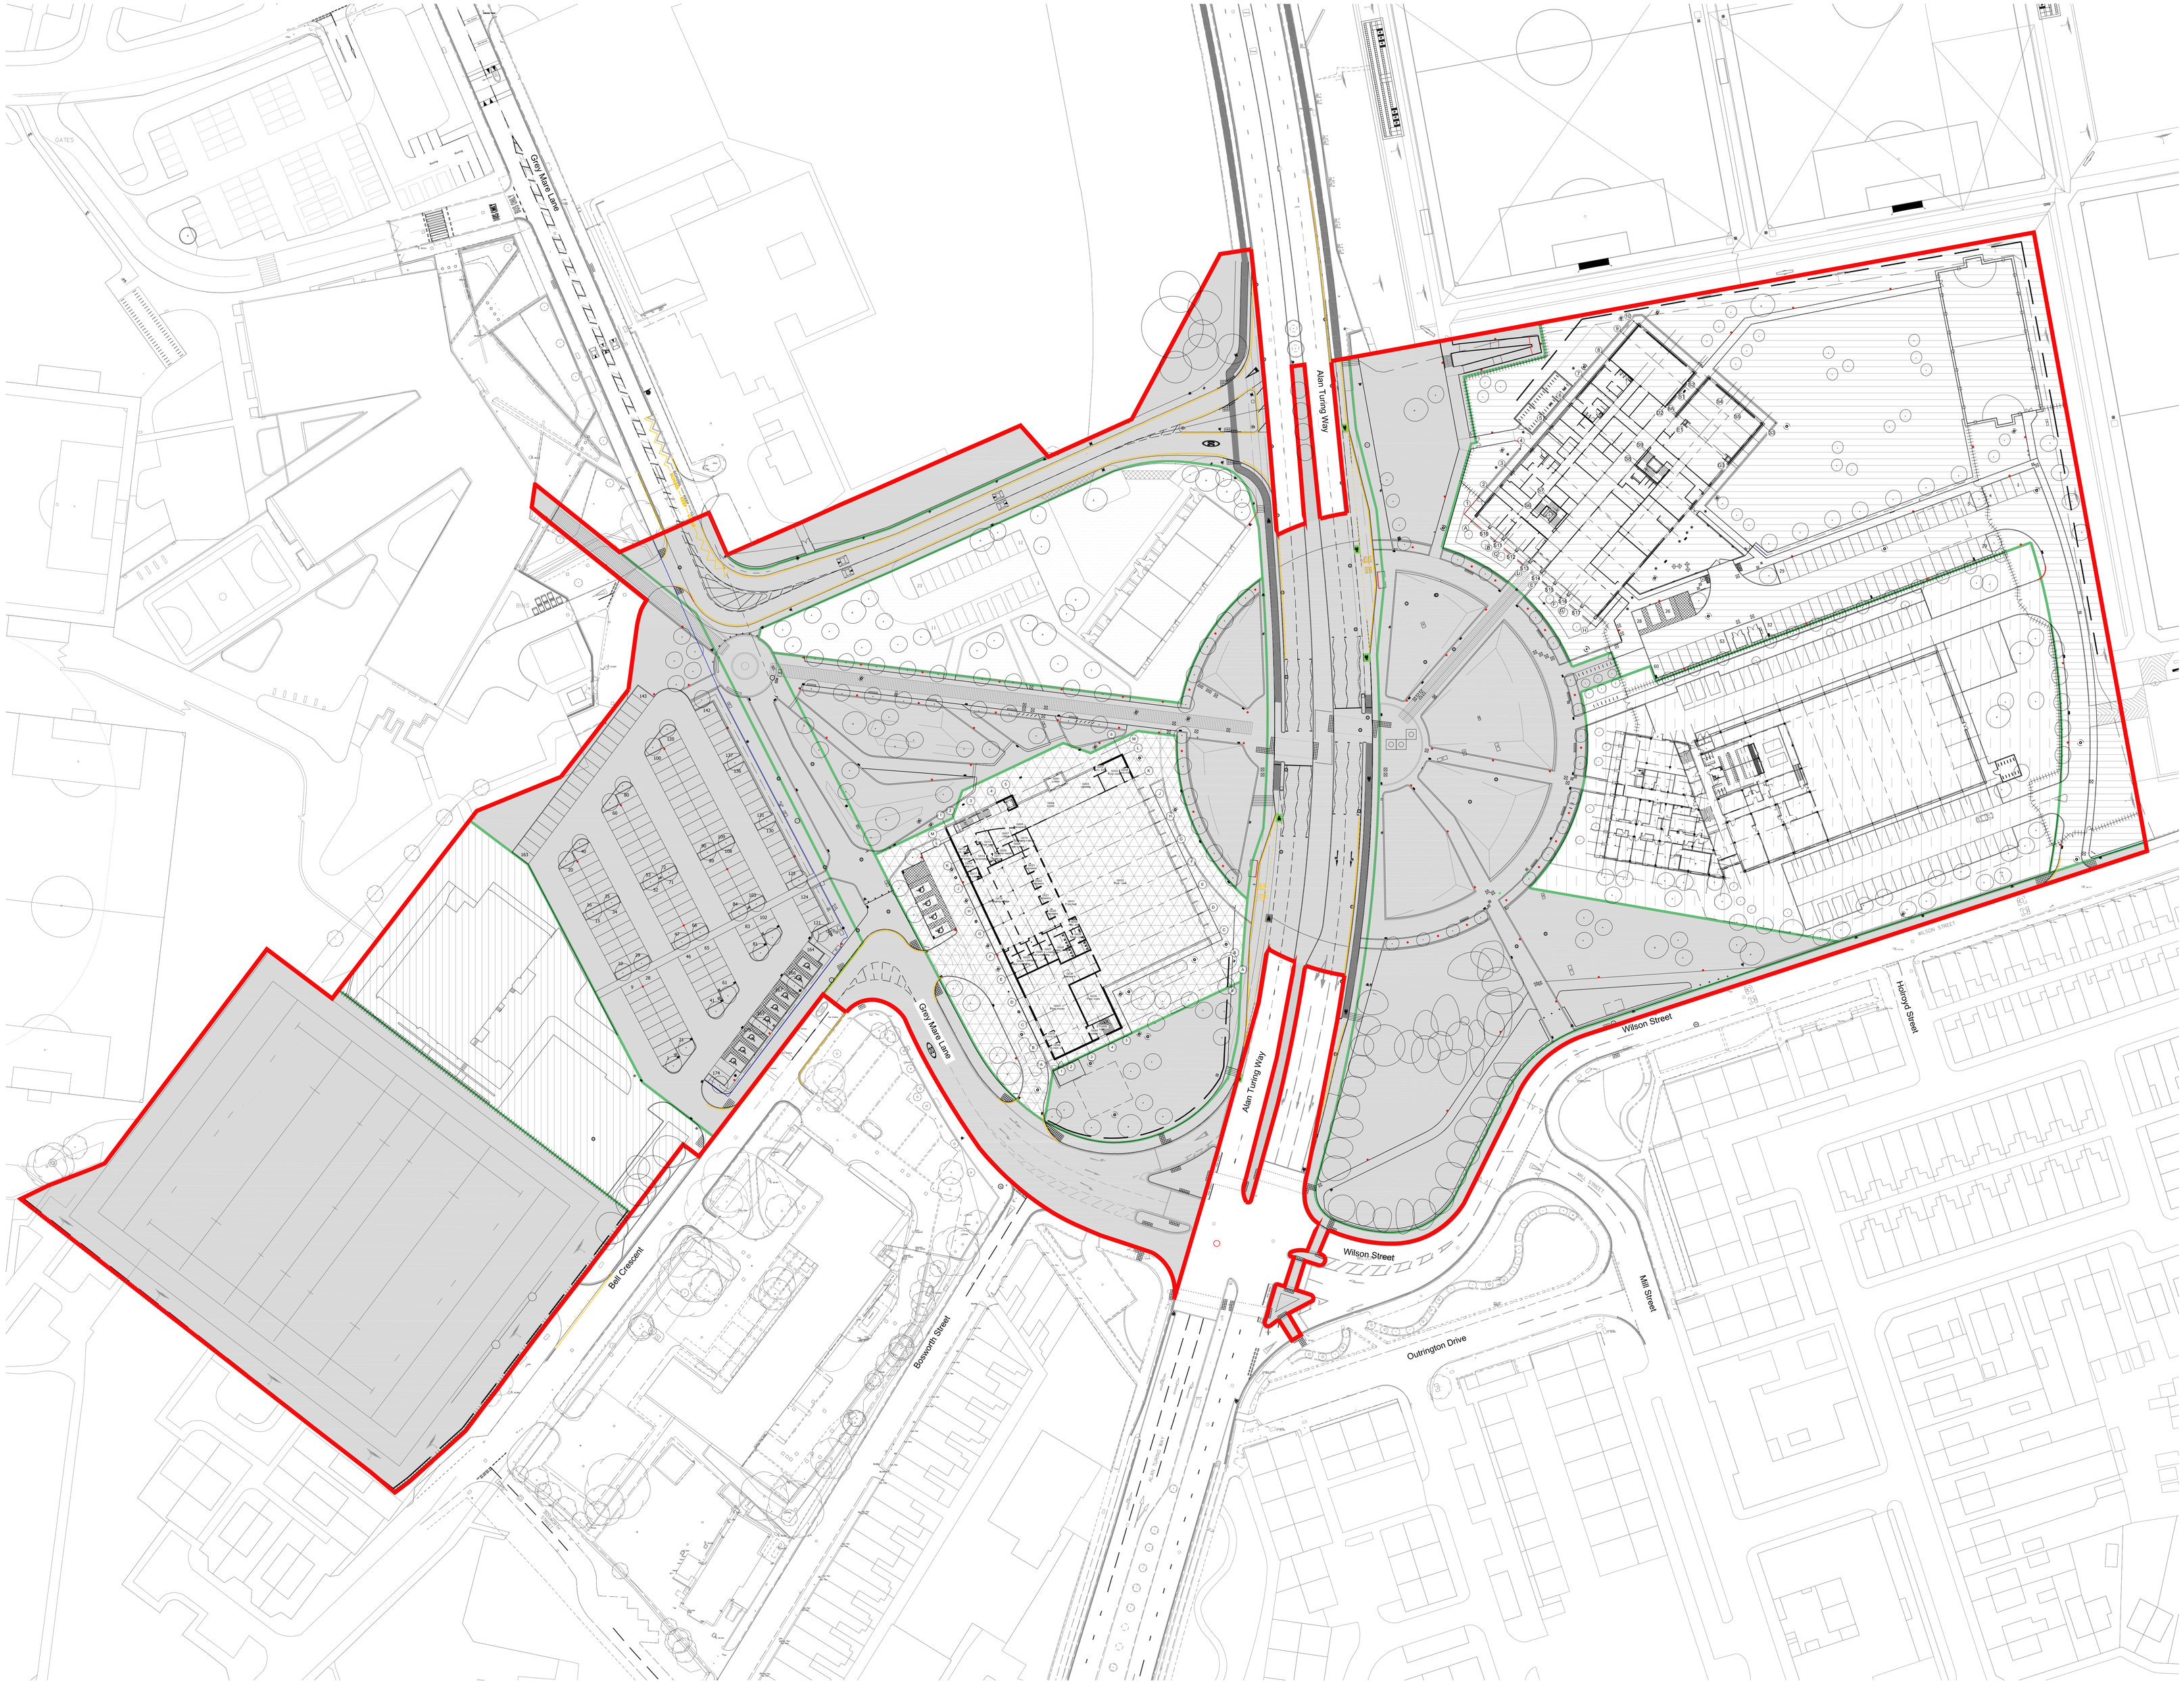

LEAD CONSULTANT:

Aedas

Aedas Architects
Aedas Architects Ltd
Parsonage Chambers
3 The Parsonage
Manchester M3 2HW
United Kingdom

T +44(0)161 8287900
F +44(0)161 8287930
E manchester@aedas.com
aedas.com

ENGINEERING CONSULTANT:

BDP.

11 Duke Street,
PO Box 85
Piccadilly Basin
Manchester M60 3JA,
United Kingdom
Location postcode for sat nav purposes: M1 2JB

SUB-CONSULTANTS:

planit	Landscape
Turner & Townsend	Cost
AECOM	Highways
Drivers Jonas Deloitte.	Planning
space	FF&E
3B Architects	Leisure

CLIENT:

MANCHESTER CITY COUNCIL

SPONSORS:

NEWEASTMANCHESTER

Bright Futures Educational Trust

Education Funding Agency

SPORT ENGLAND

UK sport

Development Zones Key

- Connell Sixth Form College
- Manchester Institute of Sports Medicine and Research Illustrative Plan Only
- Leisure Centre
- Retail - Illustrative Plan Only
- Public Realm & Highways
- Allowance for Central Reservation
- Existing Retail to be retained

Rev	Description	Date	Dr by	App by
B	Institute Building Updated	13.06.2014	EA	GG

original by	date created	approved by
EA	25/03/2013	DB

Project
Beswick Community Hub Project

project
Beswick Master Plan

drawing
Development Zones Plans

computer file
File Path:
N:\Projects\2012\12012300\Z00-Beswick Research\01 Digital Design\13
Insert3d + LandscapePlanning

plot date

project number

scale
Scale 1:500 @A0

drawing number
PL-MAS-AED-AR-90-106

rev
B

issue status
Information

This drawing is to be read in conjunction with all related drawings. All dimensions must be checked and verified on site before commencing any work or producing shop drawings.
The originator should be notified immediately of any discrepancy.
This drawing is copyright and remains the property of Aedas.