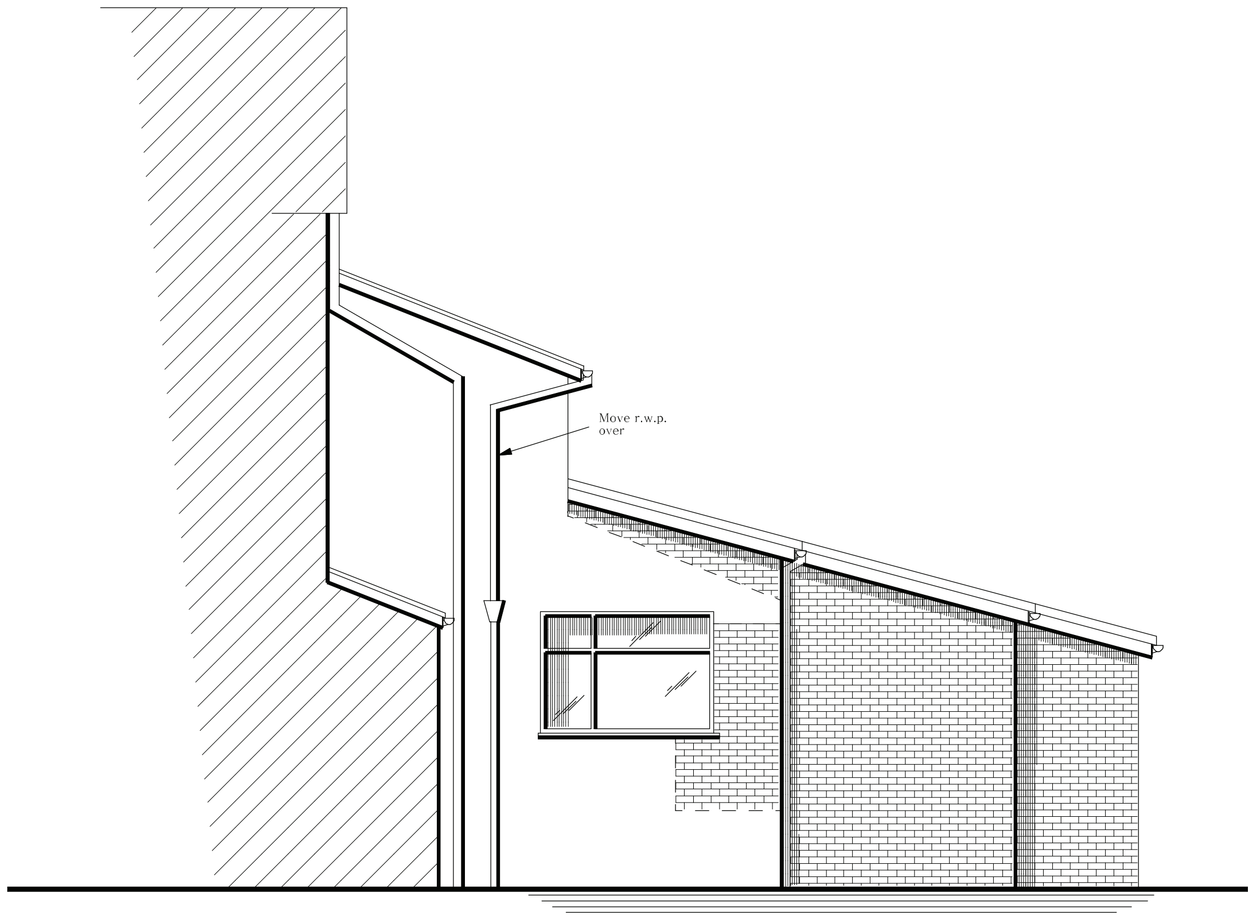

PROPOSED WEST FACING SIDE ELEVATION

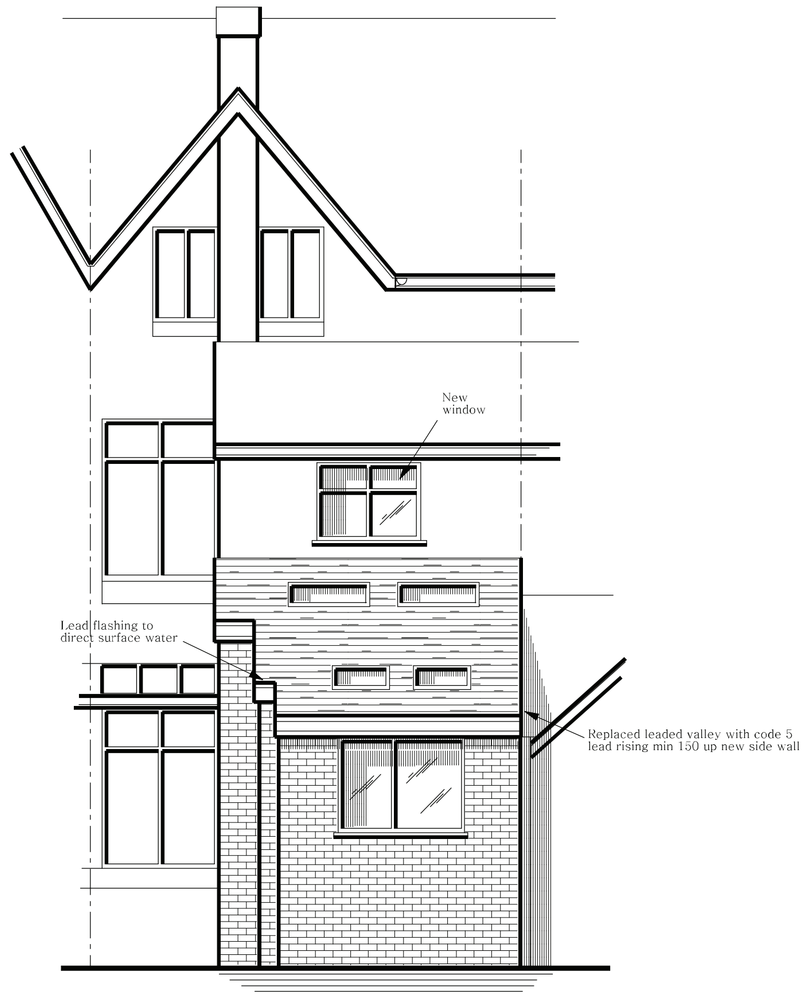

PROPOSED SOUTH FACING REAR ELEVATION

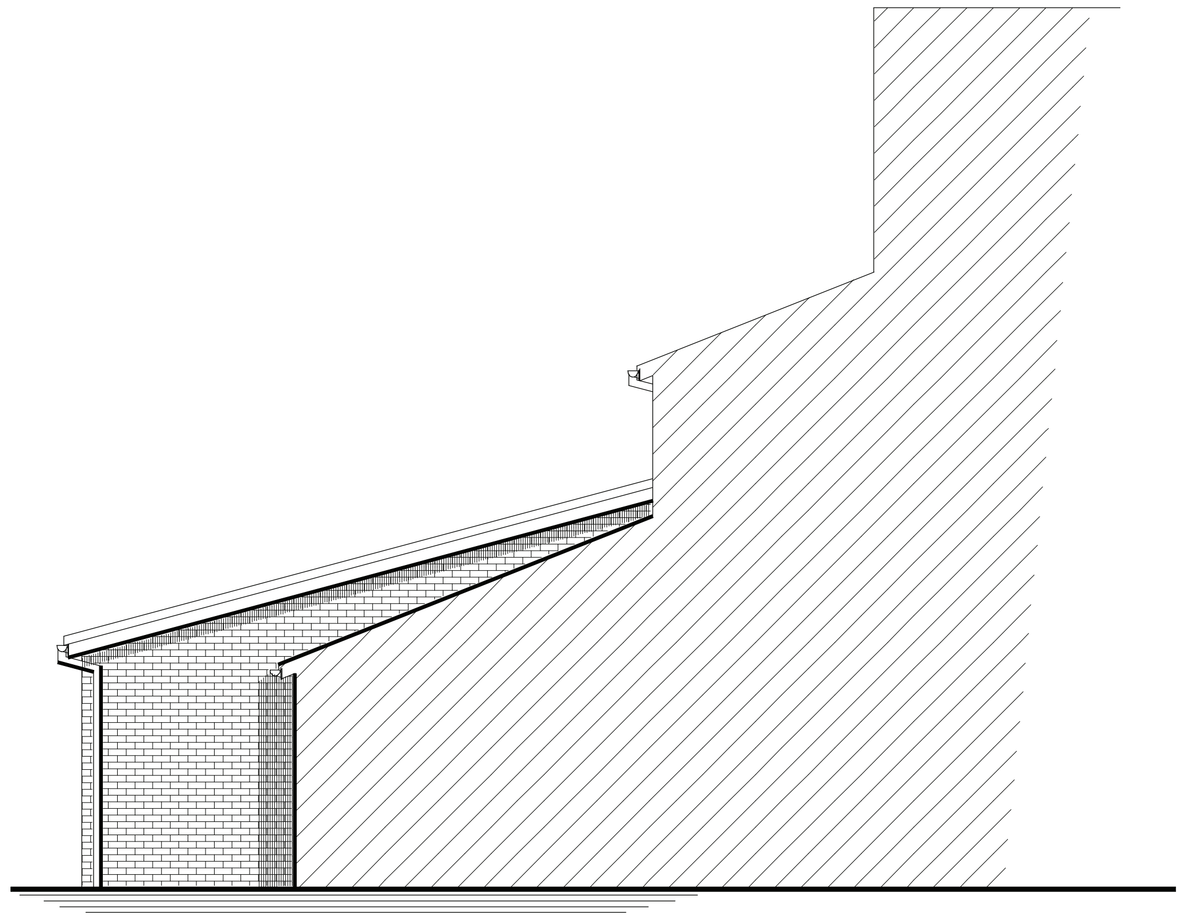

PROPOSED EAST FACING SIDE ELEVATION

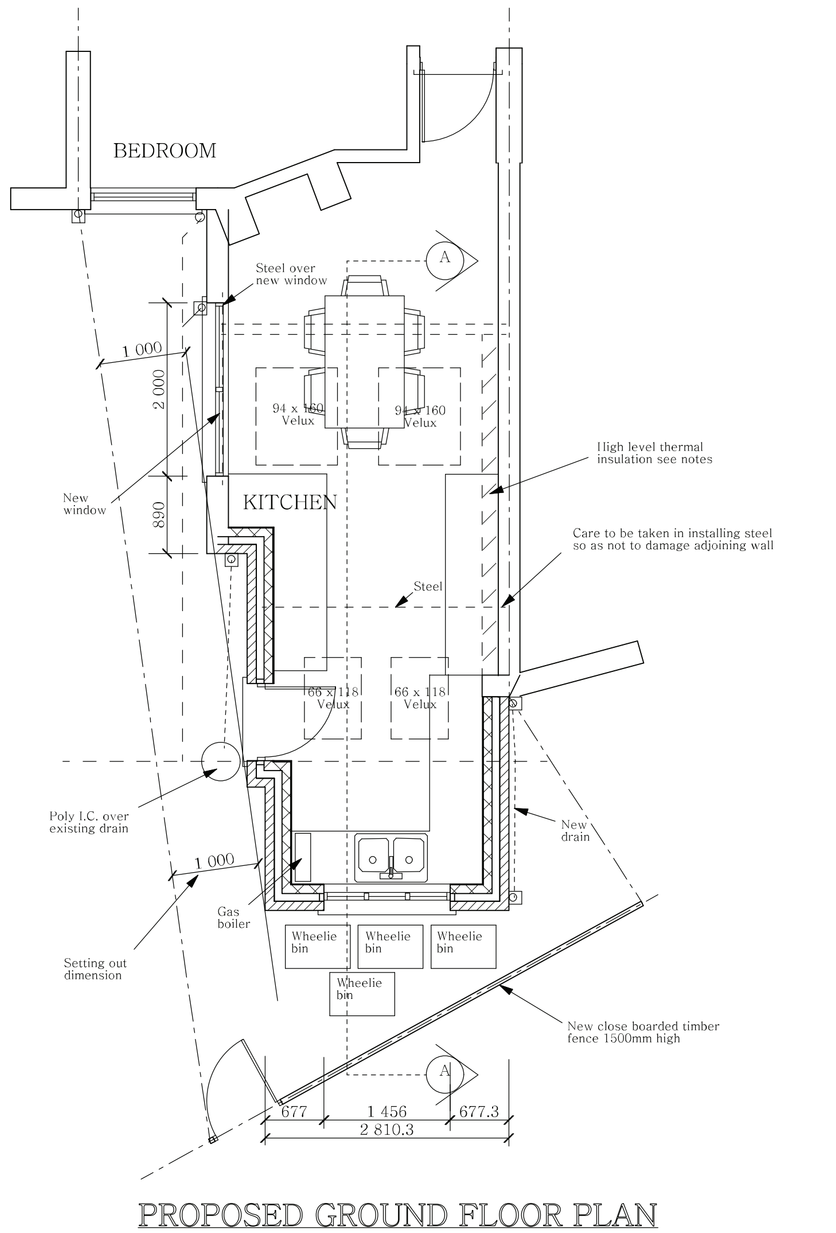

PROPOSED GROUND FLOOR PLAN

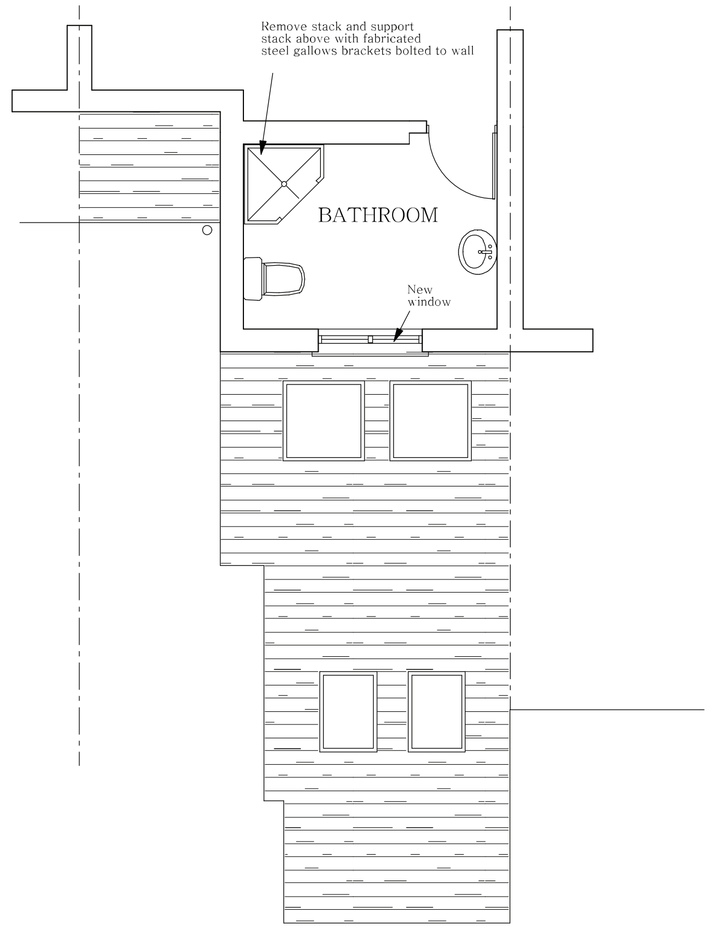

PROPOSED FIRST FLOOR PLAN

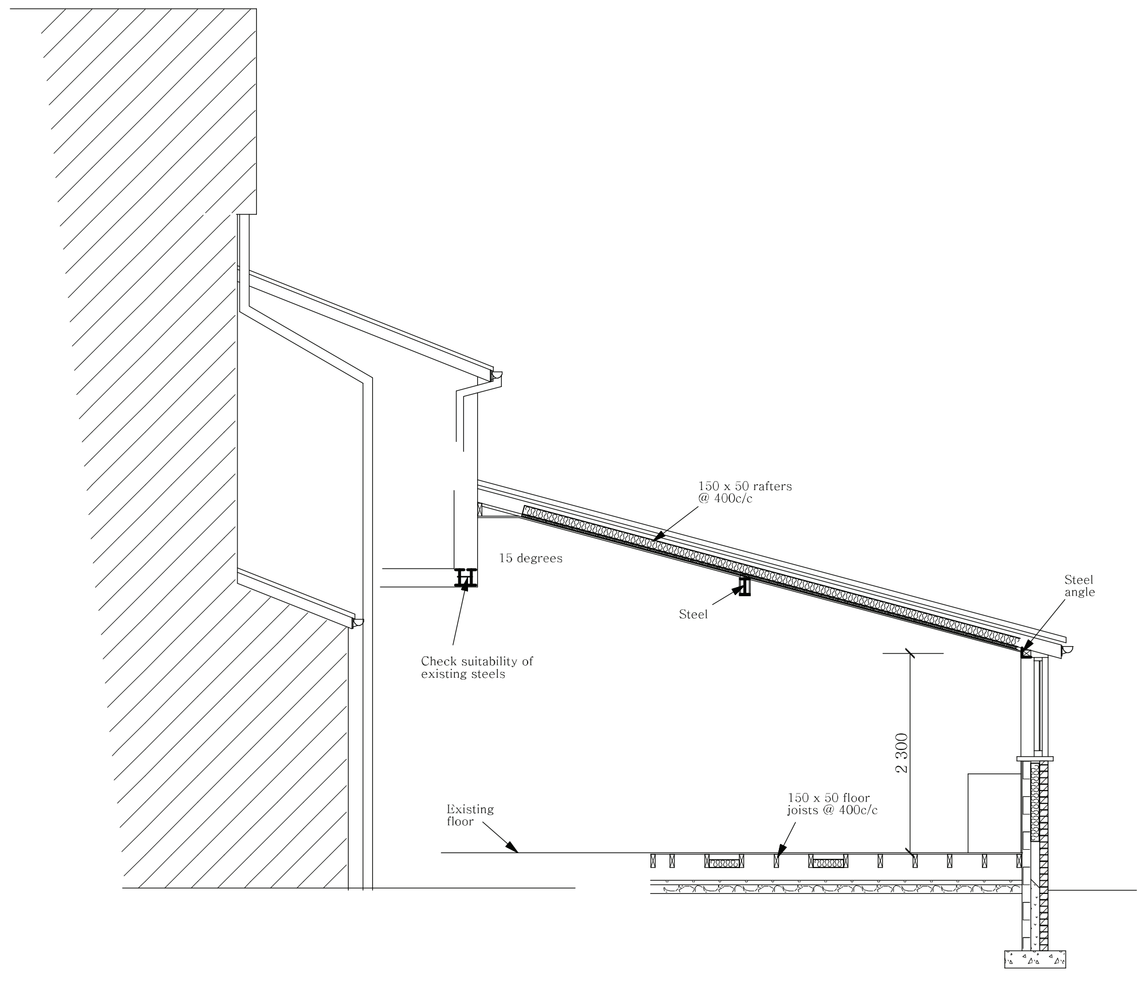

SECTION A - A

BRADLEY BUILDING DESIGN LTD.
34, OAK DRIVE,
BRAMHALL,
STOCKPORT,
CHESHIRE.
SK7 2AD.
0161 439 0087
Mob 07989 326039
bradleybuildingdesign@btopenworld.com

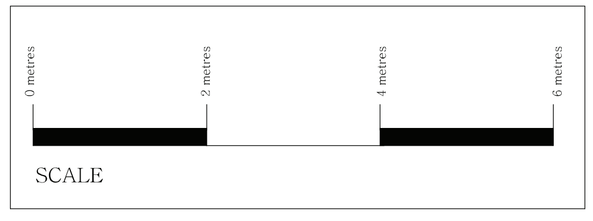

PROPOSED BUILDING

SINGLE STOREY REAR EXTENSION

for

Mr. J. SKELTON,

at

65, RICHMOND GROVE,

VICTORIA PARK.

Scale 1:50

Date FEBRUARY 2011

Drawing Number 5299/2/A