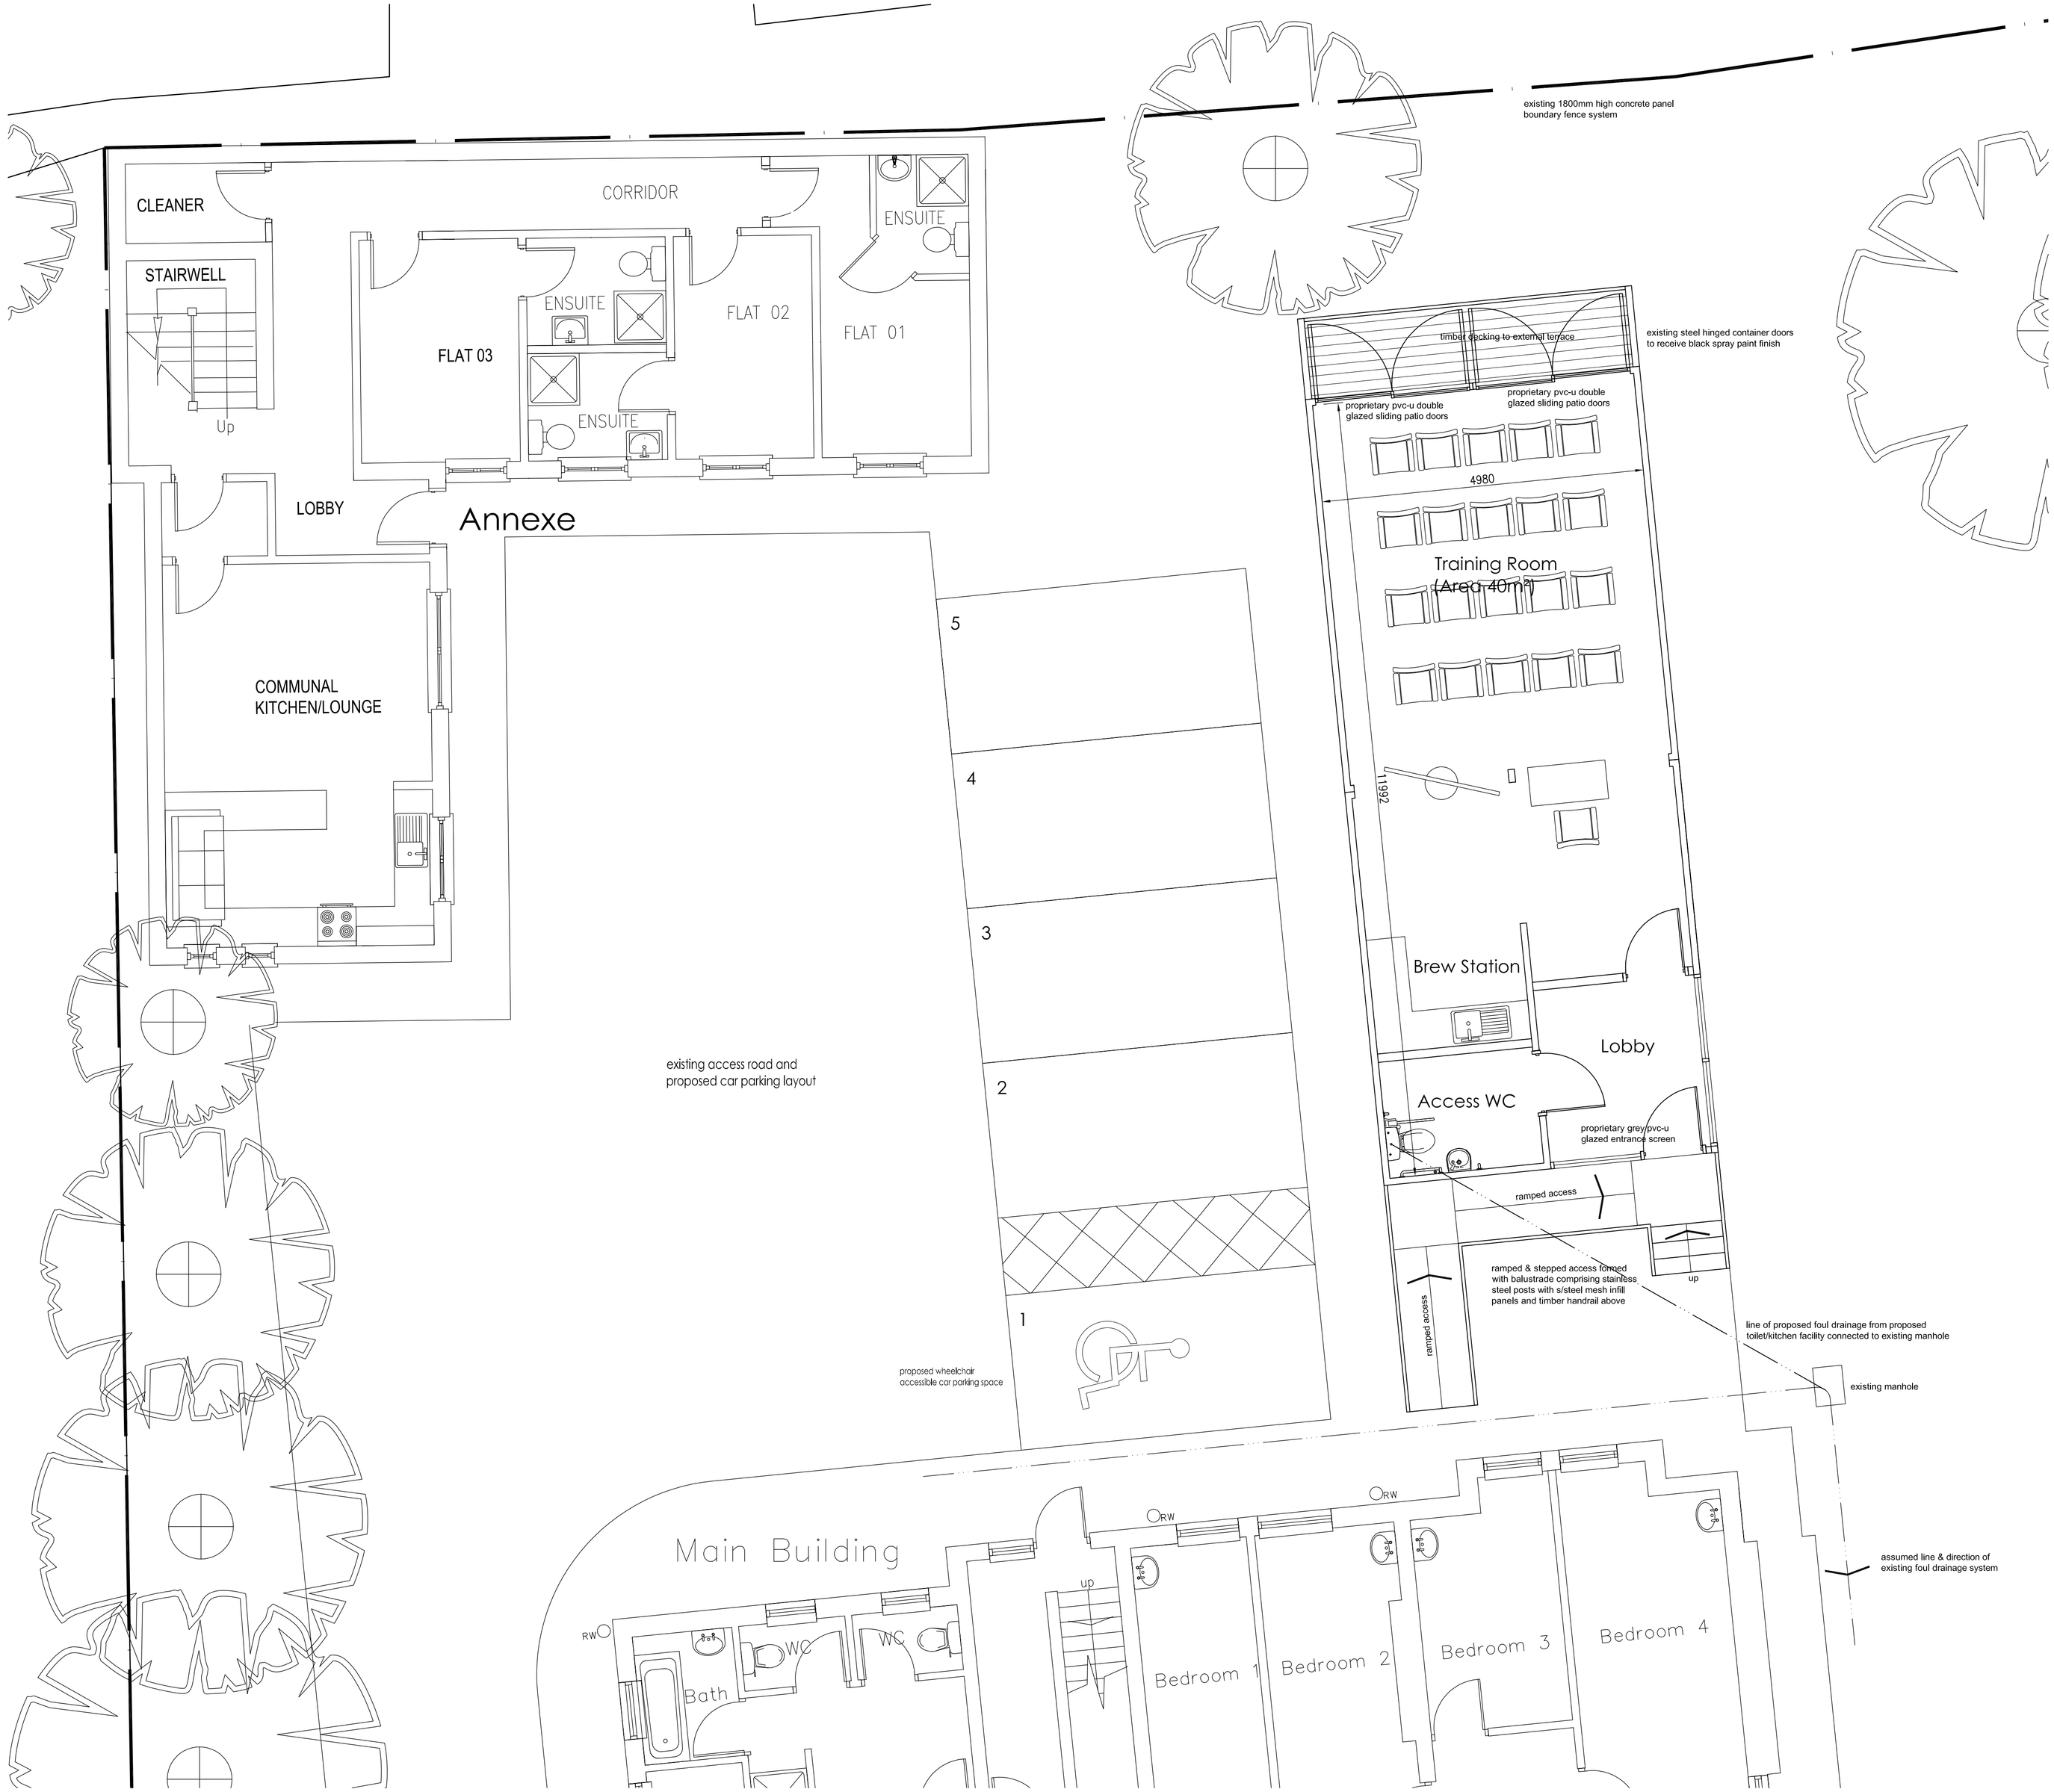

scale 0 1 2 3 4 5m

Notes

JBH Property Consulting take no responsibility for any dimensions obtained by scaling from this drawing. If no dimension is shown the recipient must ascertain the dimension specifically from the Surveyor or by site measurement. Supplying this drawing in digital form is solely for convenience and no reliance may be placed on digital data. All data must be checked against hard copy. Dimensions must be checked on site. Any discrepancies must be reported to the Surveyor immediately.

This drawing is copyright of JBH Property Consulting

JBH PROPERTY CONSULTING LTD

Rev	Description	Date	By
B	Training room layout revised.	160514	lmc
A	Training room layout revised.	130913	lmc

JBH Property Consulting
Chartered Surveyors

Surveyors Designers Project Managers

Silverwell Chambers, 15 Silverwell St, Bolton, BL1 1PP
T: 01204 520630
E: ian@jbh-property.co.uk

Chapter 1

The Limes
Proposed Training Room

Proposed Plan

Drawing Number	Rev	Scale:	@	Date:
1630-A-101	B	1:50	A1	Mar 2013
		Drawn by: lmc		Checked By: IH