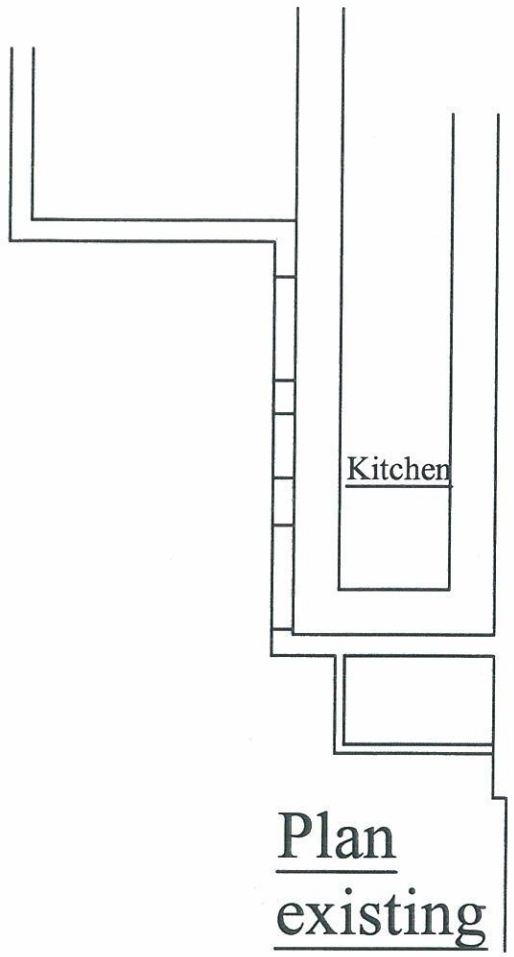

Plan
existing

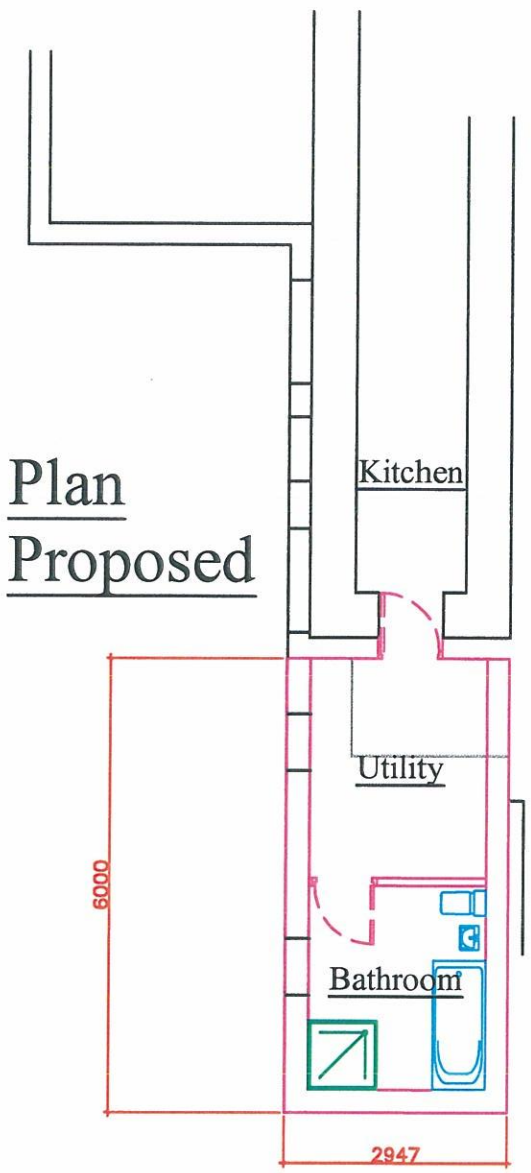

Plan
Proposed

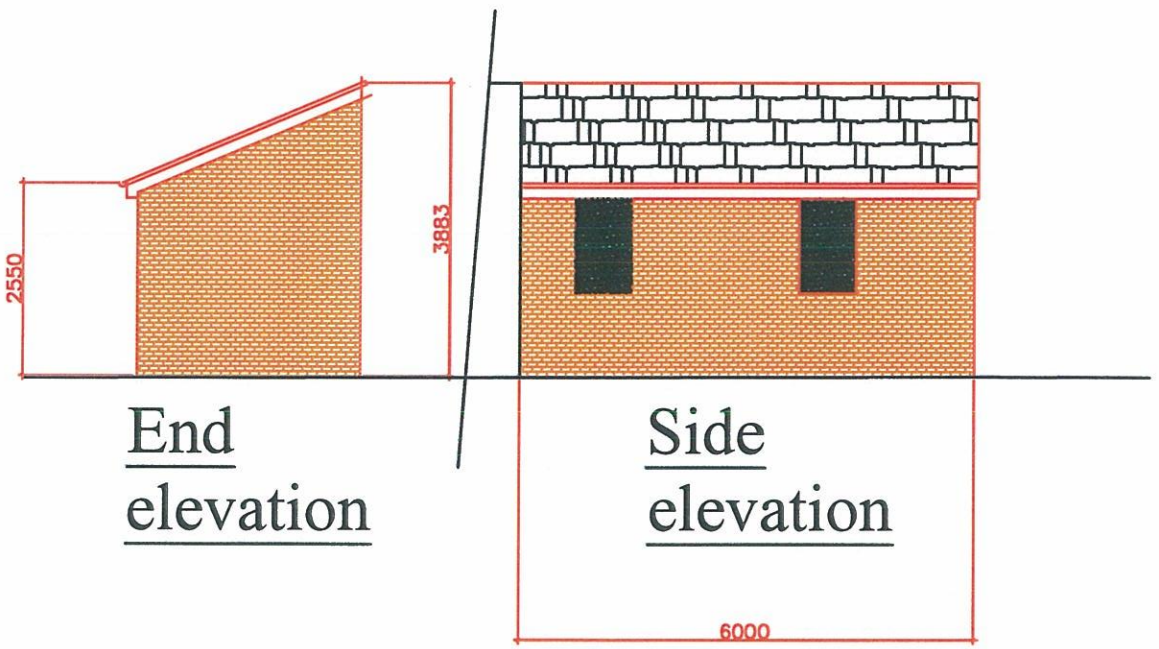

End
elevation

Side
elevation

Proposed

PLANNING AND
BUILDING CONTROL
25 FEB 2014

No.	Revision/Issue	Date
--	-	--/--/--
--	-	--/--/--

F SUMMERFIELD
BSc(Hons), CEng, FICE, MIStructE
Chartered Consulting, Civil, Structural & Municiple Engineer.
CDM Coordinator & Party Wall Surveyor. [Part Of Teeplan Ltd]

216 Heaton Moor Road, Stockport, SK4 4DU
Tel: 0161-443 1881 . Mobile: 07802-296027 . Fax 0161-431 0786 .
Web Site: http://www.teeplan.co.uk/engineer; e-mail: fs@teeplan.co.uk

Project Name and Address
213 Northmoor Road
Longsight
Manchester
Proposed single storey rear extension

Project: 14.02.19	Sheet: 01
Date: 19.02.14	
Scale: 1:100 @ A3	Rev 0

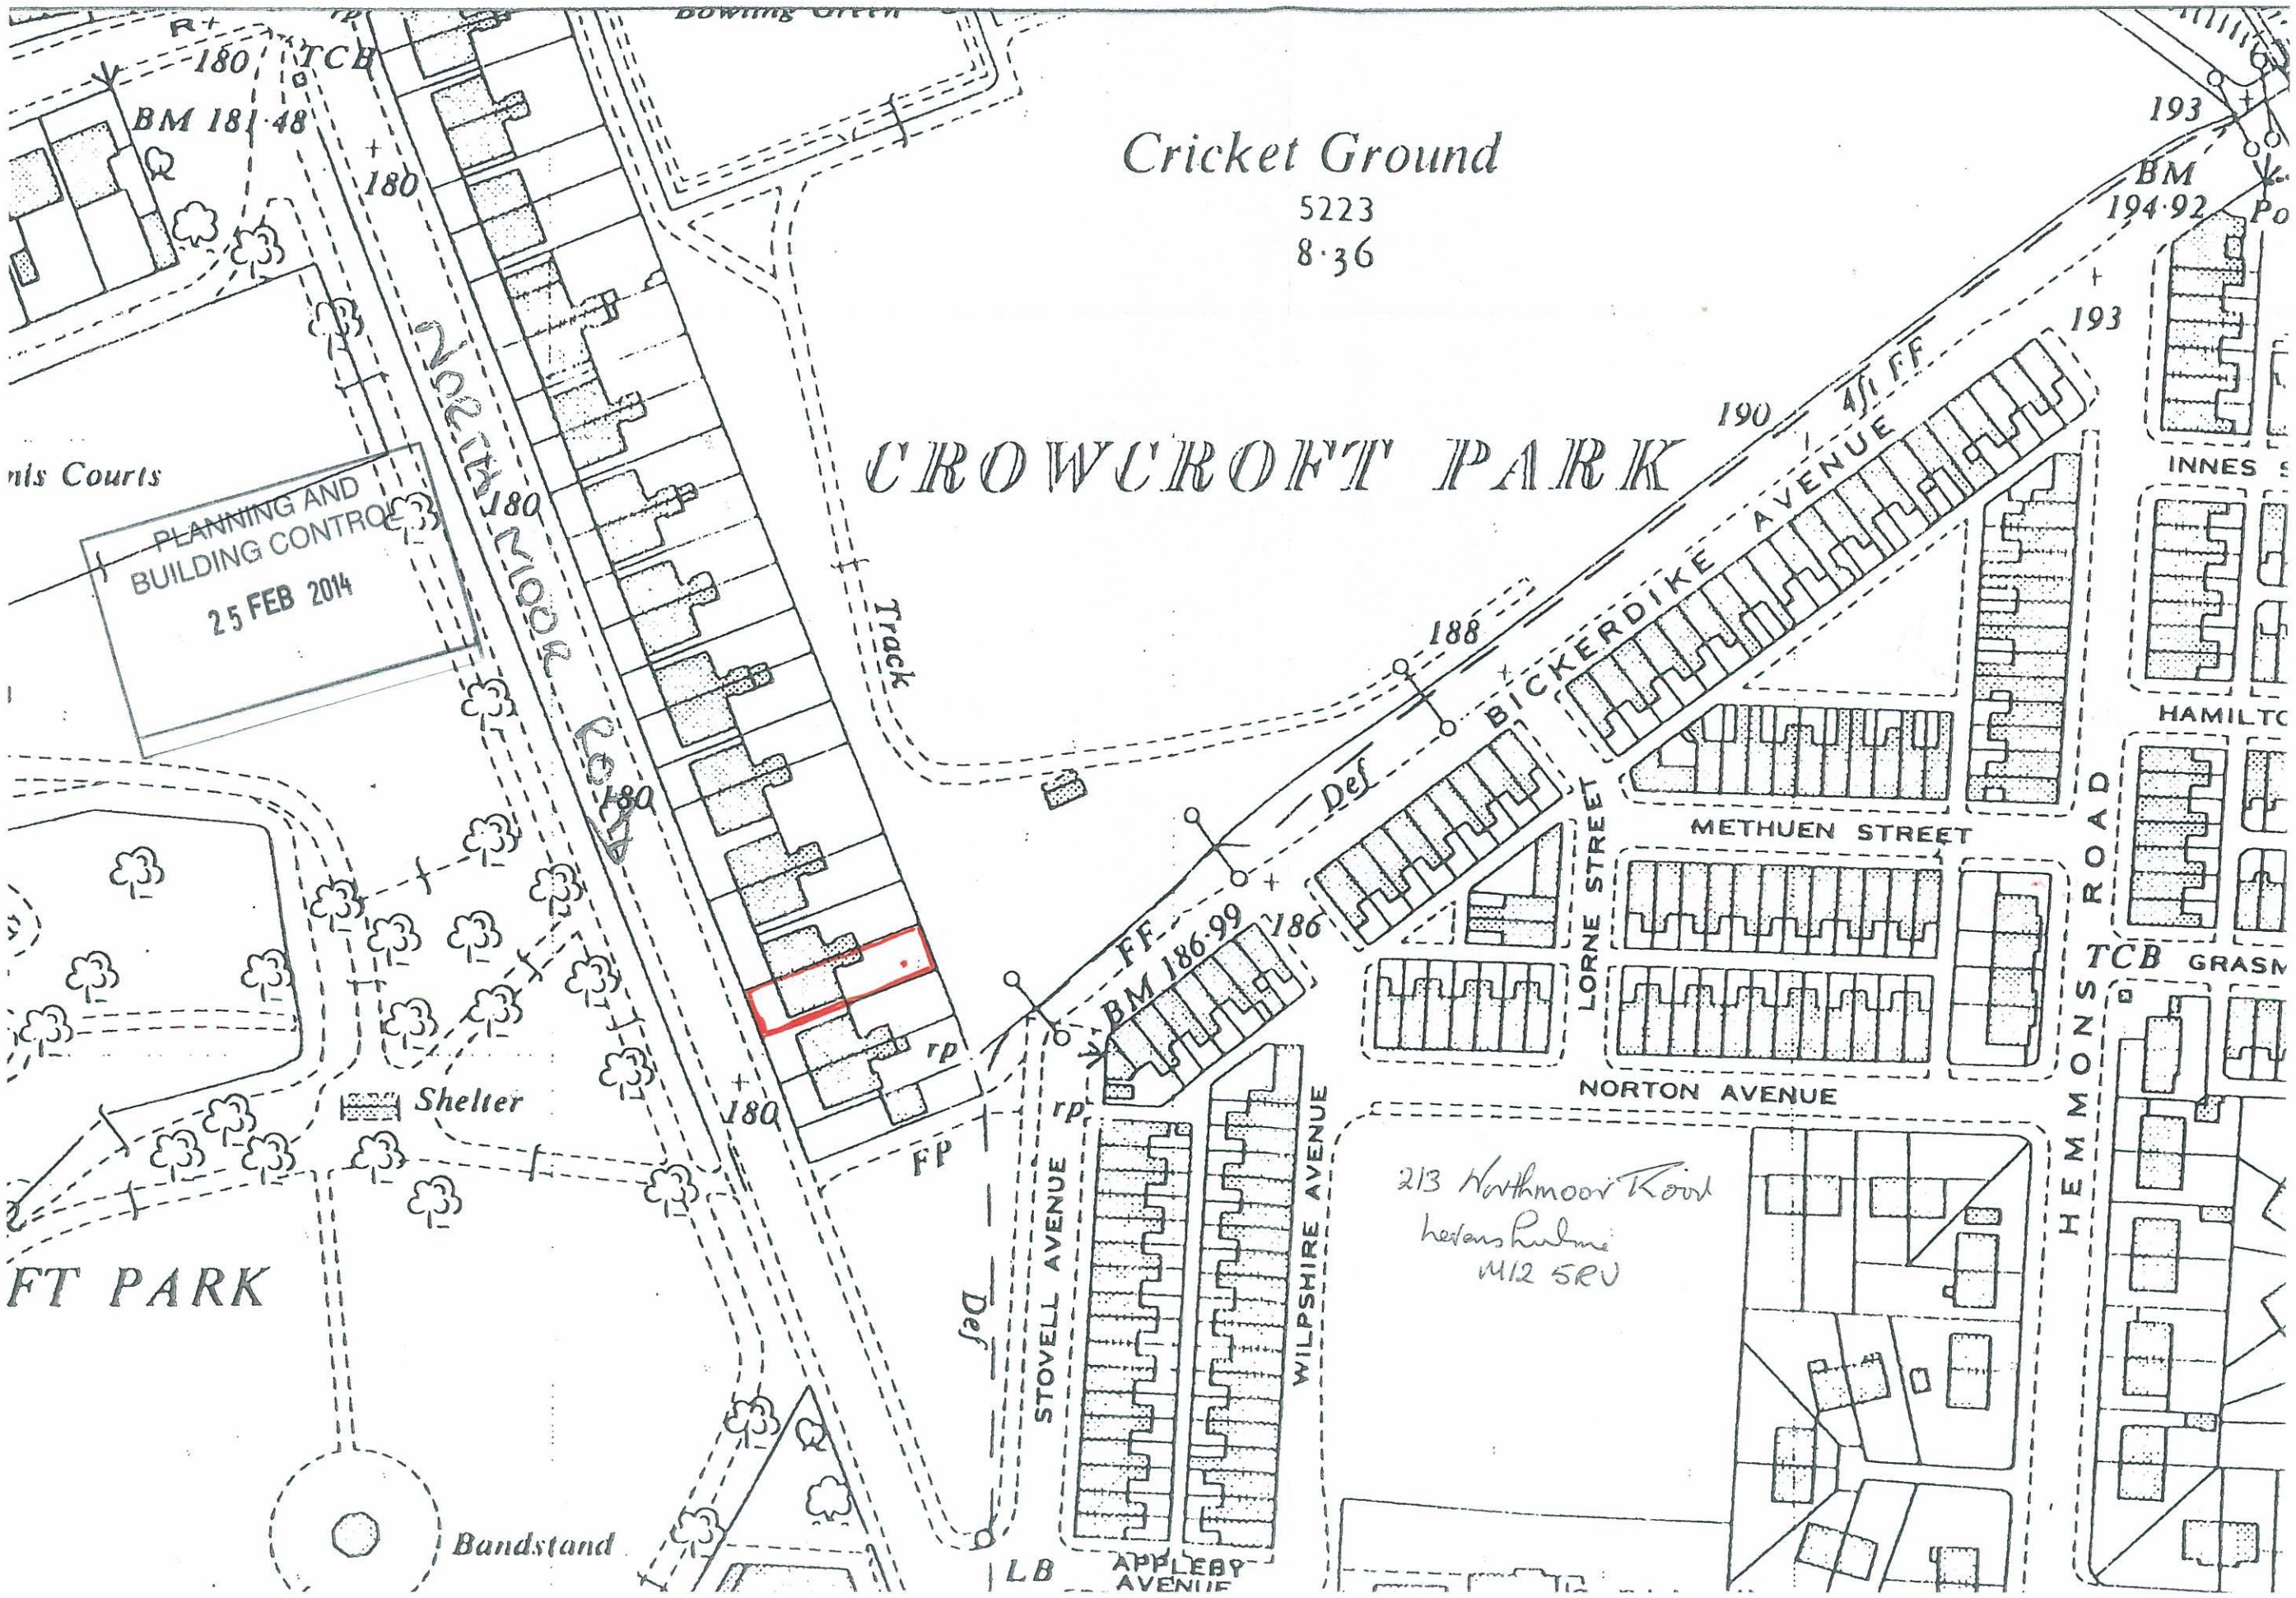

Cricket Ground
5223
8·36
CROWCROFT PARK
BICKERDIKE AVENUE
METHUEN STREET
LORNE STREET
NORTON AVENUE
HEMMONS ROAD
INNES
HAMILTO
GRASM
STOVELL AVENUE
WILPSHIRE AVENUE
APPLEBY AVENUE
Track
Def
FF
FP
rp
LB
BM 181·48
BM 186·99
BM 194·92
TCB
Shelter
Bandstand
FT PARK
nis Courts
180
186
188
190
193
PLANNING AND BUILDING CONTROL
25 FEB 2014
213 Northmoor Road
Levenshulme
M12 5RU