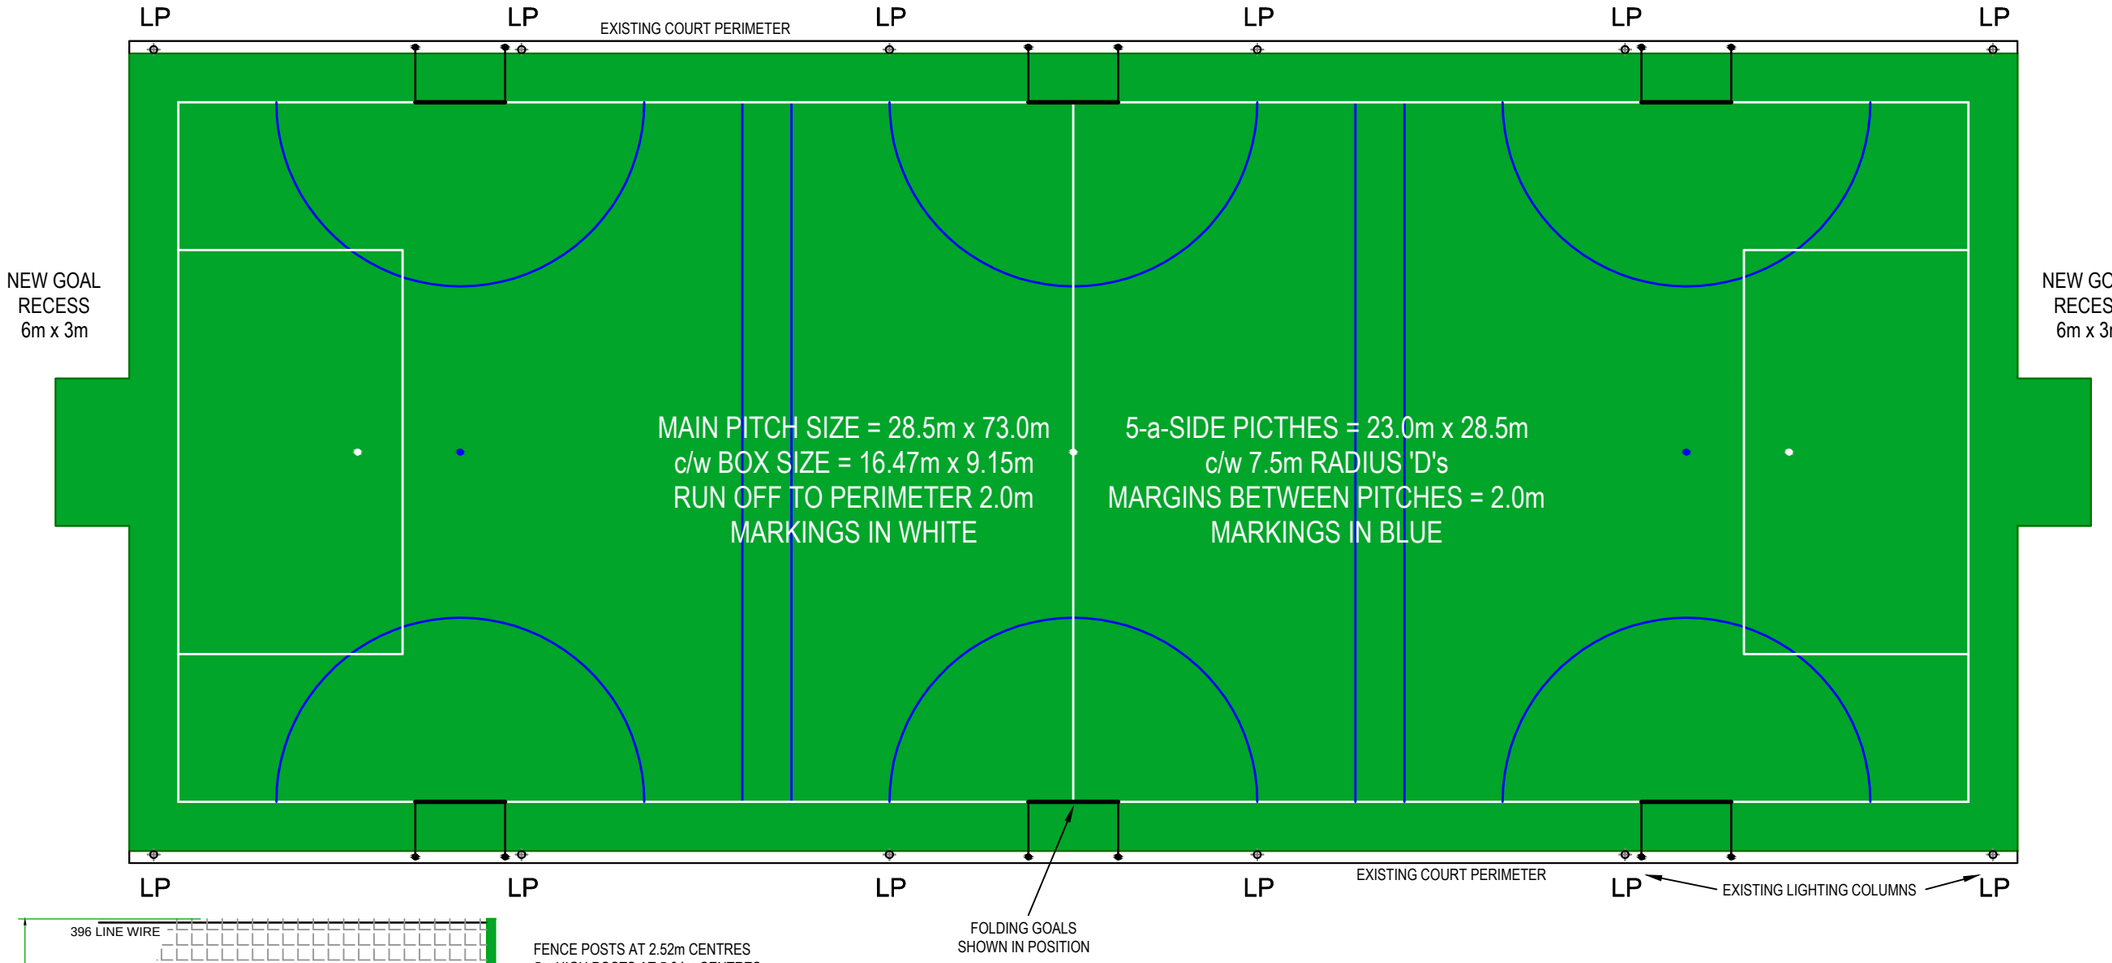

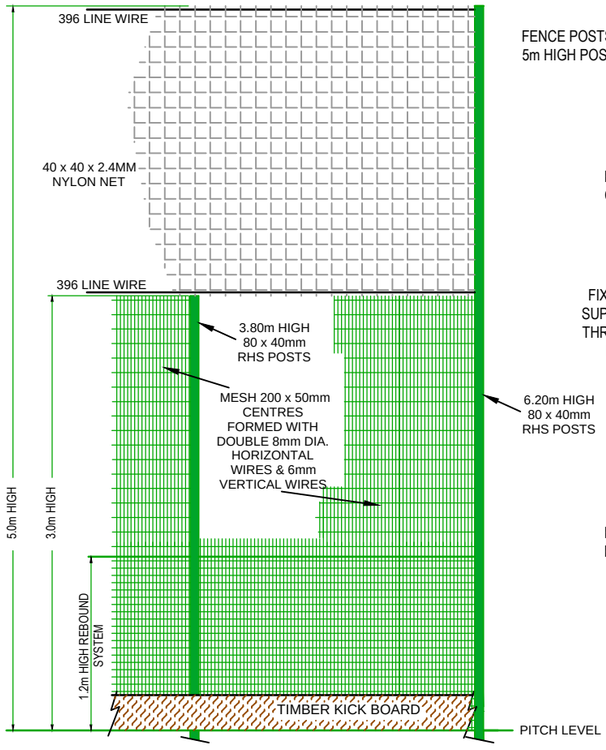

FENCE POSTS AT 2.52m CENTRES
5m HIGH POSTS AT 5.04m CENTRES

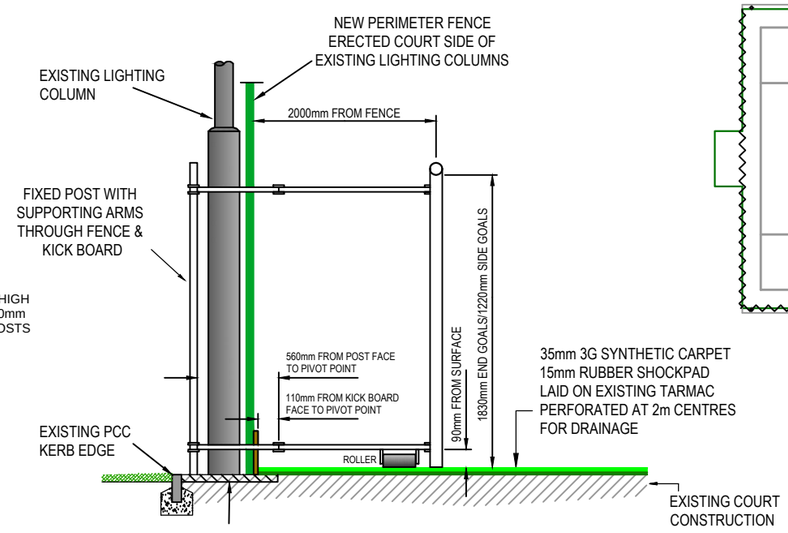

EXISTING PLAY GROUND

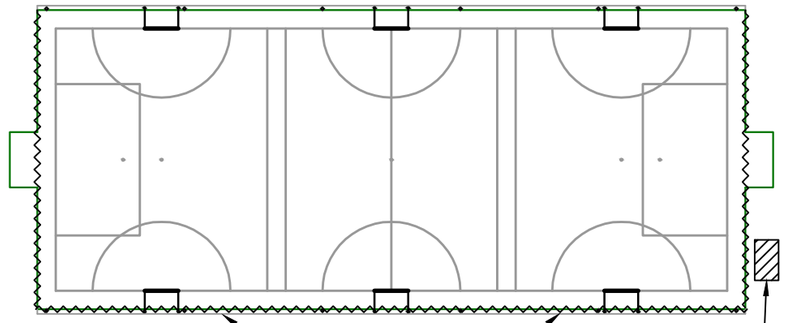

3no SINGLE GATES & 2no DOUBLE GATES TO BE INSTALLED IN THE NEW PERIMETER FENCING POSITIONS TO BE AGREED ON SITE

HAVE YOU CHECKED THE FOLLOWING

1) IS THIS THE CORRECT CONSTRUCTION SECTION DETAILED WITH DIMENSIONS & LEVELS — DATE | ADT | AE |
2) IS THIS THE CORRECT & AGREED CARPET/SURFACE FINISH & INFILLS — DATE | ADT | AE |
3) HAVE THE LINE MARKINGS & COLOURS BEEN APPROVED BY THE CLIENT — DATE | ADT | AE |
4) HAS THE FENCE ARRANGEMENT & GATE LOCATIONS BEEN AGREED & APPROVED BY THE CLIENT — DATE | ADT | AE |
5) ARE ALL GOAL RECESSESS ETC MARKED IN THE CORRECT LOCATION & ARE COMPATABLE WITH THE EQUIPMENT SUPPLIED — DATE | ADT | AE |
6) HAS A LIST OF SUPPLIED EQUIPMENT & LOCATIONS BEEN INCLUDED — DATE | ADT | AE |
7) DOES THE INFORMATION ON THIS DRAWING CORRESPOND WITH THE SCHEDULE YOU ARE WORKING TO — DATE | ADT | AE |
8) HAVE OTHER DRAWINGS RELEVENT TO THIS AREA BEEN CHECKED FOR SERVICES/ITEMS NOT INCLUDED ON THIS DRAWING — DATE | ADT | AE |
9) ALL DIMENSIONS TO BE CHECKED ON SITE & ANY DISCREPANCIES TO BE REPORTED IMMEDIATELY — DATE | ADT | AE |
10) IS THIS THE CURRENT REVISION OF THIS DRAWING — DATE | ADT | AE |
11) IS THIS DRAWING APPROVED FOR CONSTRUCTION — DATE | ADT | AE |

ALL SIGNED DRAWINGS TO REMAIN IN OFFICE CONTRACT FILES

SURFACING KEY
- POLYMERIC OR APPLIED SURFACE
- DENSE BITUMEN MACADAM - CONSTRUCTION AS DETAILED
- OPEN GRADED TARMAC - CONSTRUCTION AS DETAILED
- SYNTHETIC CARPET SYSTEM - CONSTRUCTION AS DETAILED

CHECK FOR CORRECT SPECIFICATION

REV | DATE | DETAILS

CLEVELAND LAND SERVICES
Sport, Leisure & Landscape Contractors

CLEVELAND LAND SERVICES (GUISBOROUGH) LIMITED

PARK FARM, DUNSDALE
GUISBOROUGH
CLEVELAND TS14 6RQ
TEL 01642 488328
FAX 01642 471036

CONTRACT
MANCHESTER HEALTH ACADEMY

TITLE
PROPOSED COURT DETAILS

ISSUED TO CLIENT — DATE | ACCEPTED

ISSUED FOR CONSTRUCTION — DATE | ISSUER

DATE	SCALE @A3
08/01/2014	NTS

SURV BY	DRAWN BY	CHKD BY
PJ	PJ	AE

DRAWING NO. CL/MHA 3 — REV

AUX DRG NO — REV

DO NOT SCALE

THIS DRAWING IS THE PROPERTY OF CLEVELAND LAND SERVICES (GUISBOROUGH) LITD, IT MUST NOT BE COPIED OR REPRODUCED WITHOUT WRITTEN PERMISSION