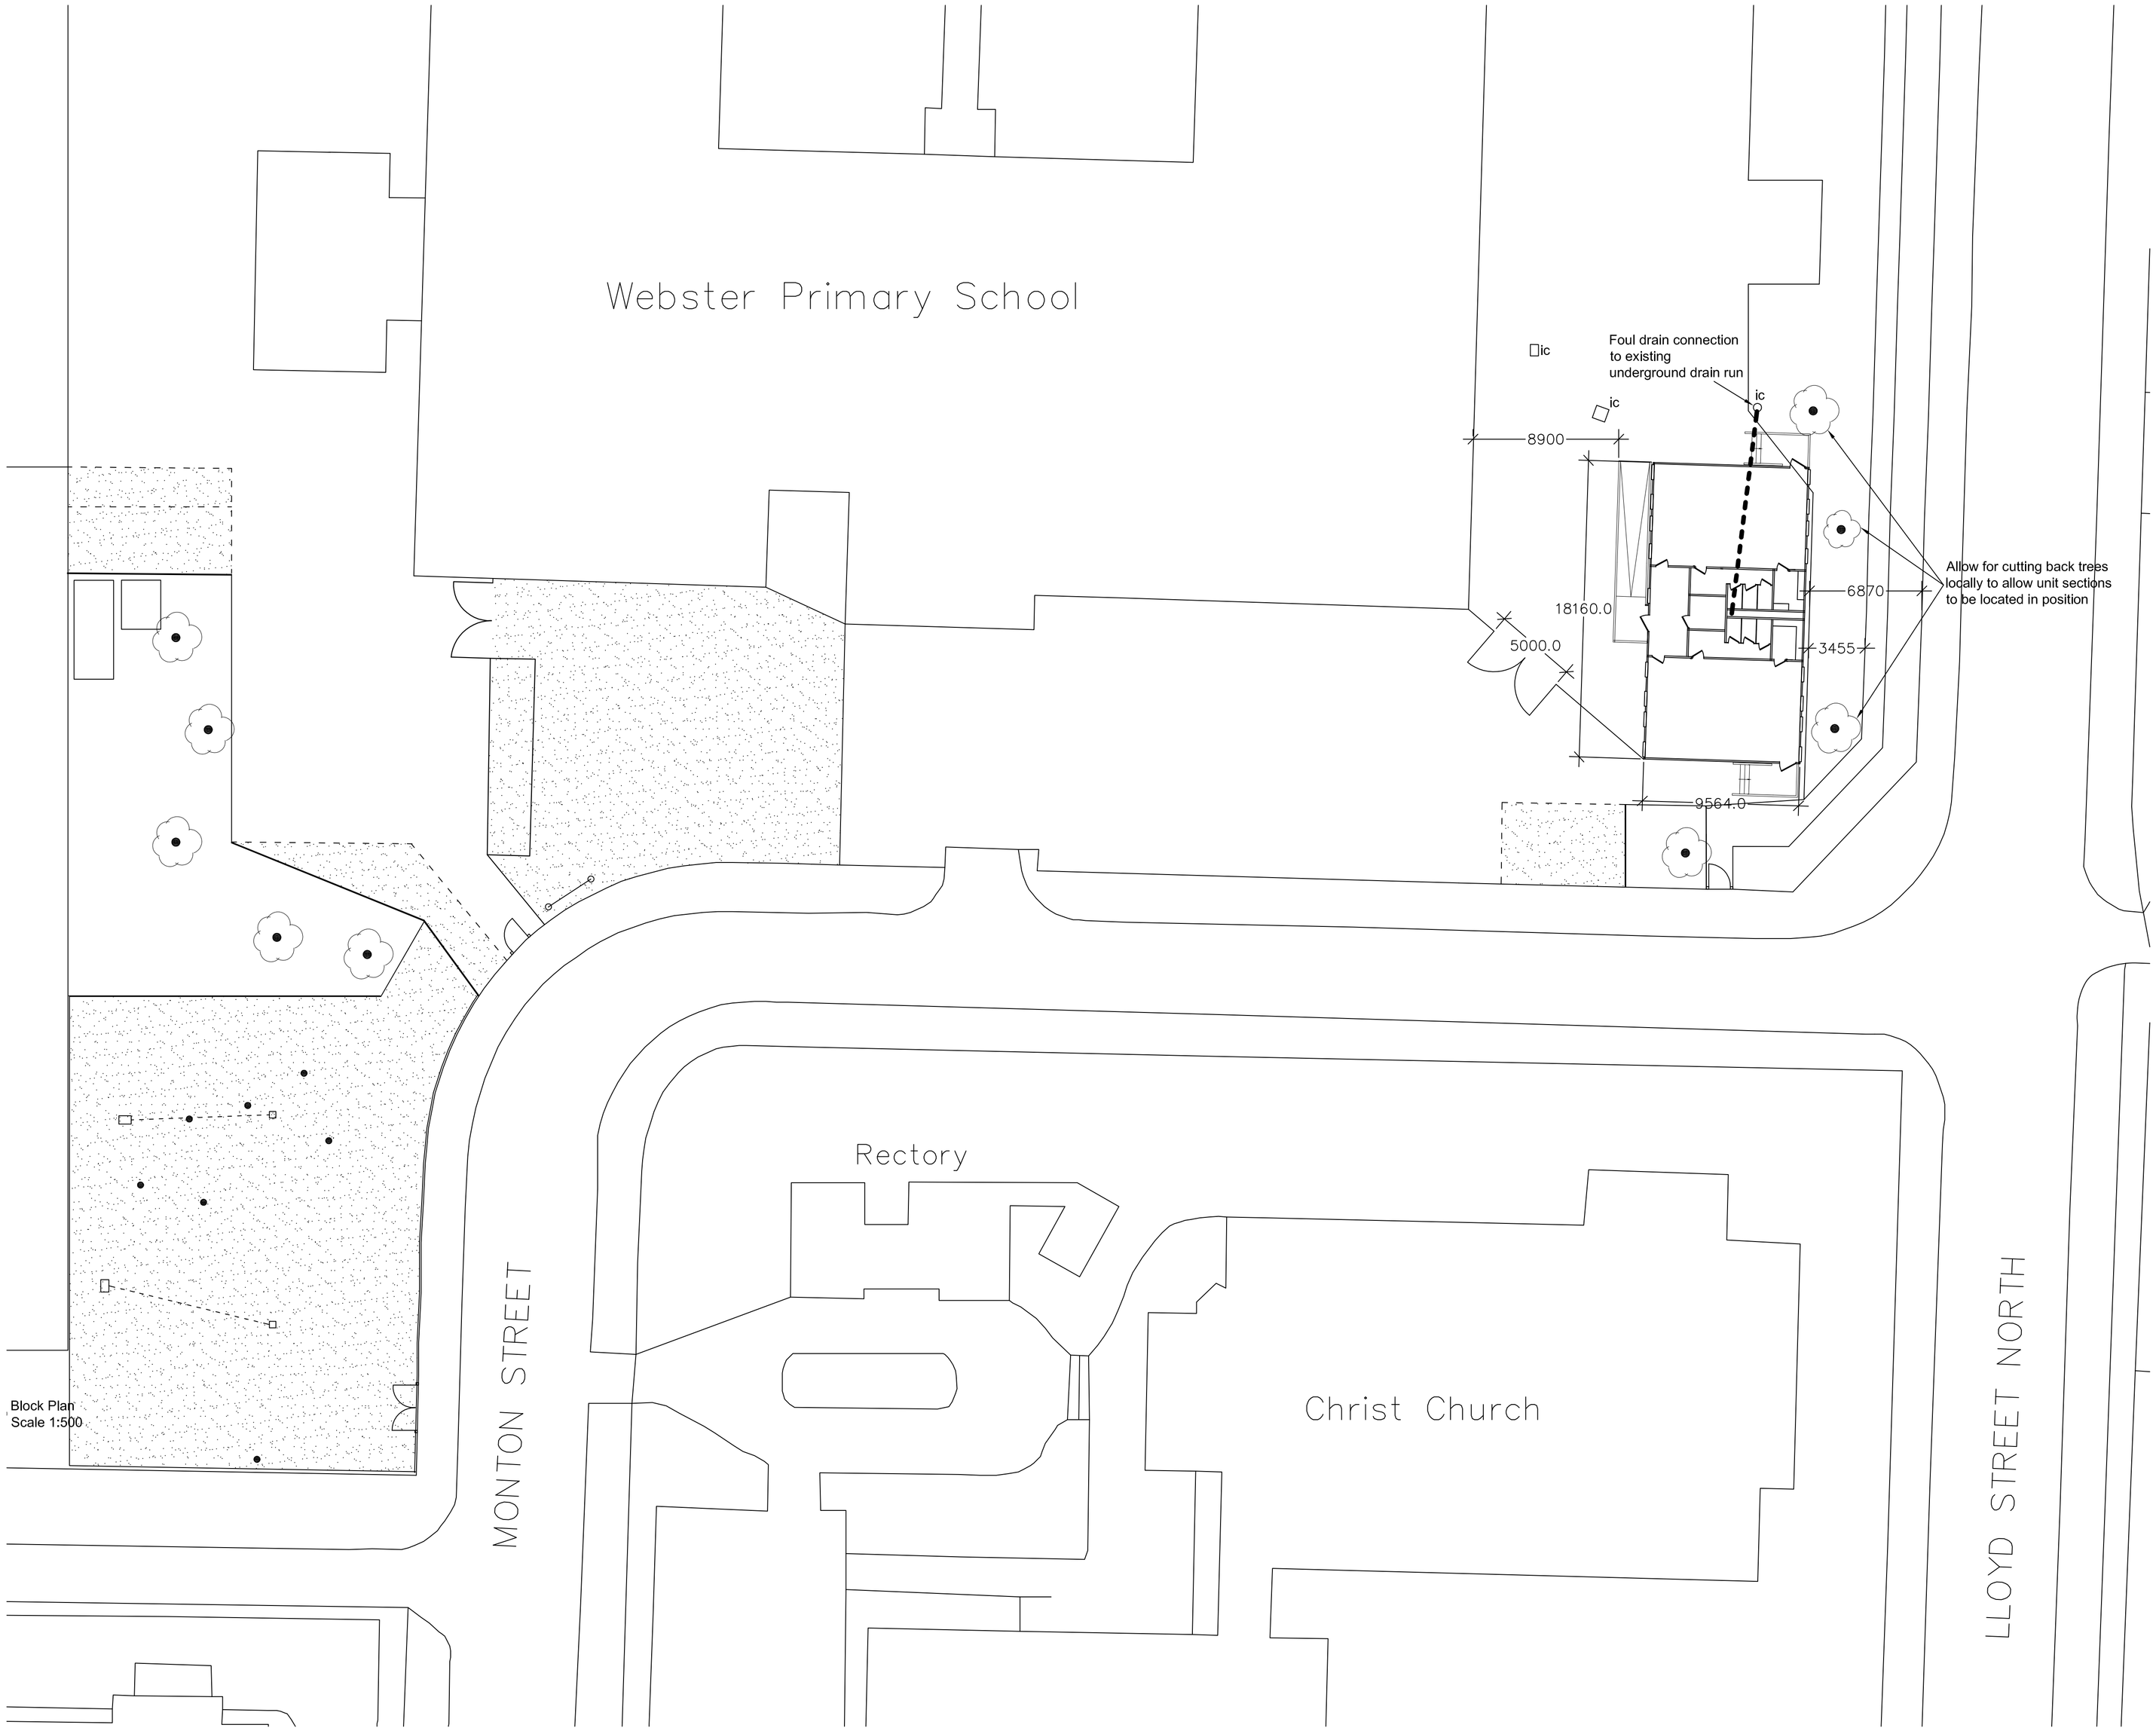

Block Plan
Scale 1:500

Pedestrian Areas
Extend existing playground hardplay surface in areas as indicated.
20mm wearing surface
40mm asphalt binder course
150mm Type 3 reduced fines sub-base
Provide additional material below sub-base to stabilise area and compact with vibrating roller

Carpark Areas
Extend existing carpark surface in areas as indicated.
40mm wearing surface to BS4987 clause 7.5
60mm bitumen macadam binder course to BS 4987 clause 6.5
150mm Type 1 stone sub-base well compacted
Provide additional material to clas 6F2 below sub-base to stabilise area and compact with vibrating roller

Pin Kerbs
PCC pin kerbs 150x50mm square edge laid level to finished surface

N

● Small trees
ic Inspection chamber

Rev	Description	By	Date

Capital Programme Division
Corporate Technical Services
4th floor , Heron House
47 Lloyd St, Manchester
M2 5LE
Tel: 0161 219 6500
FAX: 0161 219 6501

JOB TITLE	DRAWING TITLE
Webster Primary School Temporary Calssroom	Block Plan - Floor Layout
JOB NO. ED42329	DRAWING NO. A001

DATE	SCALE	DRAWN	REVISION
May 14	as drawing	rmr	A

MANCHESTER CITY COUNCIL