customer	Timpson
contact	John Monks
location	Tesco Slim Pod - Waco
job no	STP_P
file no	01
scale	1:25 @ A3
dwg by	CF
date	03 December 2013

PLANNING

1 **6668 x 350 x 60 (face size)**
2mm thick fabricated aluminium panel finished burgundy (semi-gloss) C/W aluminium light-box for internal illumination (by LED's)
Timpson 5mm thick fret-cut opal acrylic pushed through face & adhered to 3mm thick opal acrylic carrier panel
Great Se.. 5mm thick fret-cut opal acrylic pushed through face & adhered to 3mm thick opal acrylic carrier panel
Est 1903 Vinyl graphics applied

2 **2709 x 350 x 60 (face size)**
2mm thick fabricated aluminium panel finished burgundy (semi-gloss) C/W aluminium light-box for internal illumination (by LED's)
Timpson 5mm thick fret-cut opal acrylic pushed through face & adhered to 3mm thick opal acrylic carrier panel
Great Se.. 5mm thick fret-cut opal acrylic pushed through face & adhered to 3mm thick opal acrylic carrier panel
Est 1903 Vinyl graphics applied

3 **2709 x 350 x 60 (face size)**
2mm thick fabricated aluminium panel finished burgundy (semi-gloss) C/W aluminium light-box for internal illumination (by LED's)
Timpson 5mm thick fret-cut opal acrylic pushed through face & adhered to 3mm thick opal acrylic carrier panel
Great Se.. 5mm thick fret-cut opal acrylic pushed through face & adhered to 3mm thick opal acrylic carrier panel
Est 1903 Vinyl graphics applied

4 **1649 x 2030 x 45 (no up/downstands)**
5 **1649 x 2030 x 45 (no up/downstands)**
2mm thick fabricated aluminium panel (including 20mm side stands) finished white (semi-gloss) with full colour digital print (gloss laminated) applied

6 **NOT REQUIRED**

7 **Various**
Etched glass 'manifestation' vinyl applied to inside of glass

8 **875 x 1350 x 30**
9 **875 x 1350 x 30**
2mm thick fabricated aluminium panels finished burgundy (semi-gloss) with vinyl graphics applied
Fixed using 25mm aluminium angle

Pantone 2955
Ral 3004

rev	item	description	date

new vision signs & graphics

signs@new-vision.co.uk 6 Ventnor Street Bradford BD3 9JP
new-vision.co.uk T| 01274 728831 F| 01274 725348

This document is the property of New Vision Signs & Graphics who own the copyright therein. The information in this document is given in confidence and without the written consent of New Vision Signs & Graphics, given by contract or otherwise the document must not be copied, reprinted or reproduced in any material form either wholly or in part nor must the contents of the documentation or any method or technique available there form be disclosed to any third party.

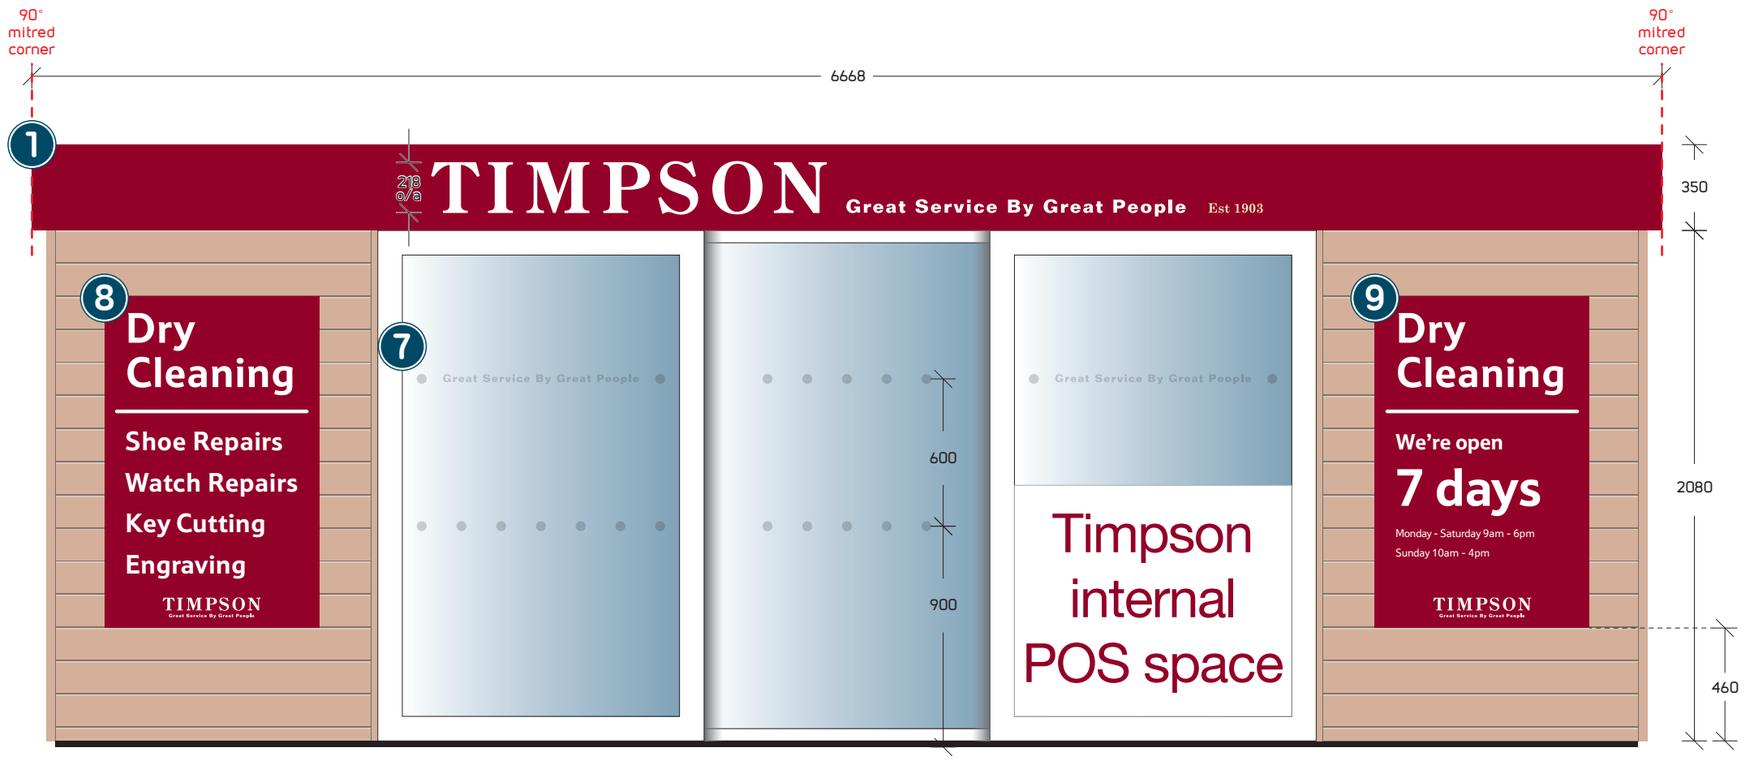

Front elevation



Left elevation



Right elevation