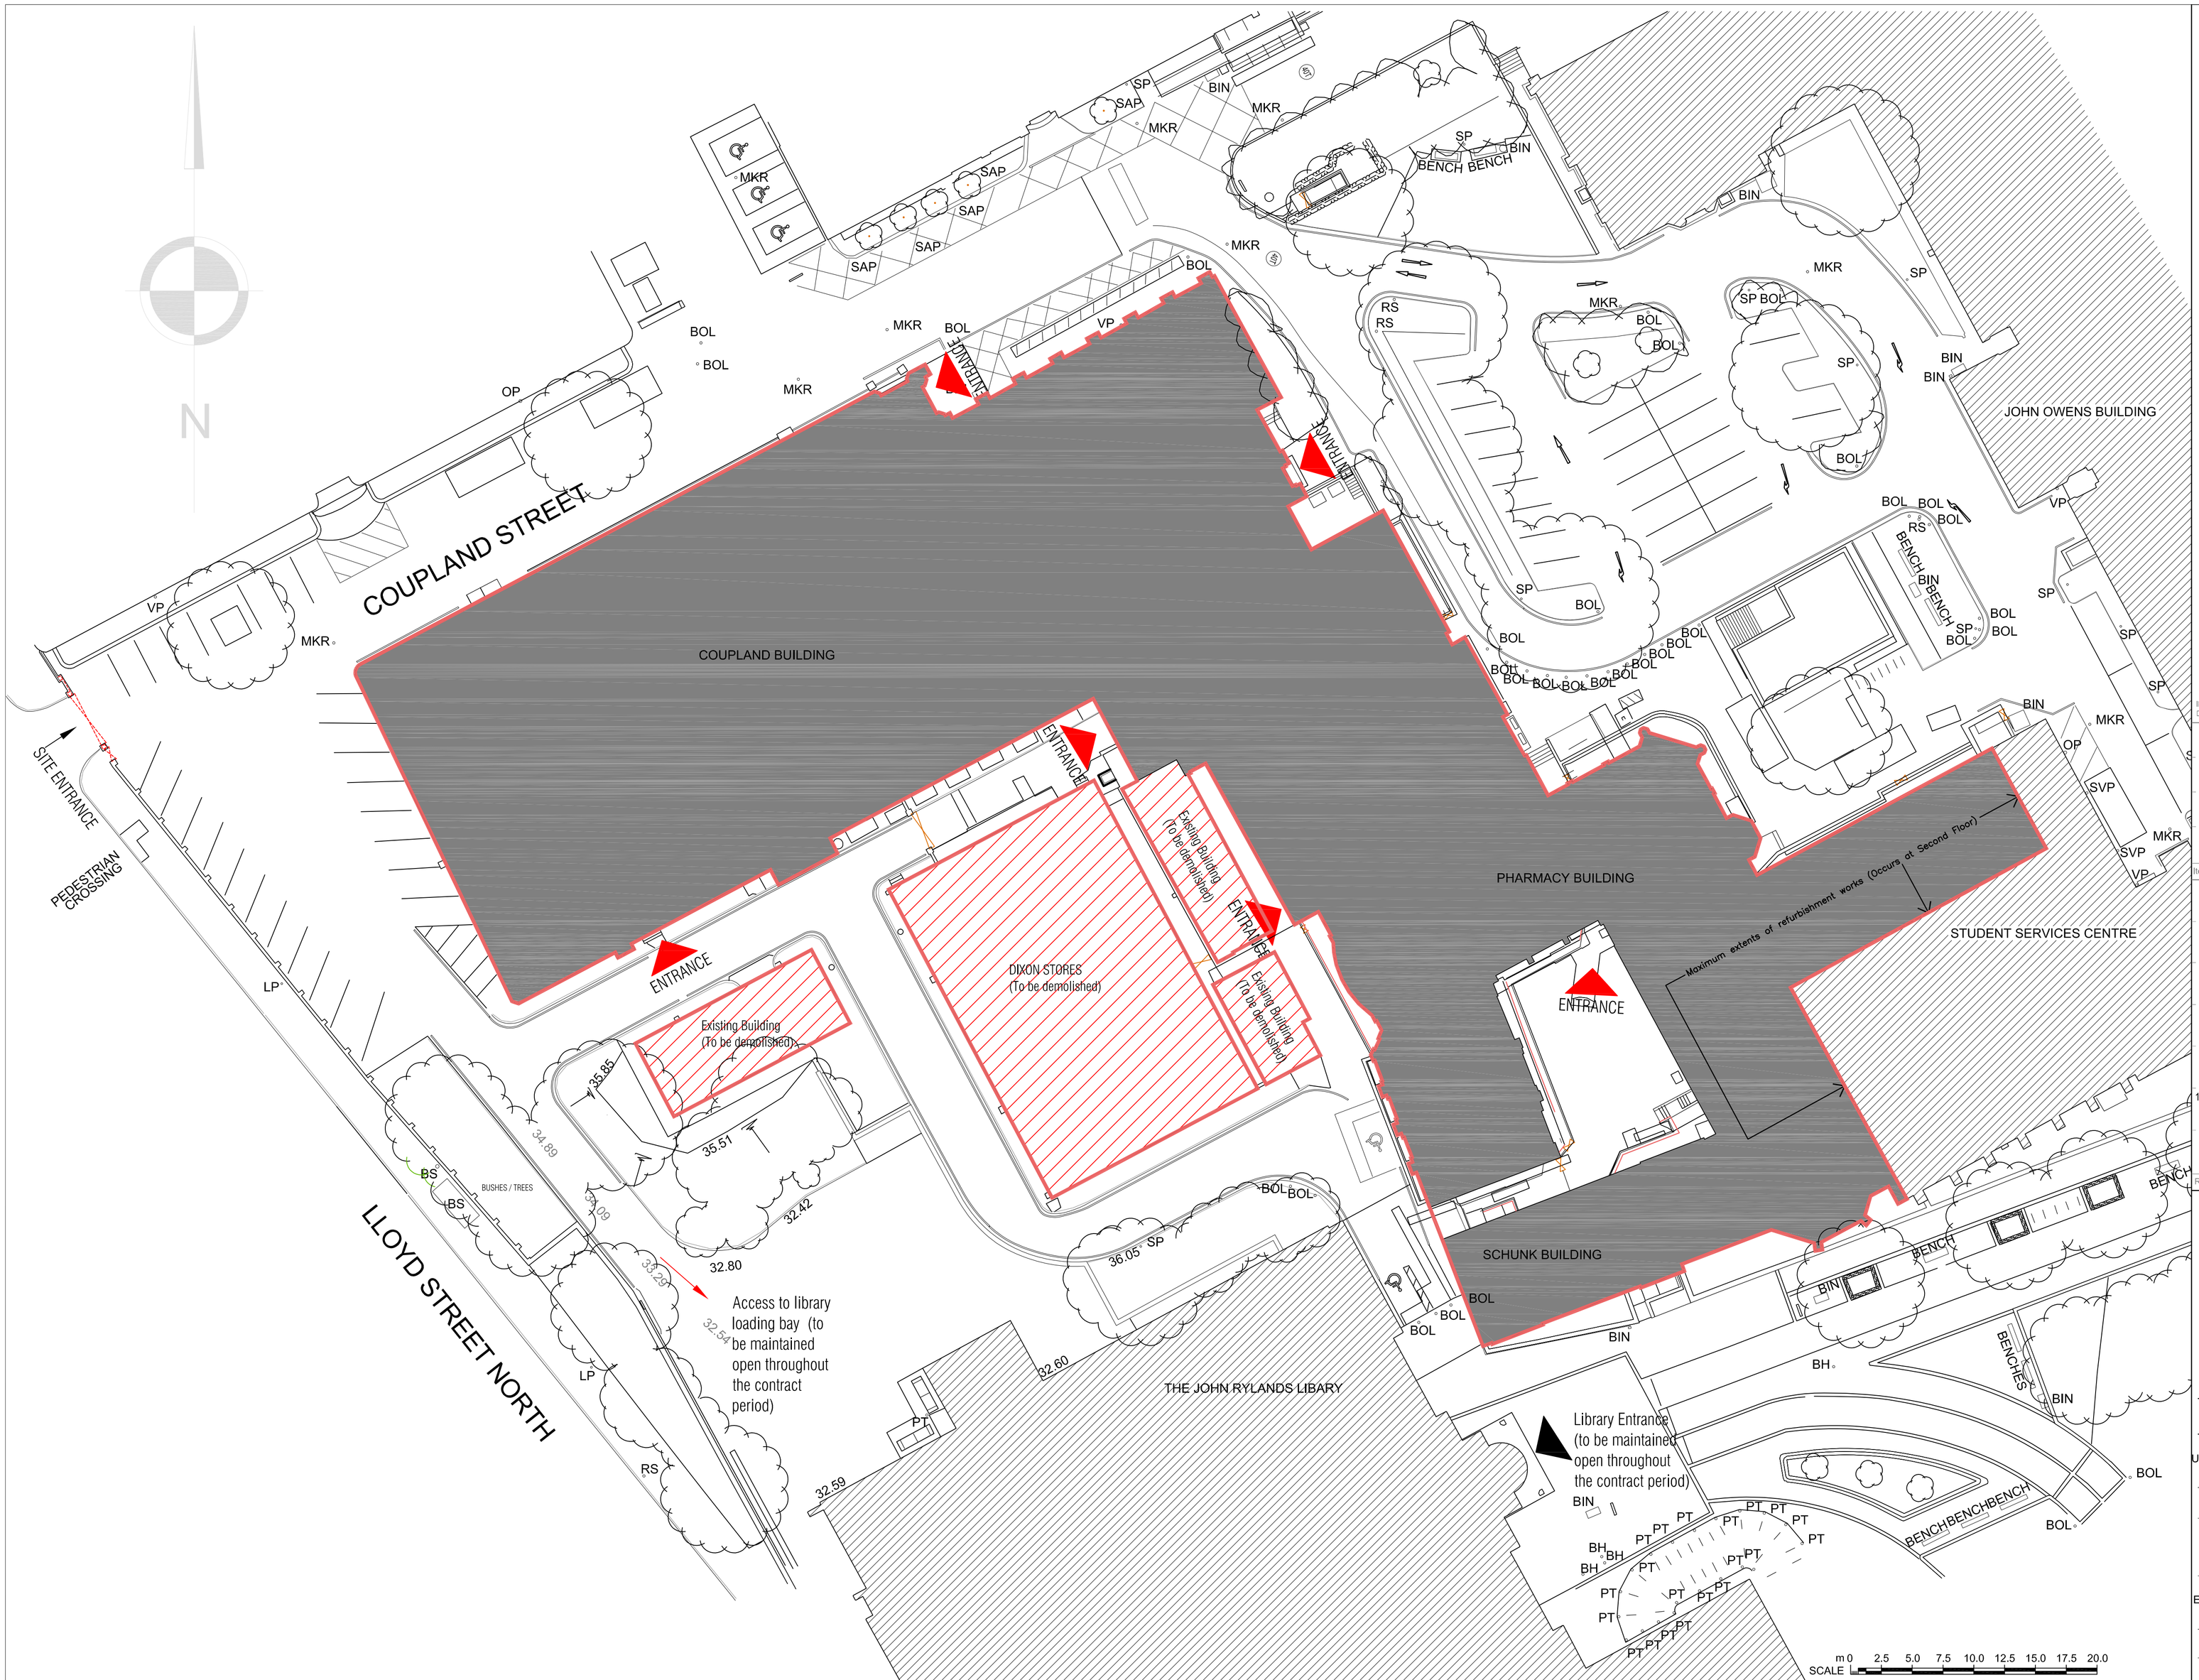


NOTES

1. DO NOT SCALE FROM THIS DRAWING.
2. ALL MEASUREMENTS ARE IN MILLIMETRES UNLESS STATED OTHERWISE.
3. THIS DRAWING IS TO BE READ IN CONJUNCTION WITH THE SPECIFICATION AND ALL RELEVANT ARCHITECTURAL, ELECTRICAL, MECHANICAL AND STRUCTURAL DRAWINGS.

Red line denotes site boundary

IN ADDITION TO THE HAZARDS/RISKS NORMALLY ASSOCIATED WITH THE TYPES OF WORK DETAILED ON THIS DRAWING, NOTE THE FOLLOWING SIGNIFICANT RESIDUAL RISKS :-

Item	Hazard	Risk
-		

Rev	Description	By	Date	Chk'd	Auth
1	Site boundary added	ak	02 06 14	KC	
	Issued for Planning + LBC	AK	2014.05.21	KC	

WILSON MASON
Wilson Mason LLP
Upland House
Spring Lane
Samlesbury
e: preston@wilsonmason.co.uk

Drawing Status: PLANNING

Project: UoM Coupland 3 Building Refurbishment

Building Name: Coupland 3

Sub Site Name:

Site Name: University of Manchester

Drawing Title: Existing Site plan (Planning)

PM	Drawn	Checked	Authorised
	ak		
Scale	Date	Date	Date
1:250 @A1	14.05.2014		

Drawing No.: 5760 L(00)04

Revision: 1