

This drawing is the property of Technical Signs and must not be reproduced in part or in full without prior consent of Technical Signs.

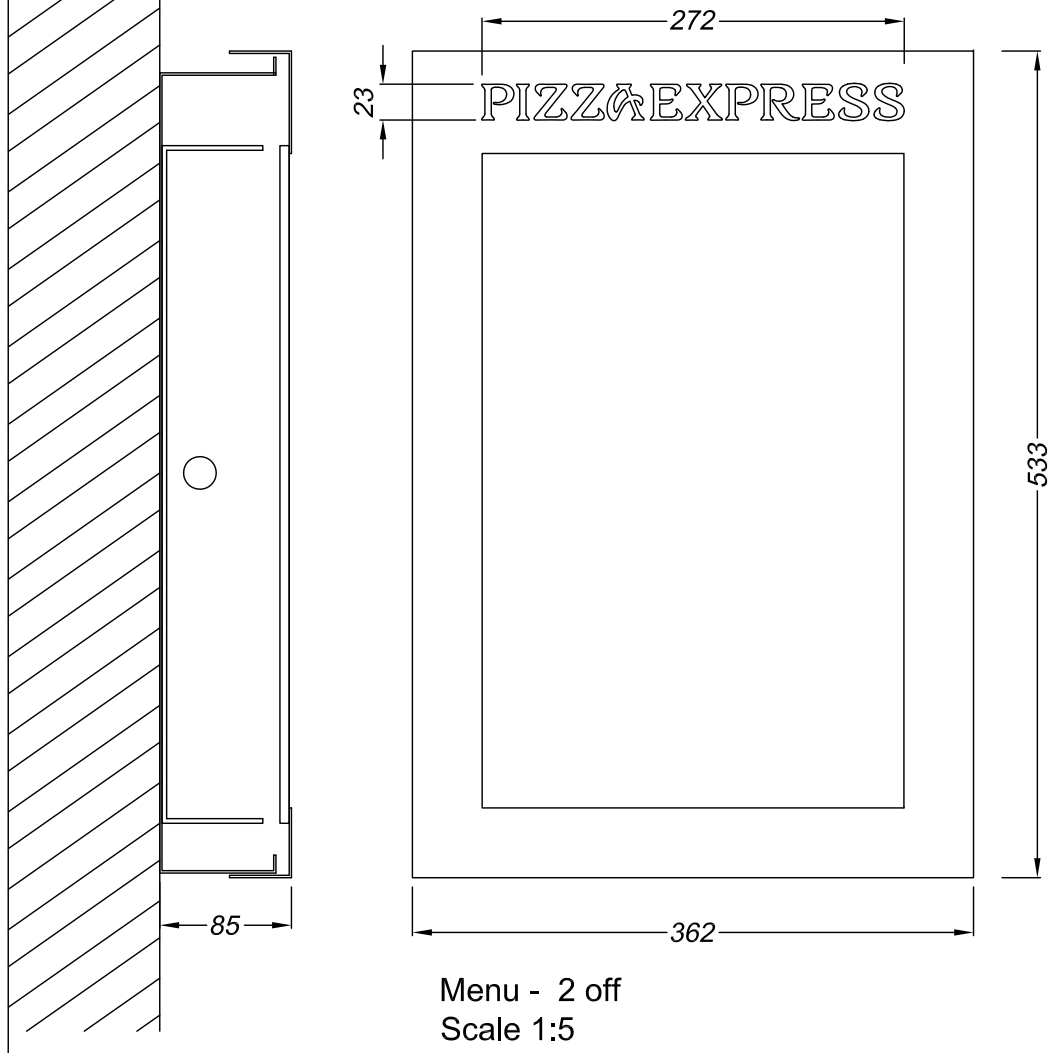

Menu - 2 off
Scale 1:5
Folded and soldered brass menu box with an antique bronze lacquer.
Standard continuous hinge and cam lock assembly.
Fret cut letters are backed with 3mm 133 ivory acrylic.
Blue acrylic insert.
T5 coolwhite lamp provides internal illumination.

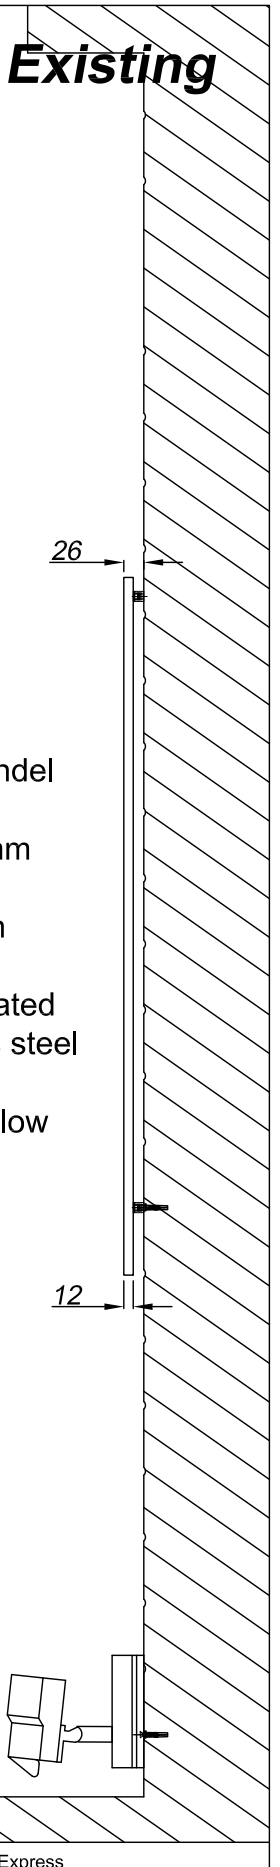

Section A-A through roundel
Scale 1:10
Fret cut logo is from 12mm alcador finished black.
Fixed to the brickwork on brass locators.
Sign is externally illuminated by two brushed stainless steel spotlights fitted below.
Spotlights are fitted with low energy halogen lamps.

Technical Signs
Floor 1 - Unit 3
Hille Business Centre
132 St Albans Road
Watford, Herts, WD2 4AE
Tel: 01923 811999
Fax: 01923 811998
E-mail: info@technicalsigns.co.uk

Client Pizza Express
Address/Job details
6 Derngate
Northampton
NN1 1UB

Existing Signs

Job No

Drawn by	Date	
DN	11/12/2013	
Scale	Drawing No	Rev
As specified (A3)	400752-2	