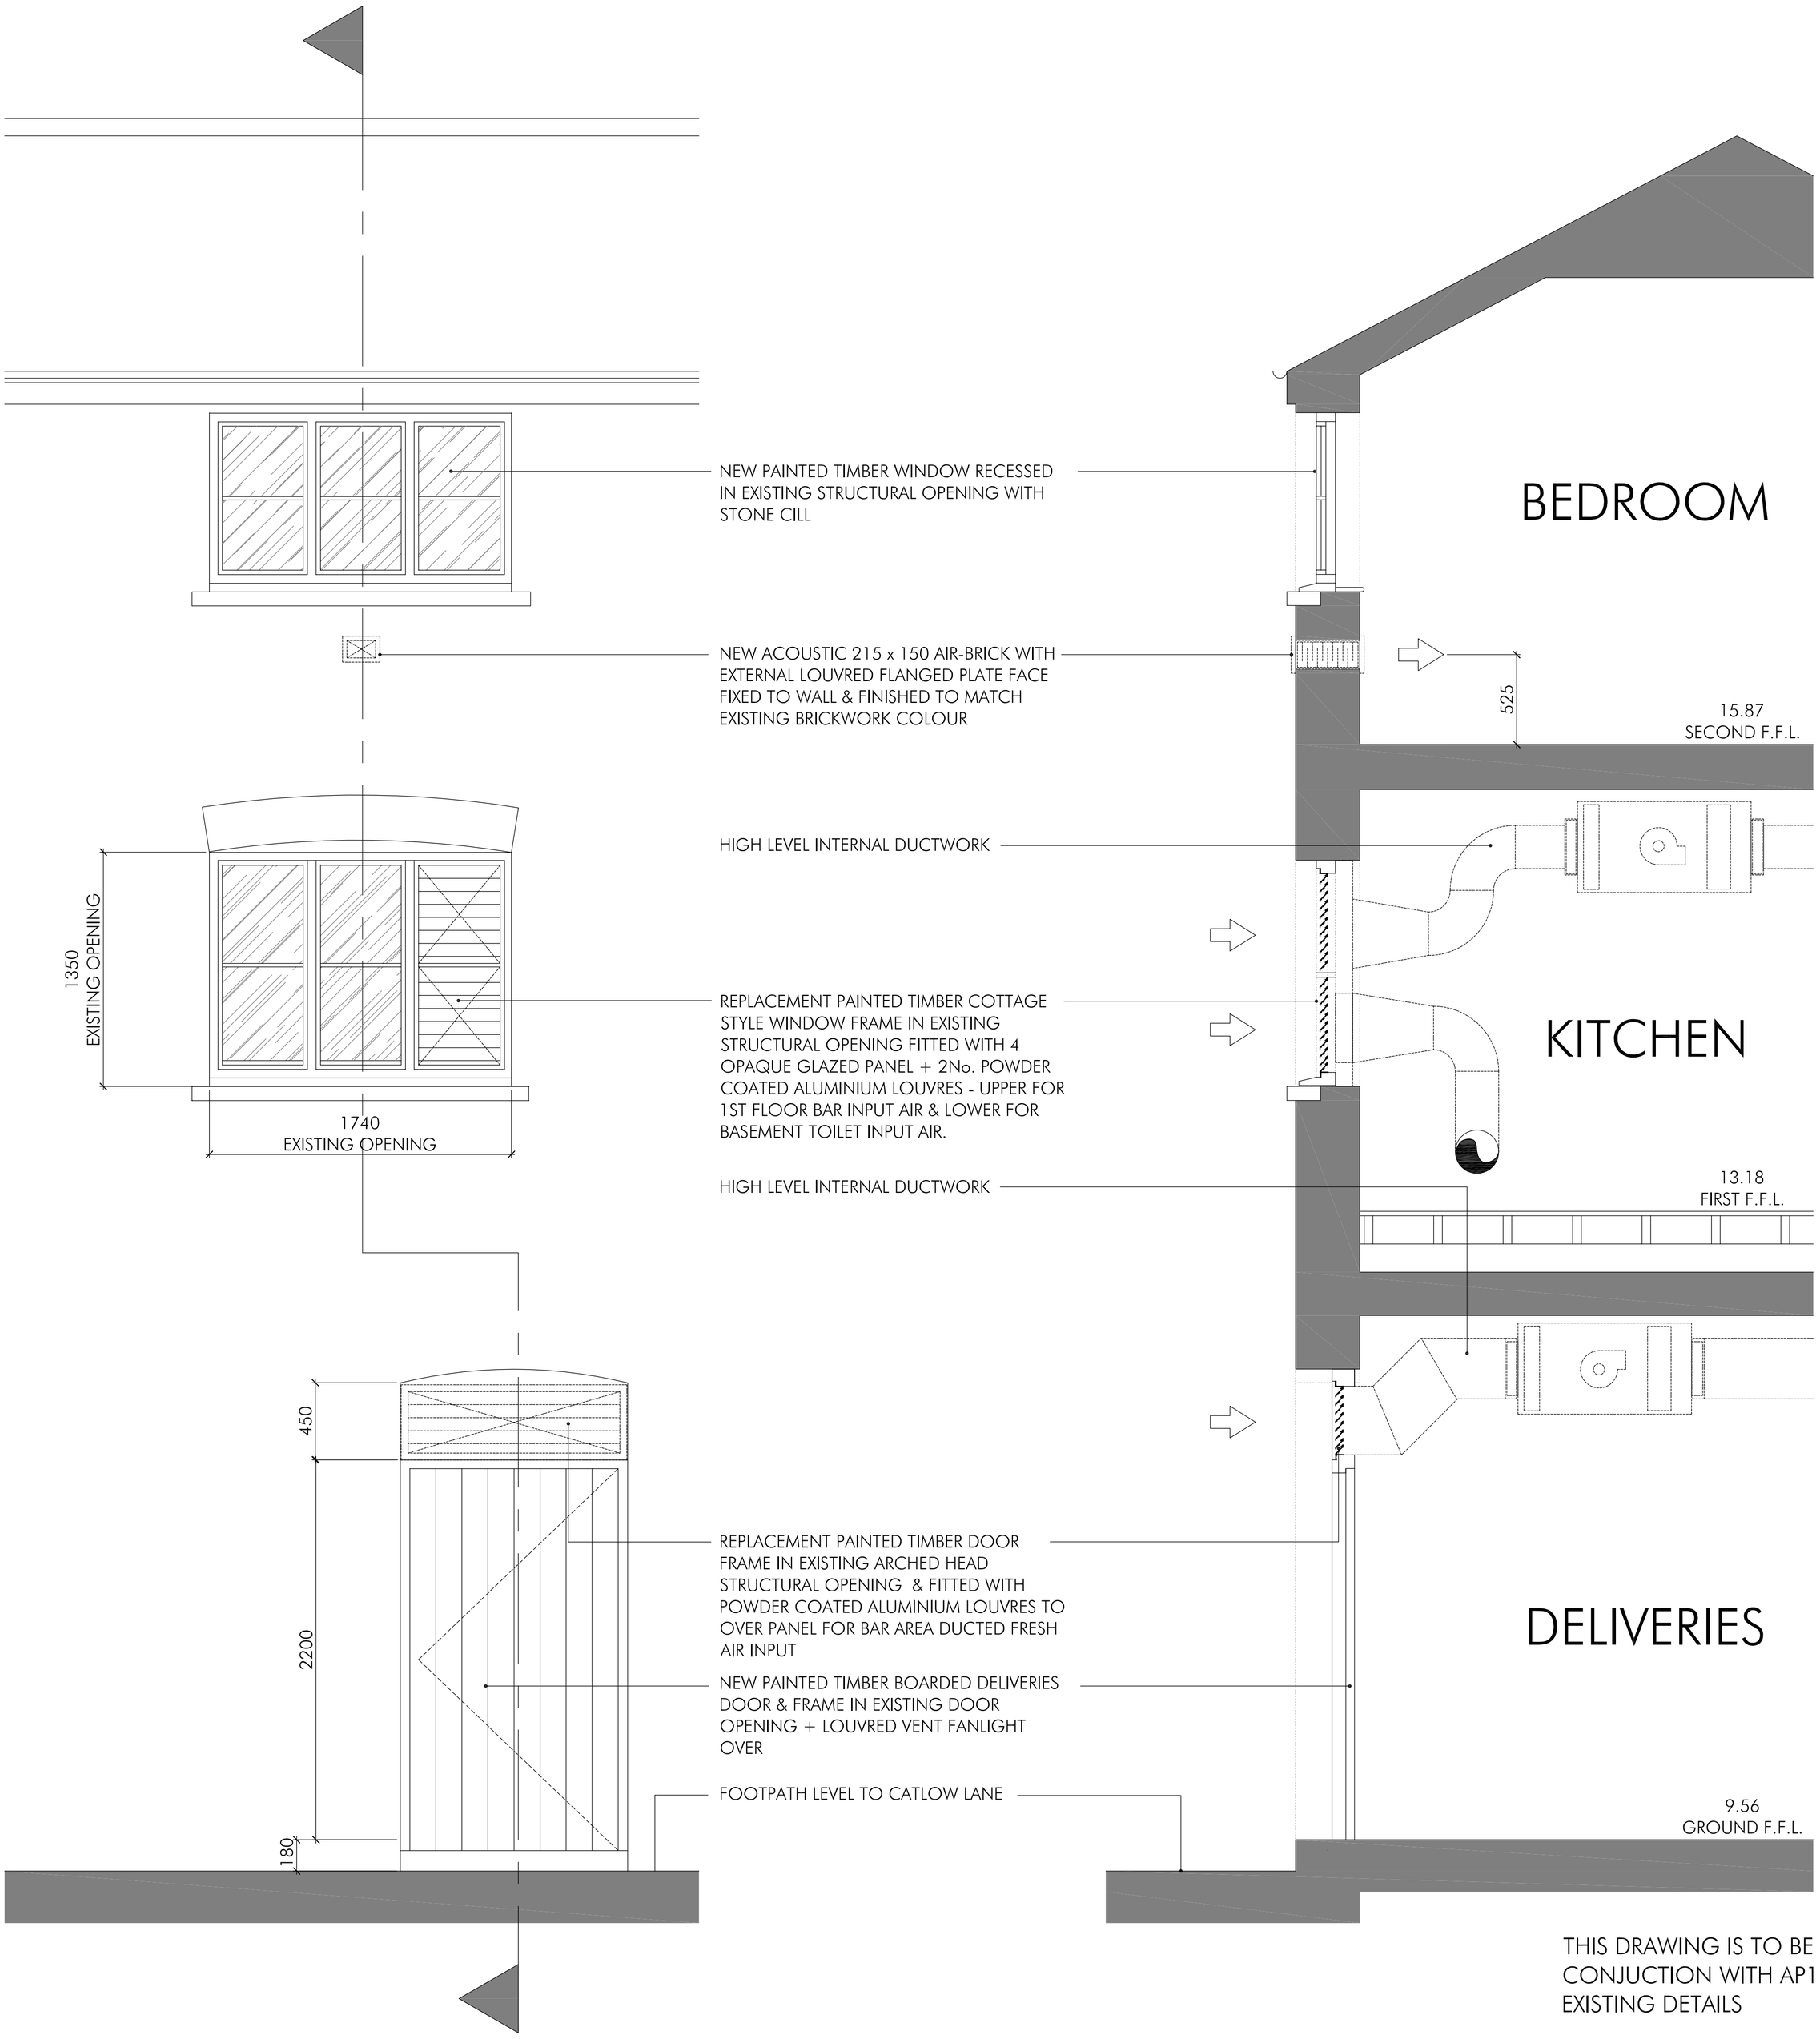

THIS DRAWING IS TO BE READ IN CONJUCTION WITH AP16 FOR EXISTING DETAILS

ELEVATION TO CATLOW LANE

SECTION

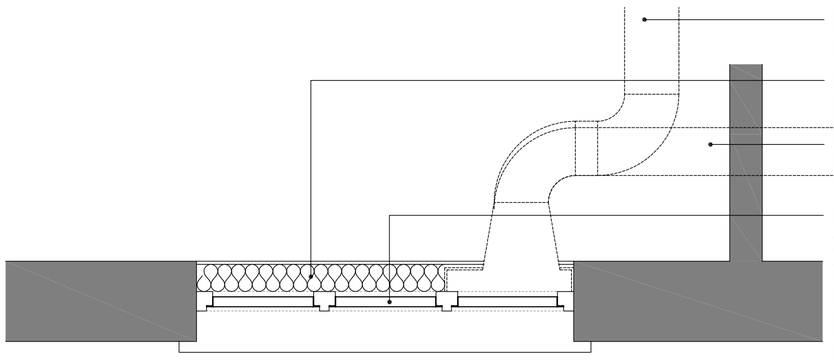

PLAN AT 1ST. FLOOR LEVEL

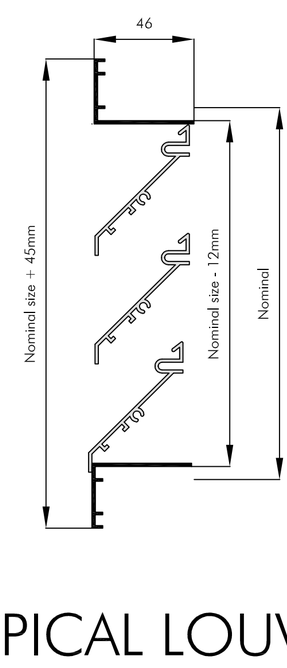

TYPICAL LOUVRE PROFILE - 1:2

AD	Rev A: Changes in line with Planners pre-committee comments.	08.01.14	
AD	Drawn	Oct13	MSA
DRAWN	REVISION	DATE	VER

Architects and Designers
AllisonPike
7 Buxton Road West, Disley, Stockport, Cheshire, SK12 2AE.
Website: www.allisonpike.com
Telephone: 01663 763000
Facsimile: 01663 766772
Email: studio@allisonpike.com

© Allison Pike Partnership Limited.

PROJECT
HYDES BREWERY
'RED LION'
34-38 TURNER STREET, MANCHESTER

TITLE
VENTILATION LOUVRE DETAILS
PLAN, ELEVATION & SECTION

AS PROPOSED

SCALE
1:20

JOB No	DRAWING No	REV
HB12	AP10	A