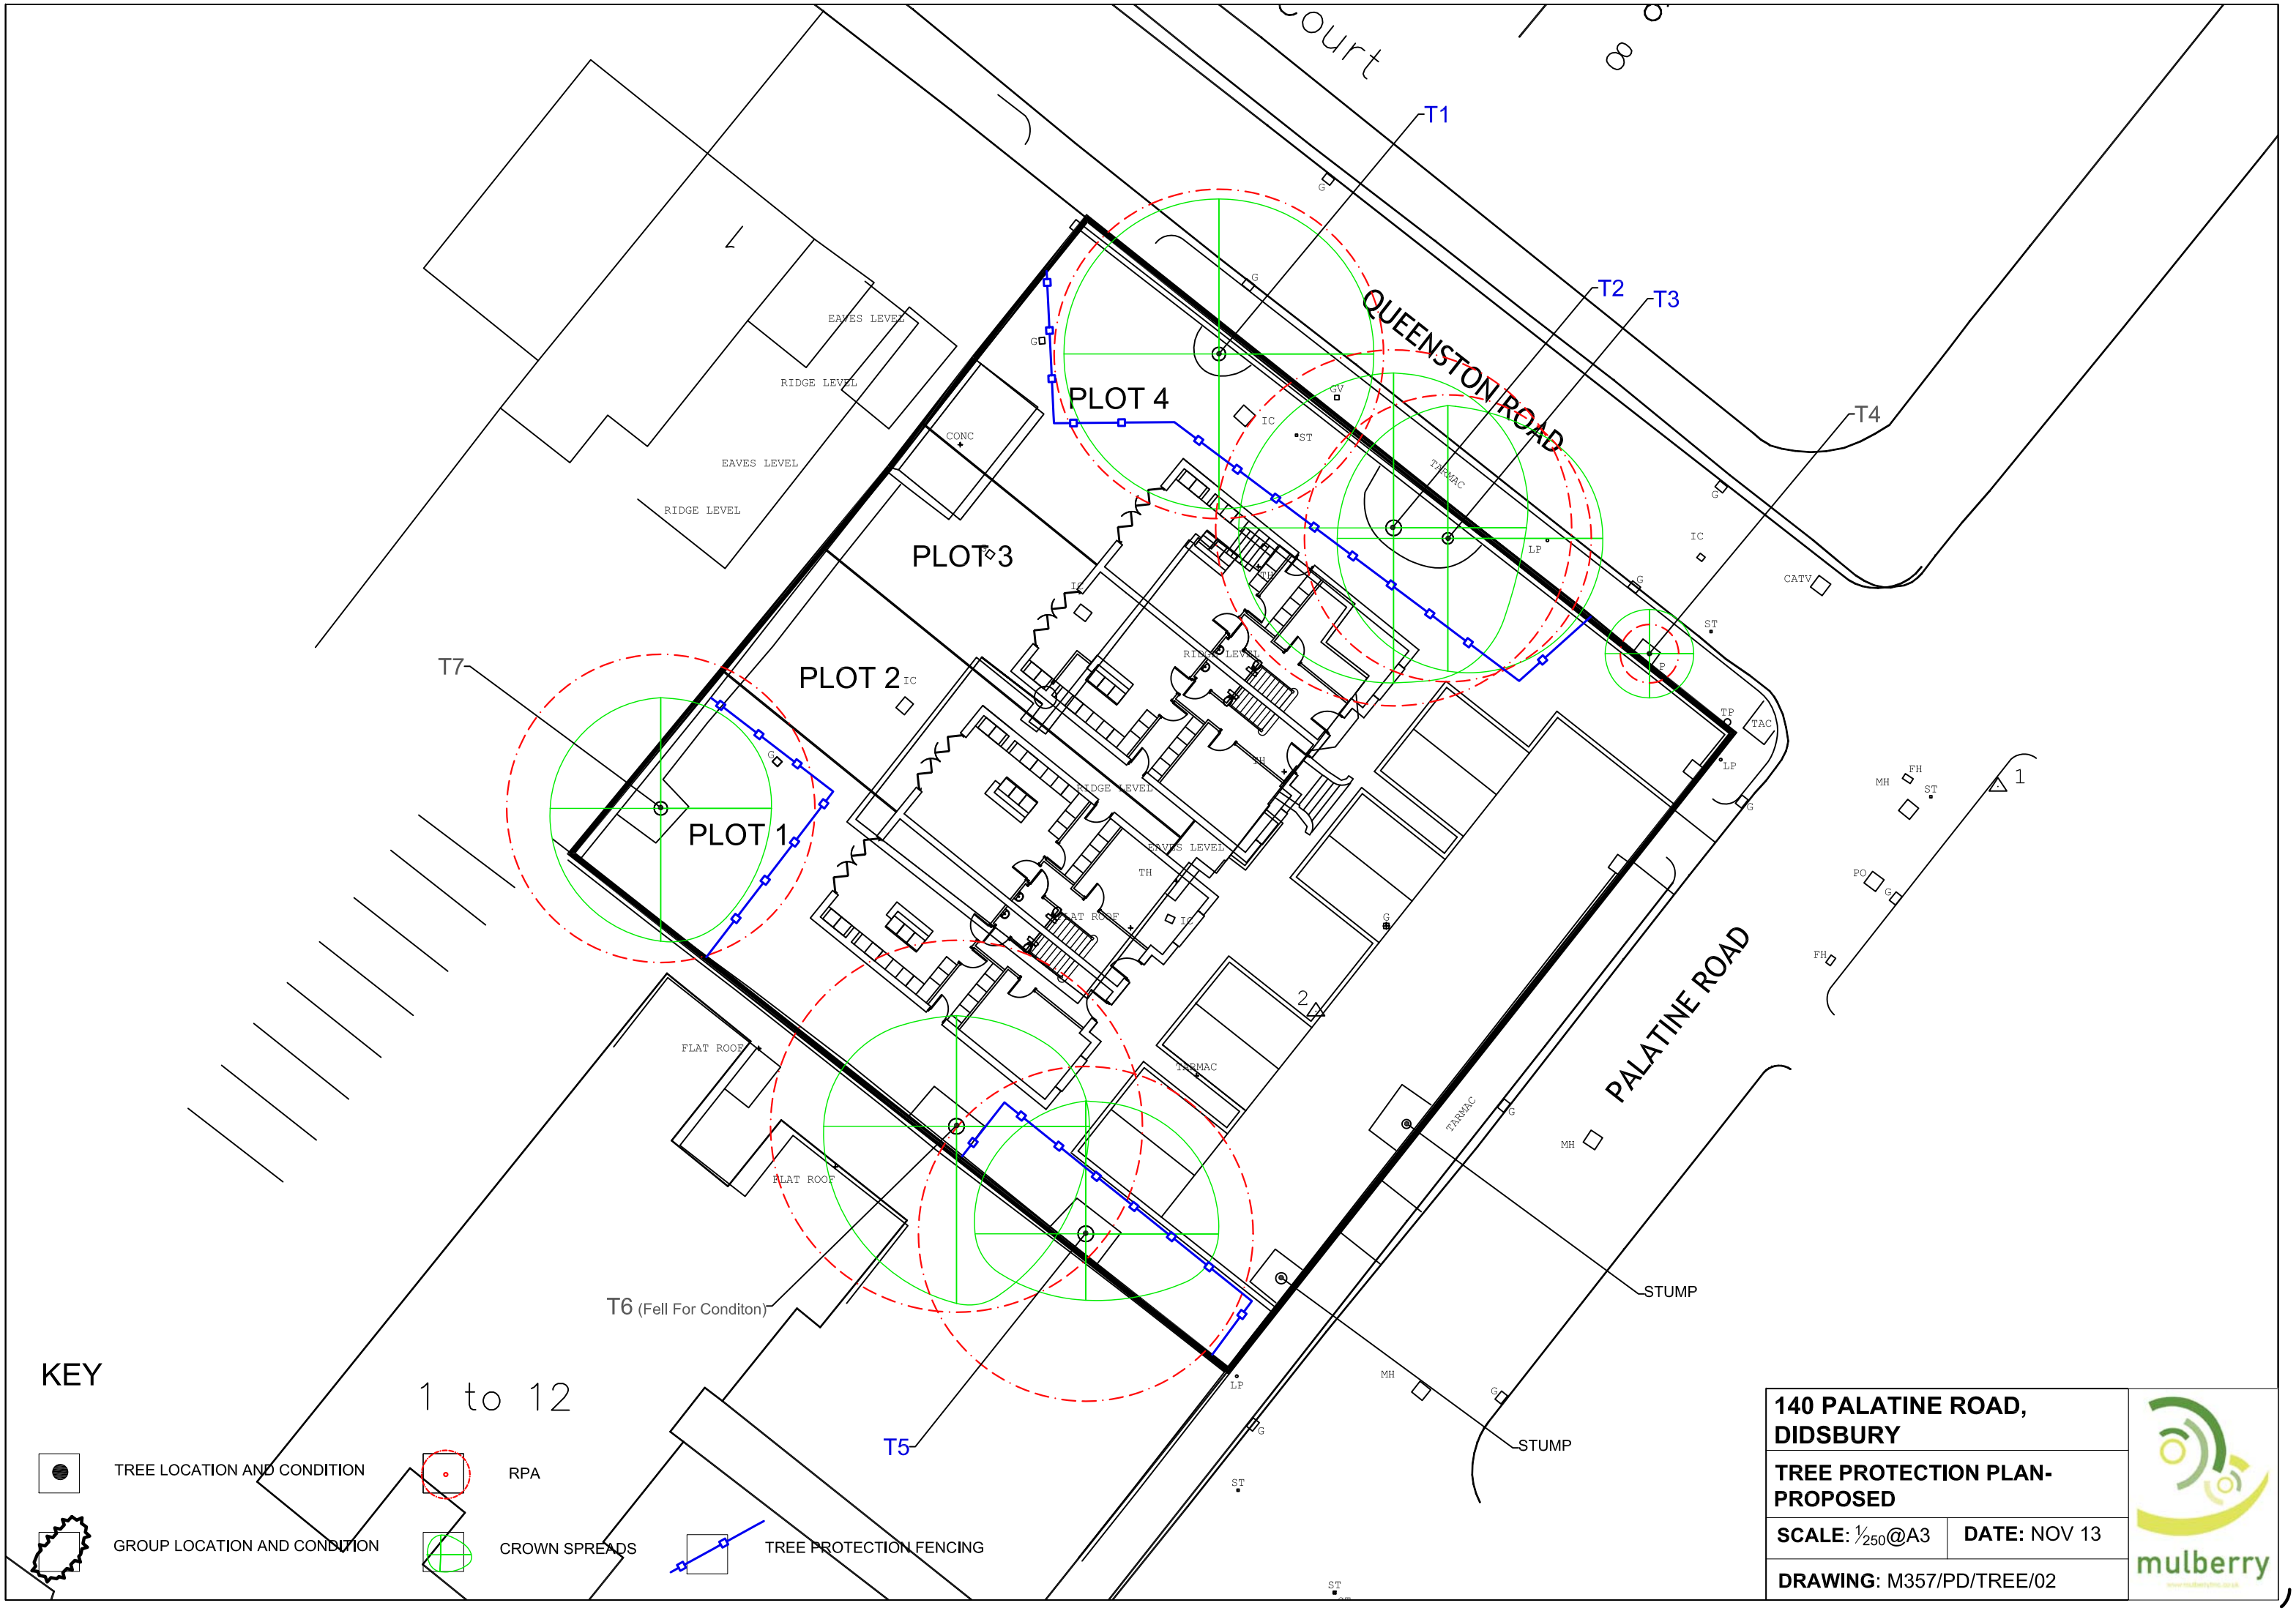

140 PALATINE ROAD, DIDSBURY

TREE PROTECTION PLAN-PROPOSED

SCALE: 1/250@A3 **DATE:** NOV 13

DRAWING: M357/PD/TREE/02

mulberry