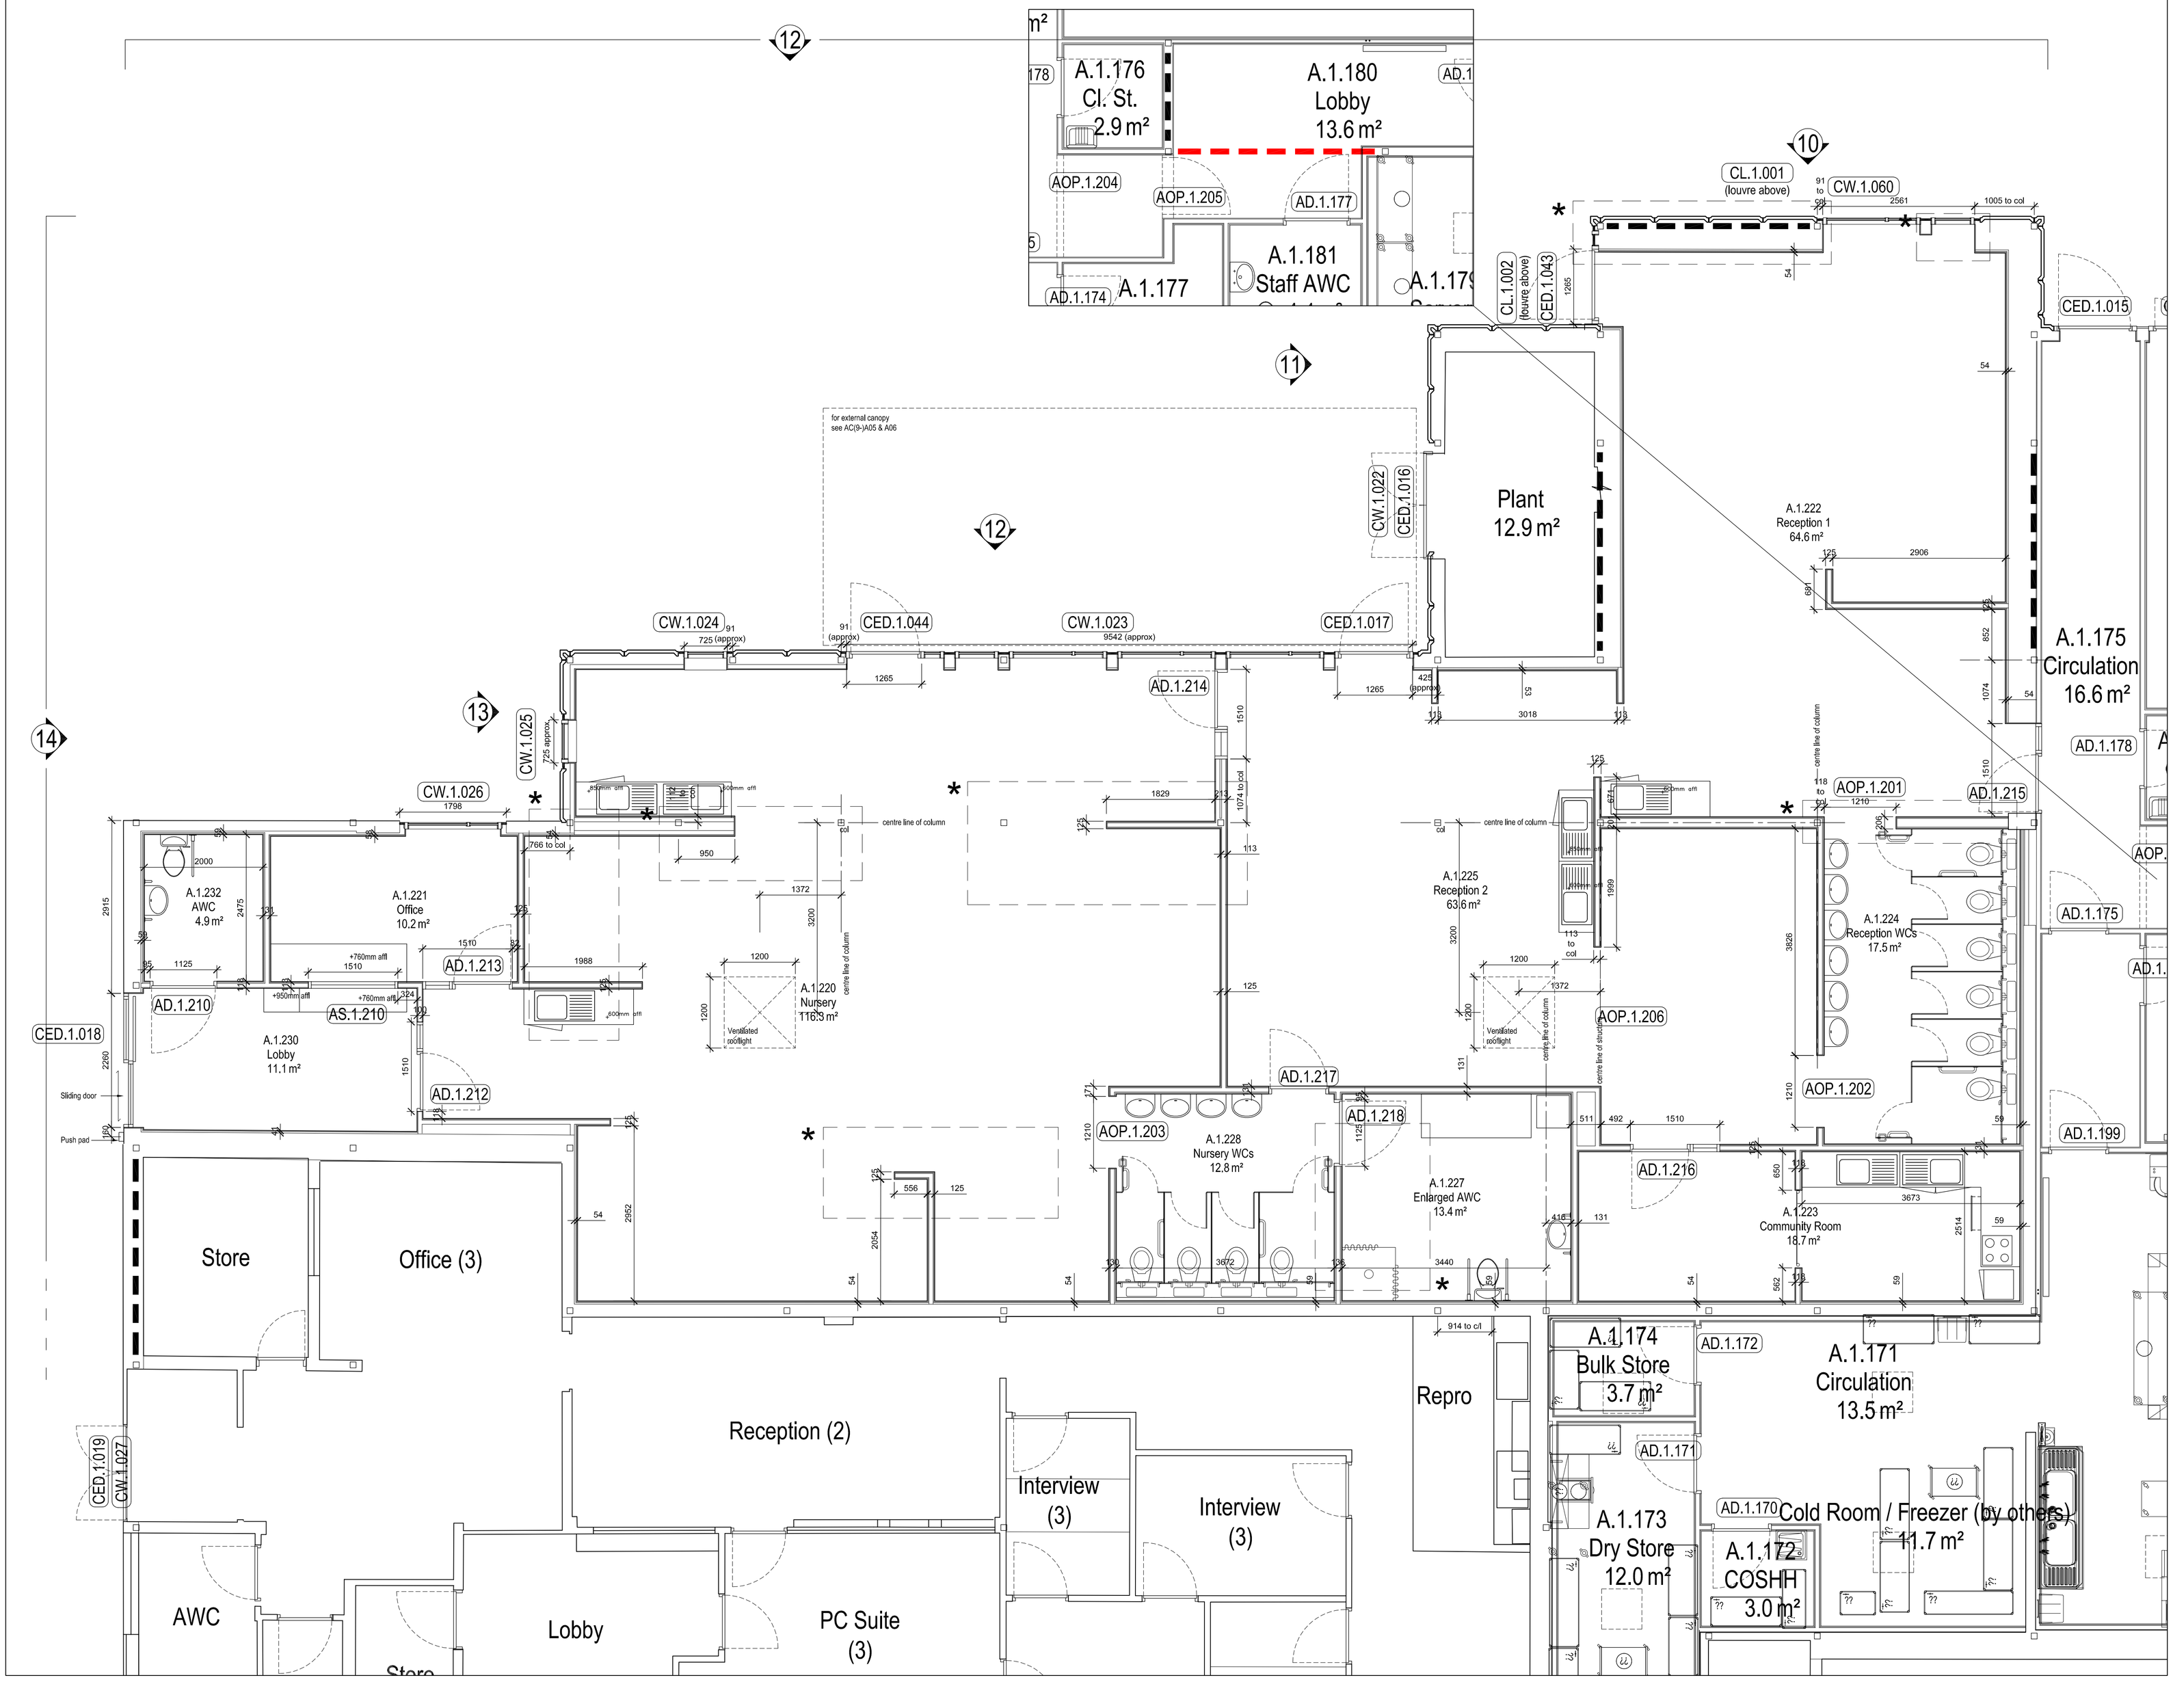

Notes

Copyright: All rights reserved.
This drawing must not be reproduced without permission.
This drawing must not be scaled. Dimensions are in millimetres unless specified.

Exisiting fabric (to be removed)

* Opening up works required - refer to AE(0-)A21

nb.

- Dimensions to finished faces of partitions unless otherwise noted.
- Dimensions to columns are measured to centreline.
- Opening dimensions are structural openings.

North Point.

Key Plan.

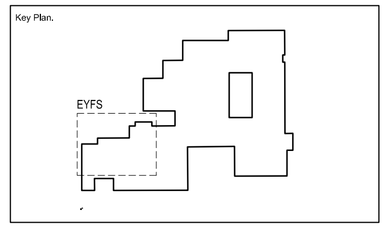

Rev	Date	Revision Note	By	Check
P	21.03.14	Elevation references added, key plan added	JRW	IGN
N	18.03.14	Partition reverted to extents shown in rev L	JRW	IGN
M	14.03.14	Minor amendment to nursery partition (bubbled)	JRW	IGN
L	13.03.14	Rooflight positions amended following M&E review	JRW	IGN
K	05.03.14	Scheme changed to reflect AS(0-)A35 signed off EYFS layout	JRW	IGN
J	19.12.11	References added, canopy added, doors amended	JRW	JWB
H	16.12.13	Amended to show new scheme for Early Years Unit	JRW	JWB
G	28.01.13	Setting out & finished added	JRW	JWB
F	07.01.13	Scheme for Armstrong Learning developed, kitchen removed from drawing	JRW	JWB
E	06.08.12	Amendments as agreed with MCC, GB & DCE	JRW	- -
D	25.07.12	Further amendments following comments from fire officer	JRW	- -
C	23.07.12	Kitchen changing & wc relocated & stores amended as agreed with MCC	JRW	- -
B	09.07.12	Areas updated, kitchen door moved, store door omitted as per comments	JRW	- -
A	03.07.12	WC changed to AWC, studio configuration amended	JRW	- -

EllisWilliams Architects
Wellfield, Chester Road
Preston Brook WA7 3BA
T: +44 1928 752 200
F: +44 1928 795 953

Job title: Abraham Moss School

Drawing title: Early Years Layout

Status	File Name	X-Ref File
Construction		

Drawn by	date	checked by	date	Scale at A1	Scale at A3
JRW	01.06.12	IGN	19.03.14	1:50	1:100

Job No.	CPI cat.	Dwg No.	Revision
1737	AG(0-)	A21	P

Contractors Drawing No.