
This drawing is protected by copyright and the information contained therein is the property of William McCall.
The drawing must not be copied and the information contained therein may not be used or disclosed without written permission of and in the manner permitted by William McCall.

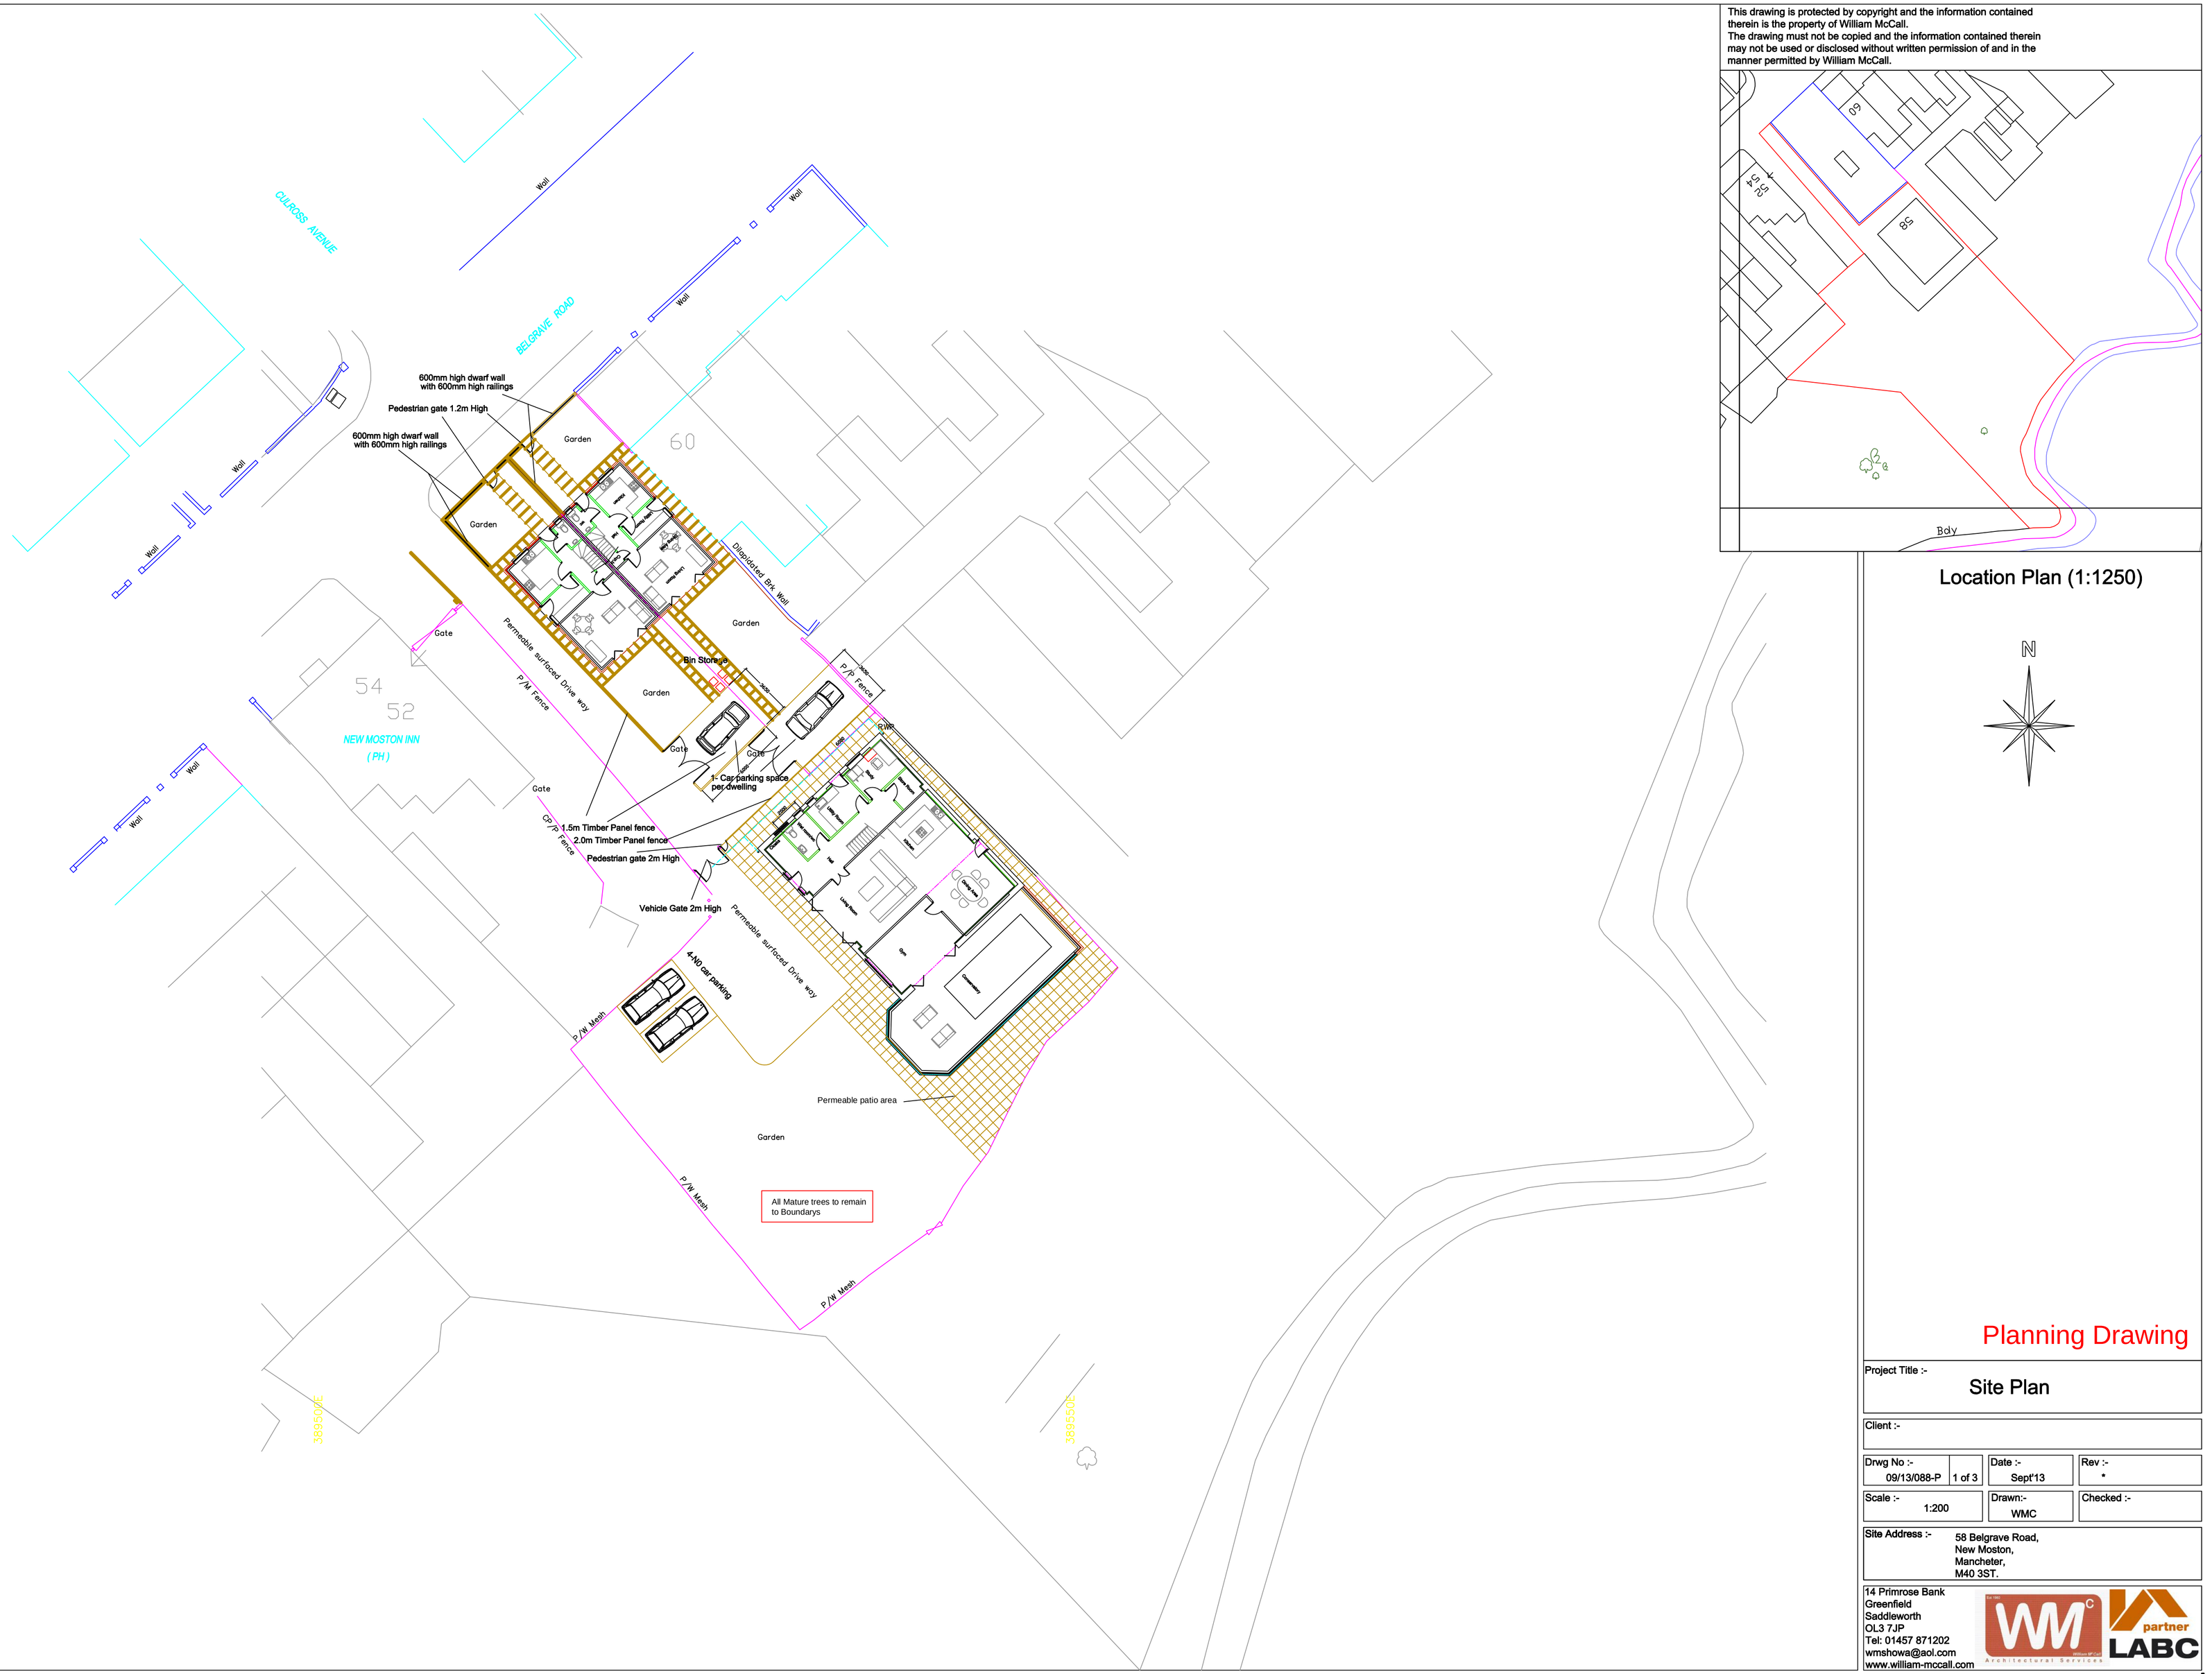

Location Plan (1:1250)

N

Planning Drawing

Project Title :-

Site Plan

Client :-

Drwg No :-		Date :-	Rev :-
09/13/088-P	1 of 3	Sept'13	*

Scale :-	Drawn:-	Checked :-
1:200	WMC	

Site Address :- 58 Belgrave Road, New Moston, Mancheter, M40 3ST.

14 Primrose Bank
Greenfield
Saddleworth
OL3 7JP
Tel: 01457 871202
wmshowa@aol.com
www.william-mccall.com

A´