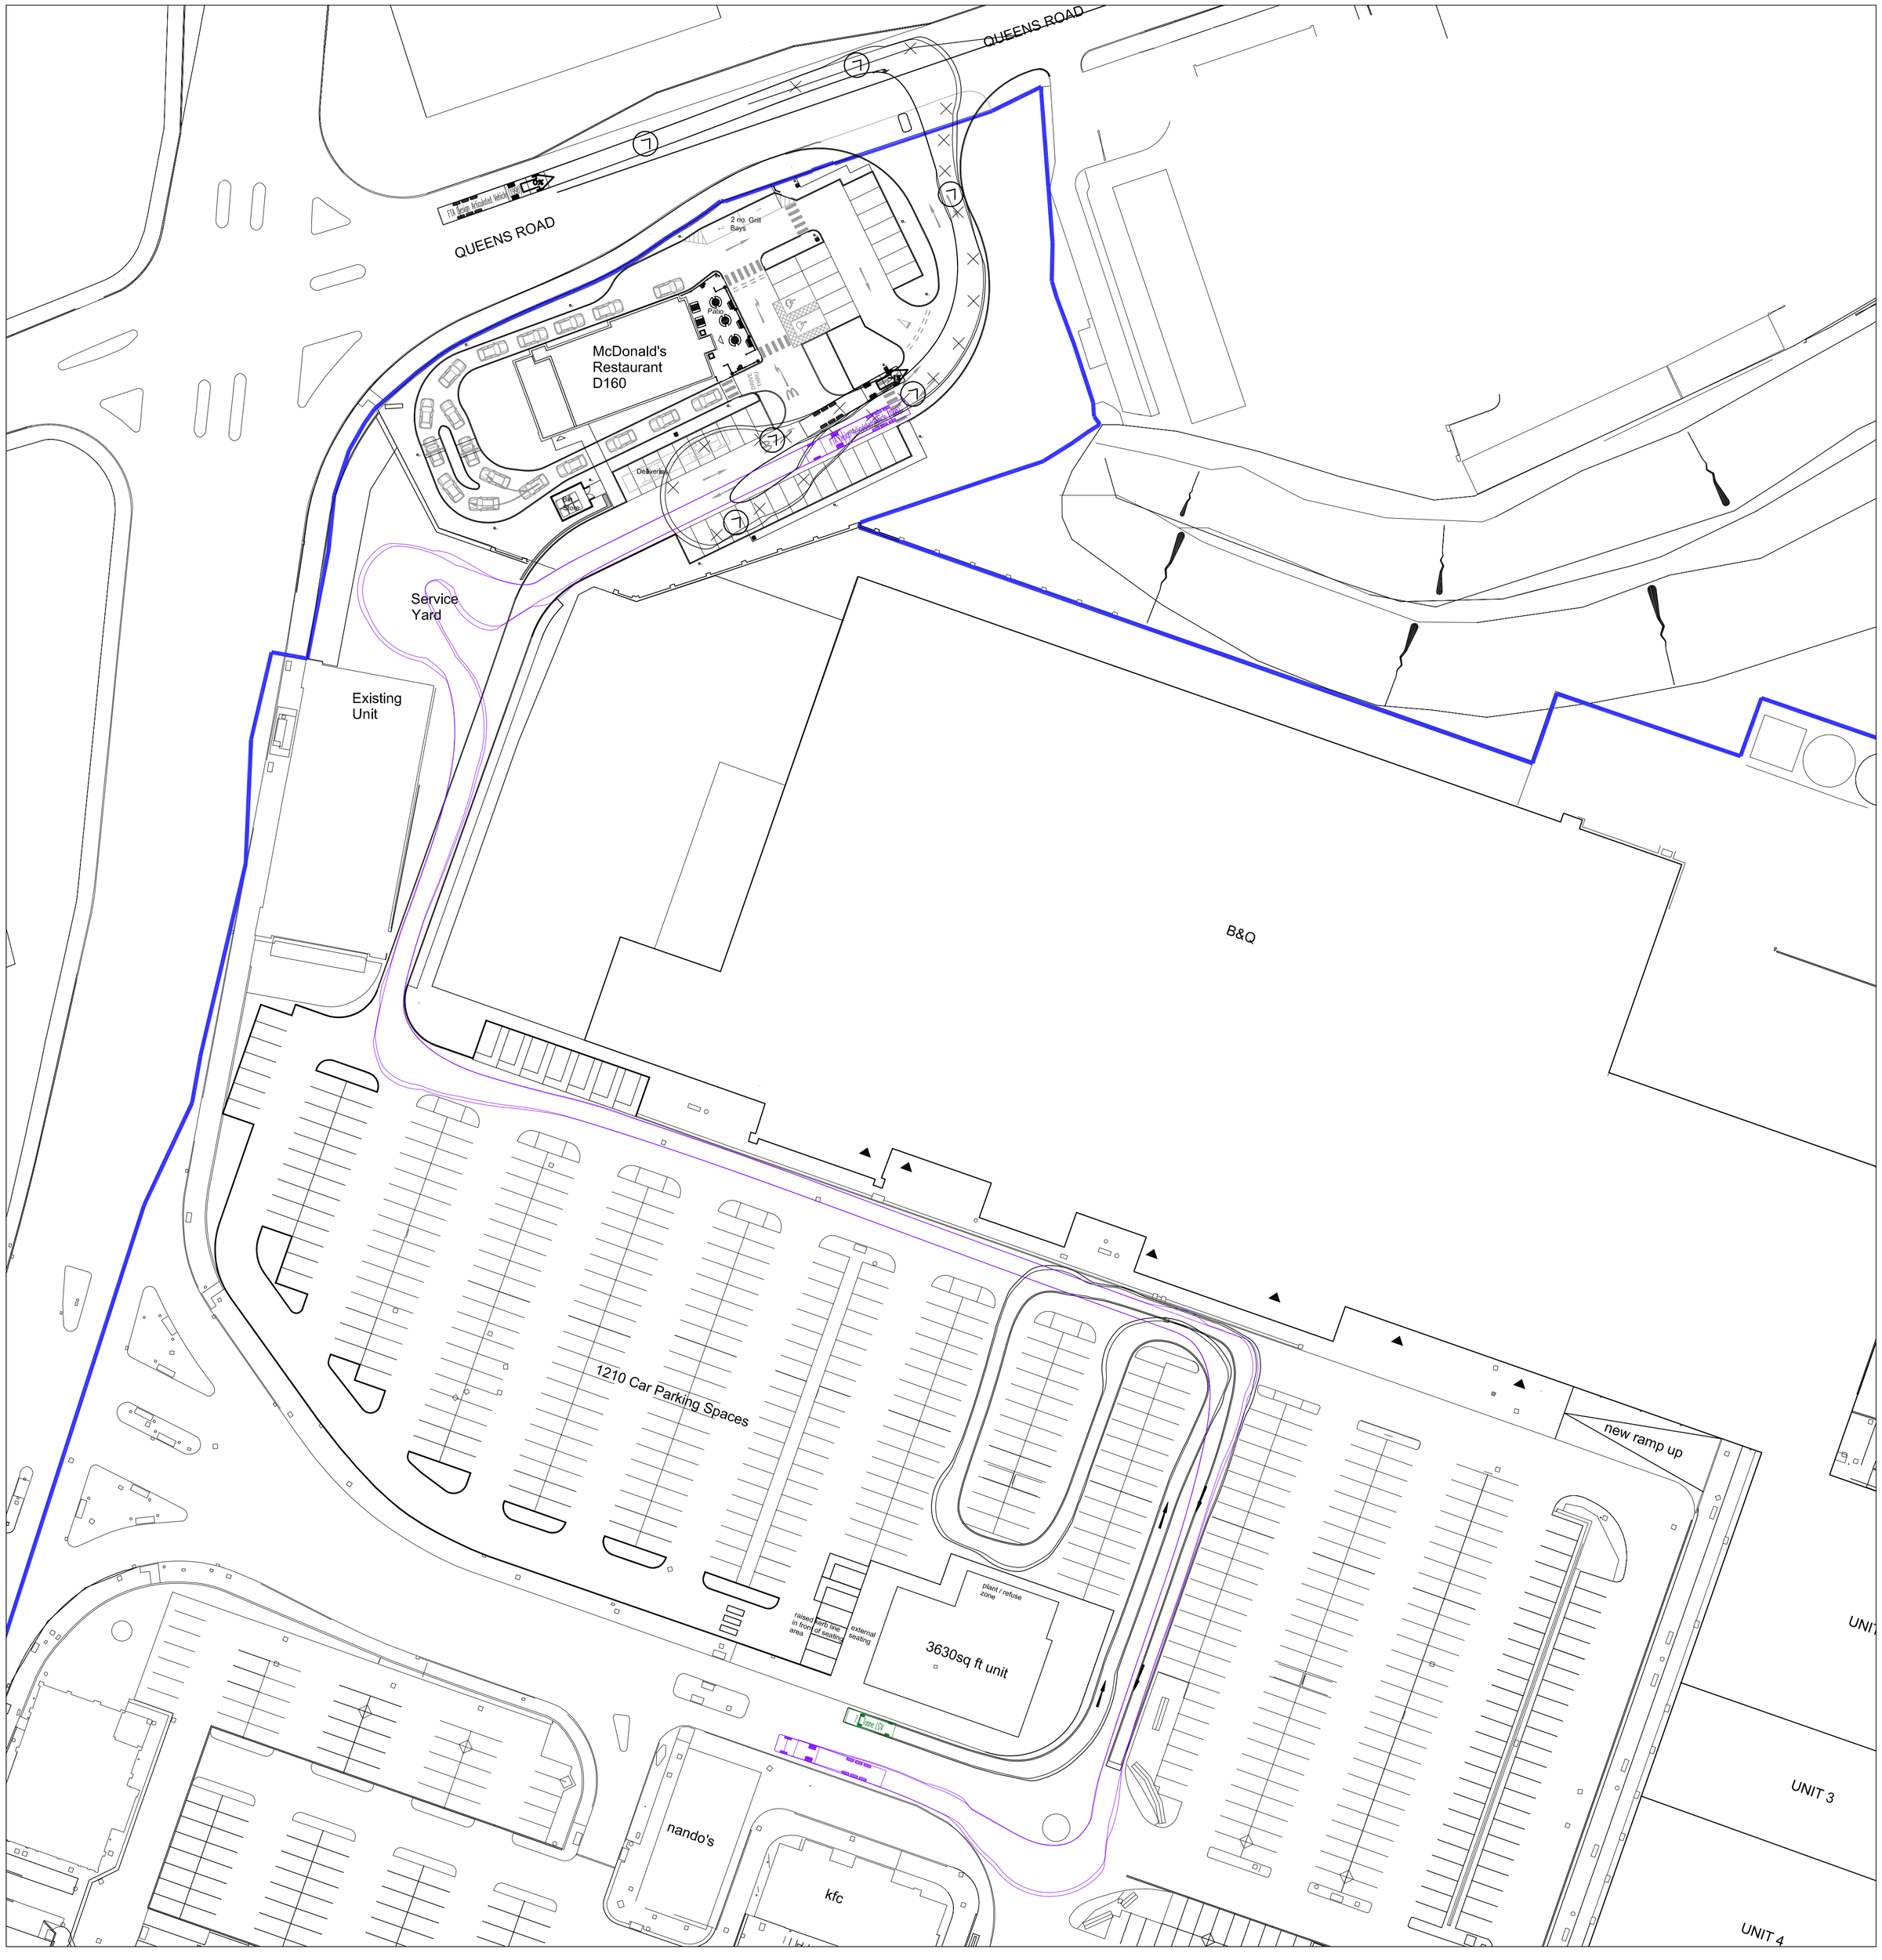

The copyright of this drawing is vested with Corstorphine & Wright Ltd and must not be copied or reproduced without the consent of the company.

Figured dimensions only to be taken from this drawing. DO NOT SCALE. All contractors must visit the site and be responsible for checking all setting out dimensions and notifying the architect of any discrepancies prior to any manufacture or construction work.

NOTES:

VEHICLE KEY

- FTA Heavy Goods Vehicle (HGV)
- FTA Heavy Goods Vehicle (HGV)
- 7.5 Tonne Light Goods Vehicle (LGV)

REVISION	DATE	NOTES	CHK
D	25.02.14	Tracking revised to accommodate cycle way	
C	10.02.14	Link road width reduced	
B	07.02.14	Tracking revised to A3 unit	
A	13-12-13	Tracking revised to Halfords service yard	

PLANNING

Client

HENDERSON

Project

NEW A3 RETAIL UNITS
TO EXISTING CAR PARK
MANCHESTER FORT, CHEETHAM HILL ROAD

Drawing Title

VEHICLE TRACKING PLAN

Drawn	Checked	Paper Size	Scale	Date
DC	WC	A1	1:500	DEC 2013

Project No.	Drawing No.	Revision
10545	6005	D

CORSTORPHINE
+WRIGHT

Brook Hall ▪ Brook Street ▪ Warwick ▪ CV34 4BL
t 01926 288992 ▪ w www.corstorphine-wright.com