
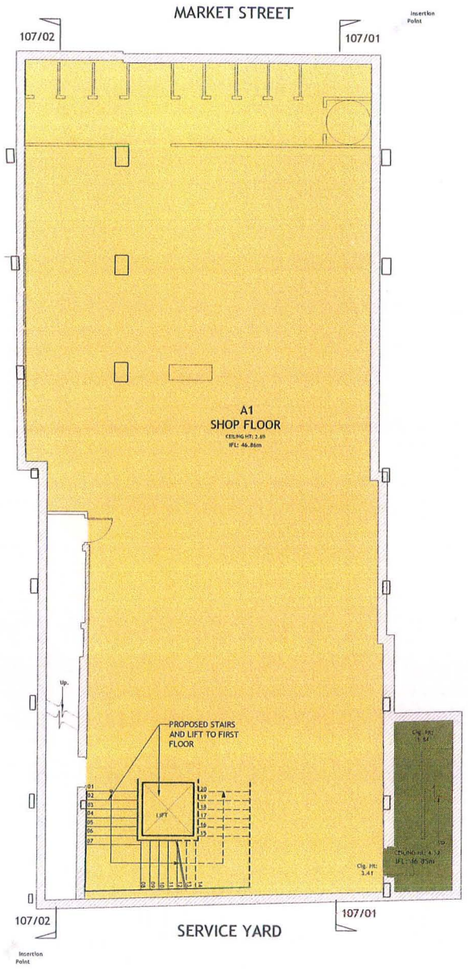



104/01 - BASEMENT PLAN

SCALE 1:100

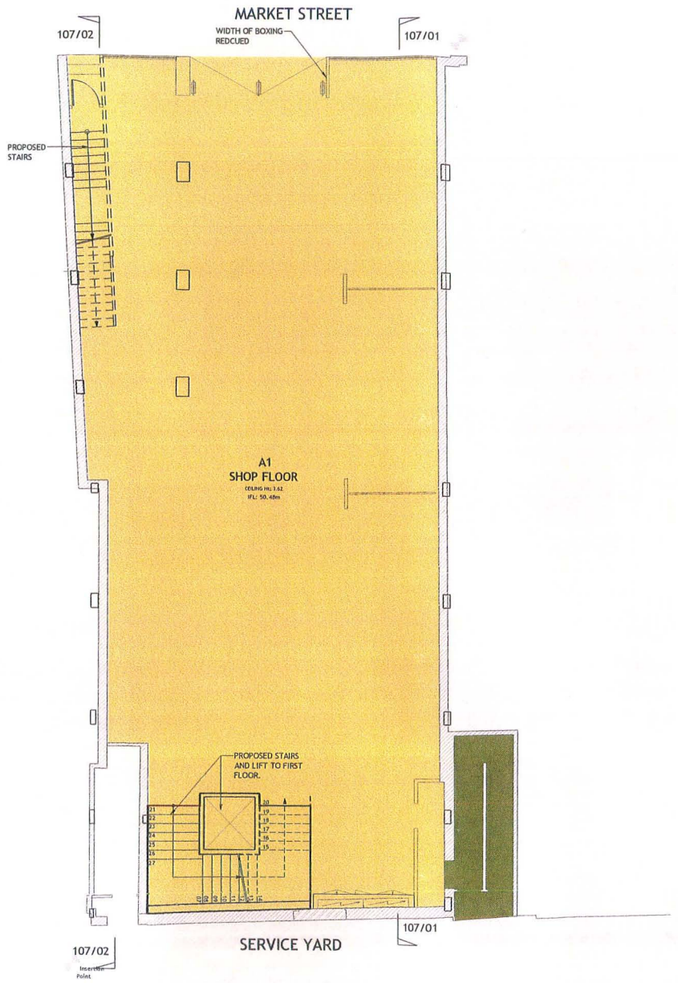

104/02 - GROUND FLOOR PLAN

SCALE 1:100

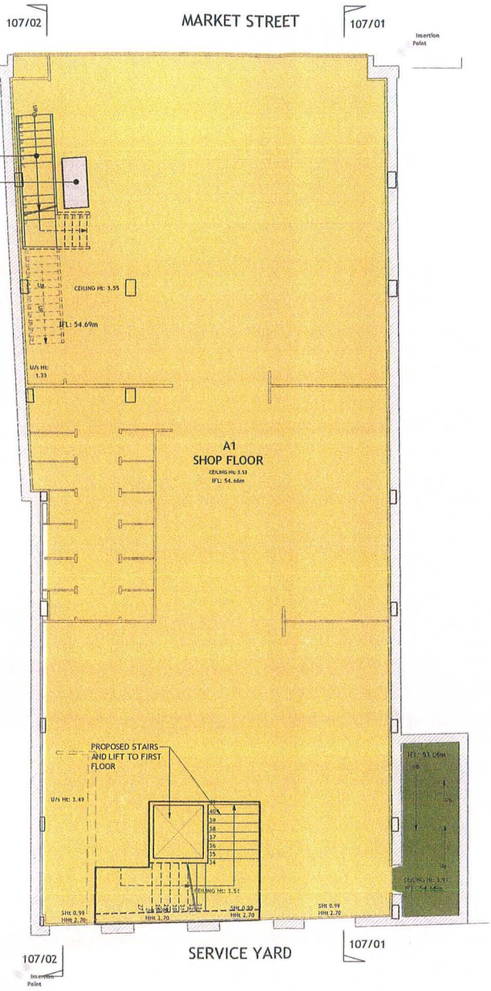

104/03 - FIRST FLOOR PLAN

SCALE 1:100

NOTES

1. THE COPYRIGHT OF THIS DRAWING IS VESTED IN JENKINS & POTTER AND IT MAY NOT BE REPRODUCED IN WHOLE OR PART OR USED FOR THE MANUFACTURE OF ANY ARTICLE WITHOUT THE EXPRESS PERMISSION OF THE COPYRIGHT HOLDERS.

2. WORK TO FIGURED DIMENSIONS ONLY.

3. THIS DRAWING IS TO BE READ IN CONJUNCTION WITH ALL RELEVANT ARCHITECT'S, SERVICE ENGINEERS AND JENKINS & POTTER'S DRAWINGS AND SPECIFICATIONS.

PLANNING

REV	AMENDMENT	DRN BY	APP BY	ISSUE DATE
P2	REVISED TO INCORPORATE PLANNER'S AND CLIENT'S COMMENTS	SJA	DRK	14.02.2014
P1	PLANNING ISSUE	DT	DRK	17.01.2014

CLIENT:


ARCHITECT:

JENKINS & POTTER
Consulting Engineers
Civil & Structural Engineers
Construction Consultants
CDM Co-ordinators
Party Wall Surveyors
FIRST FLOOR 67-74 SAFFRON HILL LONDON EC1N 8QX
tel: 020 7242 8711 fax: 020 7404 0742 www.jenkinspotter.co.uk


48-50 MARKET STREET MANCHESTER

PROPOSED LAYOUTS
BASEMENT TO FIRST FLOOR


SCALE @ A1	PROJECT No:	DWG No:
AS SHOWN	23521	A1/104 P2

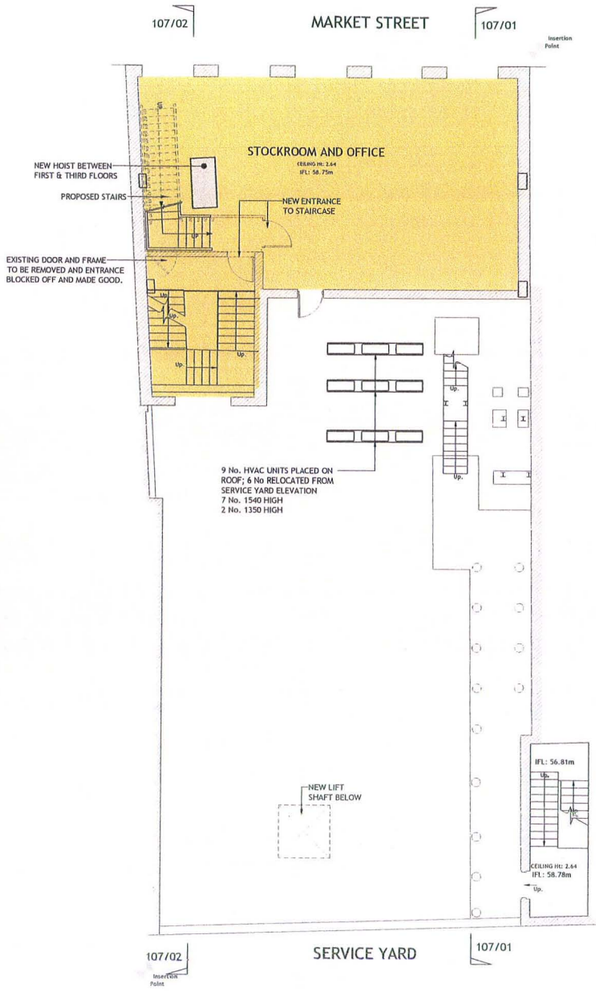

105/01 - SECOND FLOOR PLAN
SCALE 1:100

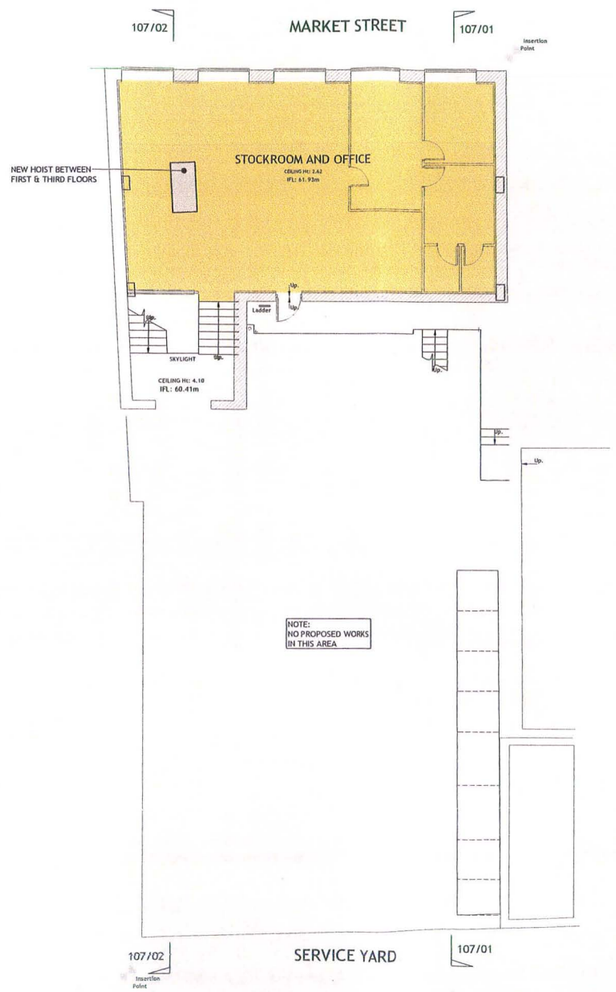

105/02 - THIRD FLOOR PLAN
SCALE 1:100

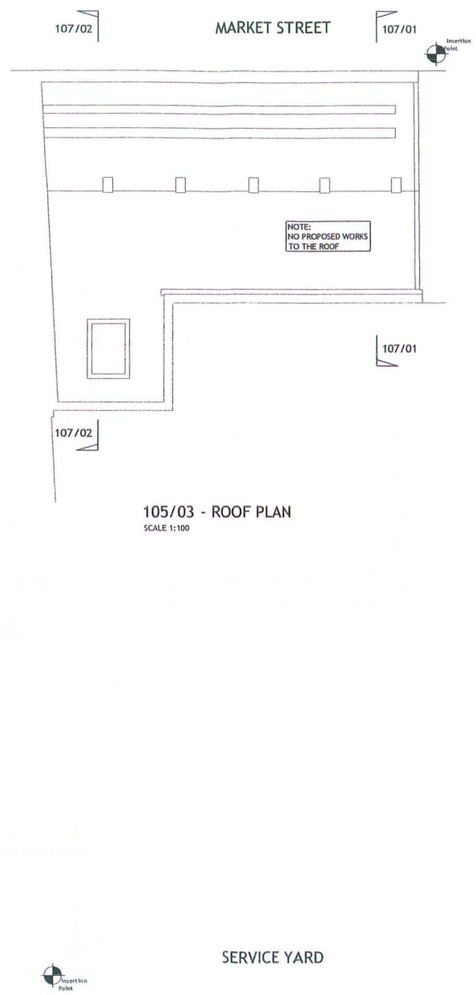

105/03 - ROOF PLAN
SCALE 1:100

NOTES

1. THE COPYRIGHT OF THIS DRAWING IS VESTED IN JENKINS & POTTER AND IT MAY NOT BE REPRODUCED IN WHOLE OR PART OR USED FOR THE MANUFACTURE OF ANY ARTICLE WITHOUT THE EXPRESS PERMISSION OF THE COPYRIGHT HOLDERS.

2. WORK TO FIGURED DIMENSIONS ONLY.

3. THIS DRAWING IS TO BE READ IN CONJUNCTION WITH ALL RELEVANT ARCHITECTS, SERVICE ENGINEERS AND JENKINS & POTTER'S DRAWINGS AND SPECIFICATIONS.

PLANNING

REV	AMENDMENT	DRN BY	APP BY	ISSUE DATE
P3	REVISED TO INCORPORATE PLANNER'S AND CLIENT'S COMMENTS	SJA	DRK	14.02.2014
P2	PLANNING ISSUE	DT	DRK	23.01.2014
P1	PLANNING ISSUE	DT	DRK	17.01.2014

CLIENT:


ARCHITECT:

JENKINS & POTTER
Consulting Engineers
Civil & Structural Engineers
Construction Consultants
CDM Co-ordinators
Party Wall Surveyors
FIRST FLOOR 67-74 SAFFRON HILL LONDON EC1N 8QX
tel: 020 7242 8211 fax: 020 7404 0742 www.jenkinspotter.co.uk

48-50 MARKET STREET MANCHESTER

PROPOSED LAYOUTS SECOND TO ROOF

SCALE @ A1	PROJECT No:	DWG No:
AS SHOWN	23521	A1/105 P3

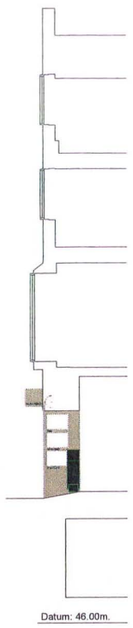


106/01 - EAST ELEVATION
MARKET STREET
SCALE 1:100




REFER TO DRAWING A1/108 P1
FOR SIGNAGE DETAIL.

106/02 - NORTH ELEVATION
MARKET STREET
SCALE 1:100

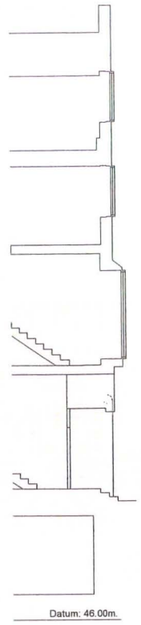

106/03 - WEST ELEVATION
MARKET STREET
SCALE 1:100

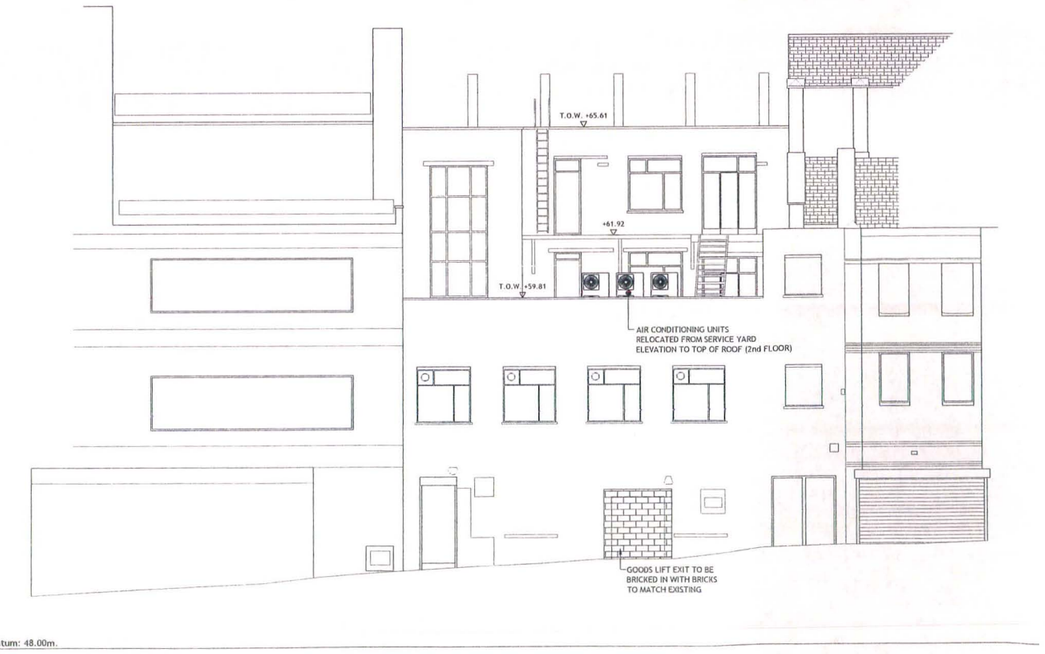

106/04 - SOUTH ELEVATION
SERVICE YARD
SCALE 1:100

NOTES

1. THE COPYRIGHT OF THIS DRAWING IS VESTED IN JENKINS & POTTER AND IT MAY NOT BE REPRODUCED IN WHOLE OR PART OR USED FOR THE MANUFACTURE OF ANY ARTICLE WITHOUT THE EXPRESS PERMISSION OF THE COPYRIGHT HOLDERS.

2. WORK TO FIGURED DIMENSIONS ONLY.

3. THIS DRAWING IS TO BE READ IN CONJUNCTION WITH ALL RELEVANT ARCHITECT'S, SERVICE ENGINEERS AND JENKINS & POTTER'S DRAWINGS AND SPECIFICATIONS.

PLANNING

REV	AMENDMENT	DRN BY	APP BY	ISSUE DATE
P3	REVISED TO INCORPORATE PLANNER'S AND CLIENT'S COMMENTS	SJA	DRK	14.02.2014
P2	PLANNING ISSUE	II	DRK	17.01.2014
P1	PLANNING ISSUE	DT	DRK	17.01.2014

CLIENT:
MANGO


ARCHITECT:

JENKINS & POTTER
Consulting Engineers
Civil & Structural Engineers
Construction Consultants
CDM Co-ordinators
Party Wall Surveyors
FIRST FLOOR 67-74 SAFFRON HILL LONDON EC1N 8QX
tel: 020 7242 8711 fax: 020 7404 0742 www.jenkinspotter.co.uk


48-50 MARKET STREET
MANCHESTER

PROPOSED
ELEVATIONS


SCALE @ A1	PROJECT No:	DWG No:
AS SHOWN	23521	A1/106 P3

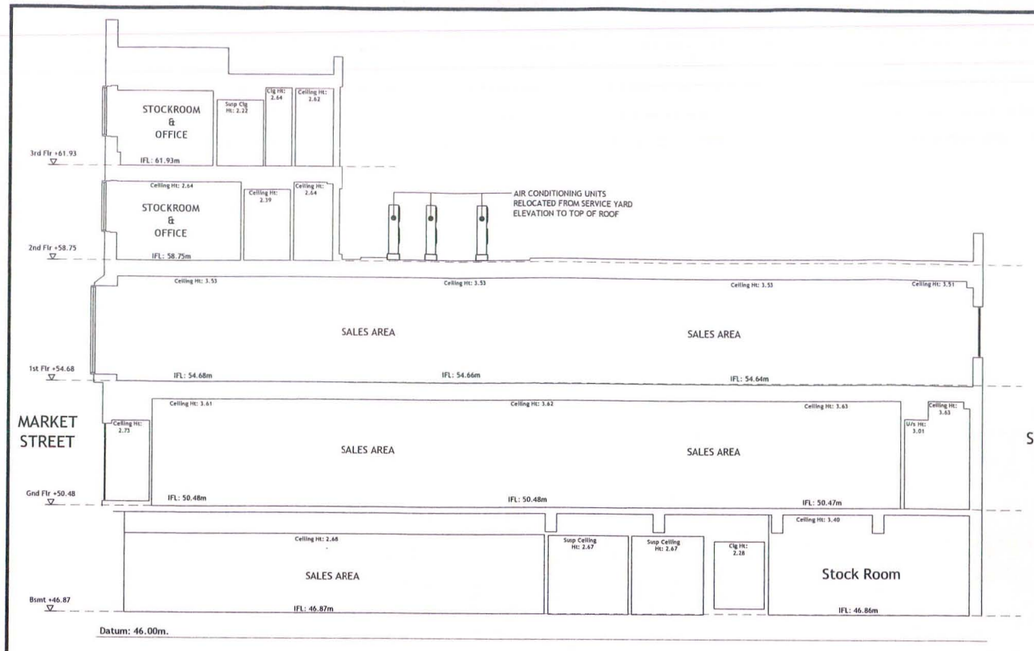


107/01 - SECTION
SCALE 1:100

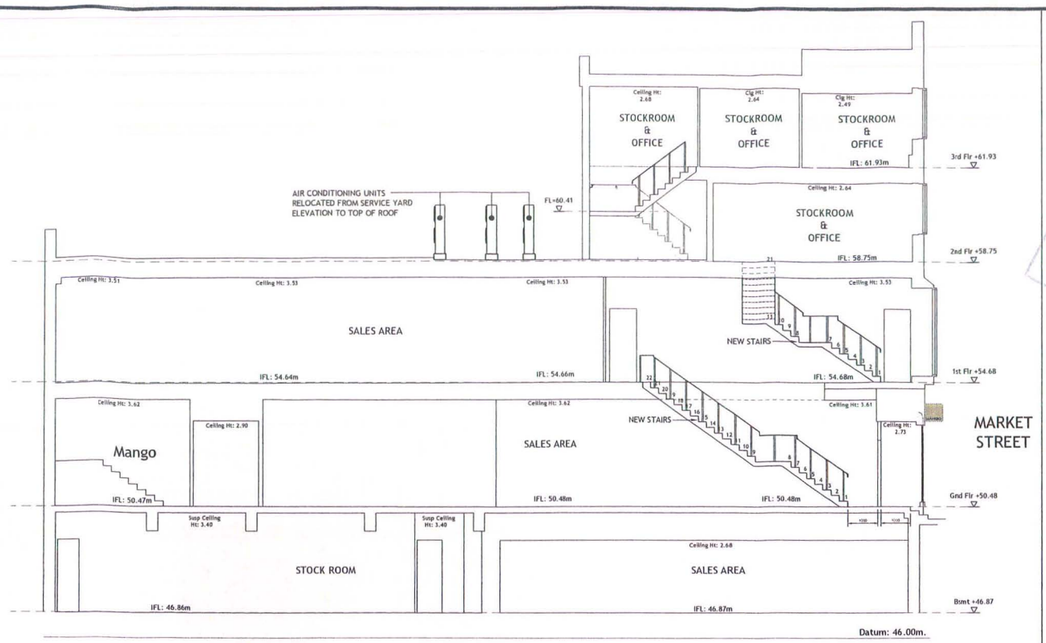

107/02 - SECTION
SCALE 1:100

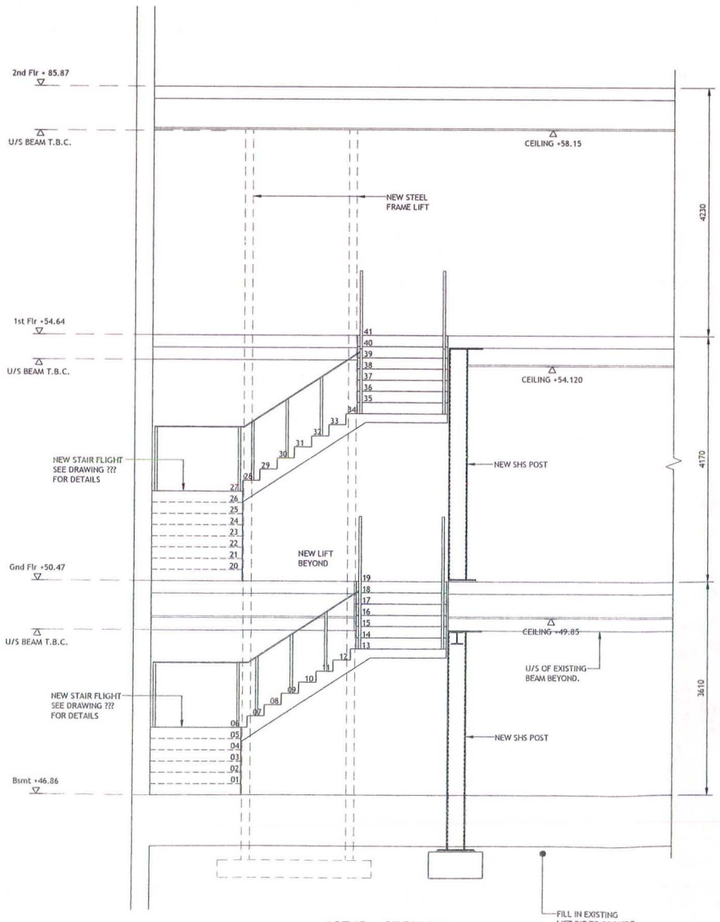

107/3 - SECTION
SCALE 1:50

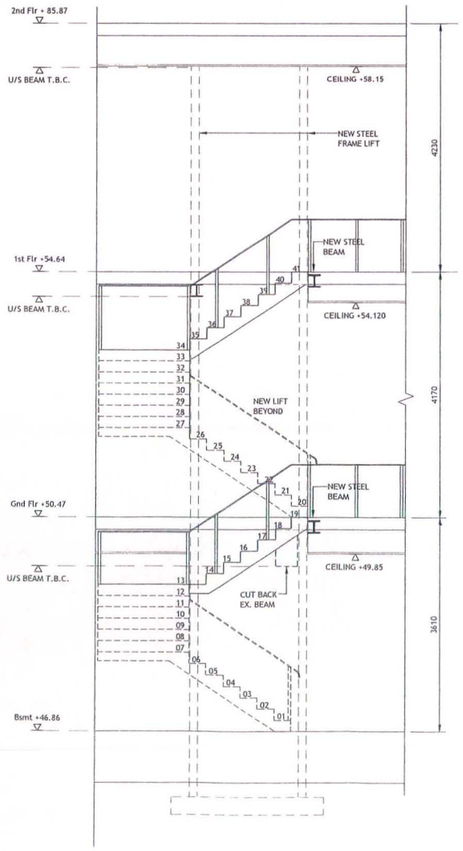

107/4 - SECTION
SCALE 1:50

NOTES

1. THE COPYRIGHT OF THIS DRAWING IS VESTED IN JENKINS & POTTER AND IT MAY NOT BE REPRODUCED IN WHOLE OR PART OR USED FOR THE MANUFACTURE OF ANY ARTICLE WITHOUT THE EXPRESS PERMISSION OF THE COPYRIGHT HOLDERS.

2. WORK TO FIGURED DIMENSIONS ONLY.

3. THIS DRAWING IS TO BE READ IN CONJUNCTION WITH ALL RELEVANT ARCHITECT'S, SERVICE ENGINEER'S AND JENKINS & POTTER'S DRAWINGS AND SPECIFICATIONS.

PLANNING

REV	AMENDMENT	DRN BY	APP BY	ISSUE DATE
P4	REVISED TO INCORPORATE PLANNER'S AND CLIENT'S COMMENTS	SJA	DRK	14.02.2014
P3	PLANNING ISSUE	DT	DRK	23.01.2014
P2	PLANNING ISSUE	DT	DRK	23.01.2014
P1	PLANNING ISSUE	DT	DRK	17.01.2014

CLIENT:


ARCHITECT:

JENKINS & POTTER
Consulting Engineers
Civil & Structural Engineers
Construction Consultants
CDM Co-ordinators
Party Wall Surveyors
FIRST FLOOR 67-74 SAFFRON HILL LONDON EC1N 8QX
tel: 020 7242 5711 fax: 020 7404 0742 www.jenkinspotter.co.uk


48-50 MARKET STREET MANCHESTER

PROPOSED SECTIONAL ELEVATIONS


SCALE @ A1	PROJECT No:	DWG No:
AS SHOWN	23521	A1/107 P4

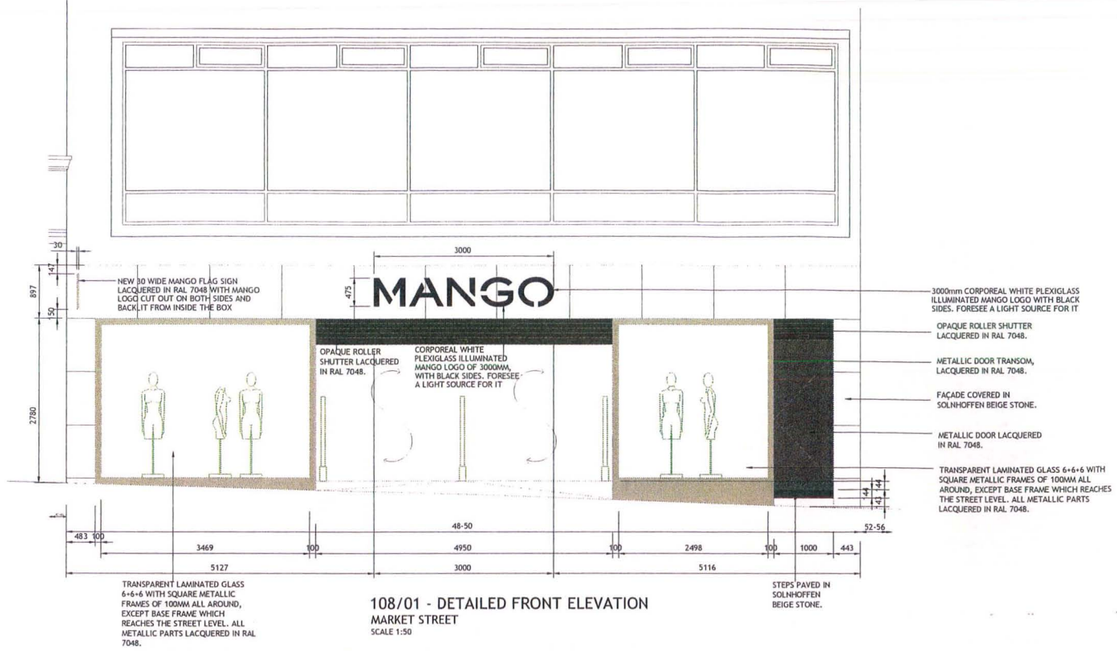


108/01 - DETAILED FRONT ELEVATION
MARKET STREET
SCALE 1:50

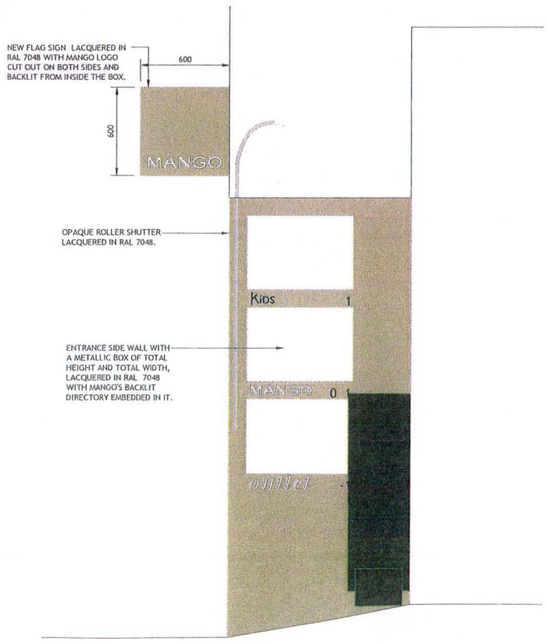

108/02 - DETAILED ELEVATION
MARKET STREET
SCALE 1:20

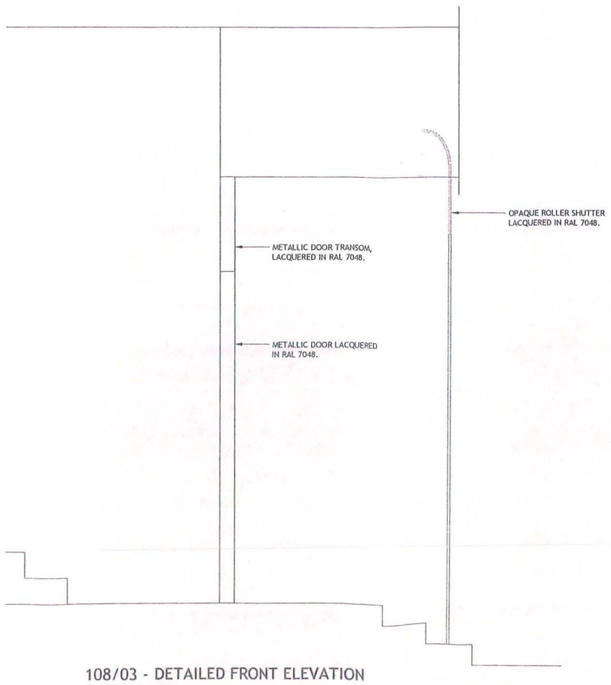

108/03 - DETAILED FRONT ELEVATION
MARKET STREET
SCALE 1:20

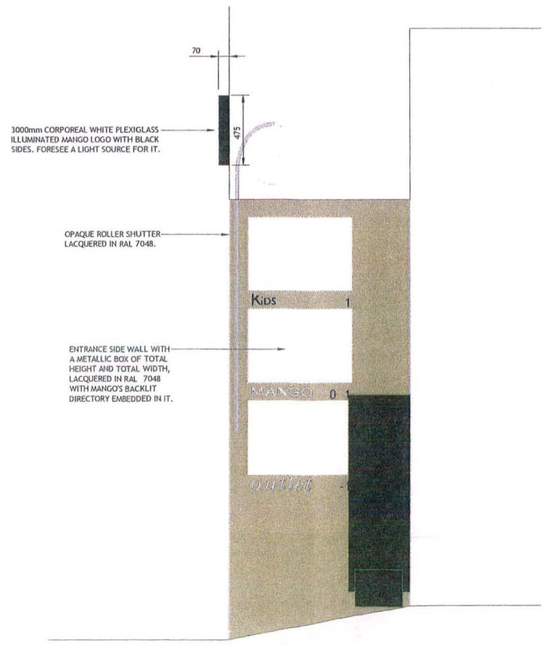

108/04 - DETAILED ELEVATION
MARKET STREET
SCALE 1:20

NOTES

1. THE COPYRIGHT OF THIS DRAWING IS VESTED IN JENKINS & POTTER AND IT MAY NOT BE REPRODUCED IN WHOLE OR PART OR USED FOR THE MANUFACTURE OF ANY ARTICLE WITHOUT THE EXPRESS PERMISSION OF THE COPYRIGHT HOLDERS.

2. WORK TO FIGURED DIMENSIONS ONLY.

3. THIS DRAWING IS TO BE READ IN CONJUNCTION WITH ALL RELEVANT ARCHITECT'S, SERVICE ENGINEER'S AND JENKINS & POTTER'S DRAWINGS AND SPECIFICATIONS.

PLANNING

REV	AMENDMENT	DRN BY	APP BY	ISSUE DATE
P4	REVISED TO INCORPORATE PLANNER'S AND CLIENT'S COMMENTS	SJA	DRK	14.02.2014
P3	PLANNING ISSUE	II	DRK	26.01.2014
P2	PLANNING ISSUE	DT	DRK	23.01.2014
P1	PLANNING ISSUE	DT	DRK	17.01.2014

CLIENT:
MANGO

ARCHITECT:

JENKINS & POTTER
Consulting Engineers
Civil & Structural Engineers
Construction Consultants
CDM Co-ordinators
Party Wall Surveyors
FIRST FLOOR 67-74 SAFFRON HILL LONDON EC1N 8QX
tel: 020 7242 8711 fax: 020 7404 0742 www.jenkinspotter.co.uk

48-50 MARKET STREET
MANCHESTER

DETAILED FRONT ELEVATIONS

SCALE @ A1	PROJECT No:	DWG No:
AS SHOWN	23521	A1/108 P4