
The copyright in this document (including its electronic form) shall remain vested in the Designer but the Client shall have a licence to copy and use the document for the purpose for which it was provided. The Designer shall not be liable for the use by any person of this document for any purpose other than that for which the same was provided by the Designer. This document shall not be reproduced in whole or in part or relied upon by third parties for any use whatsoever without the express written authority of the Designer.

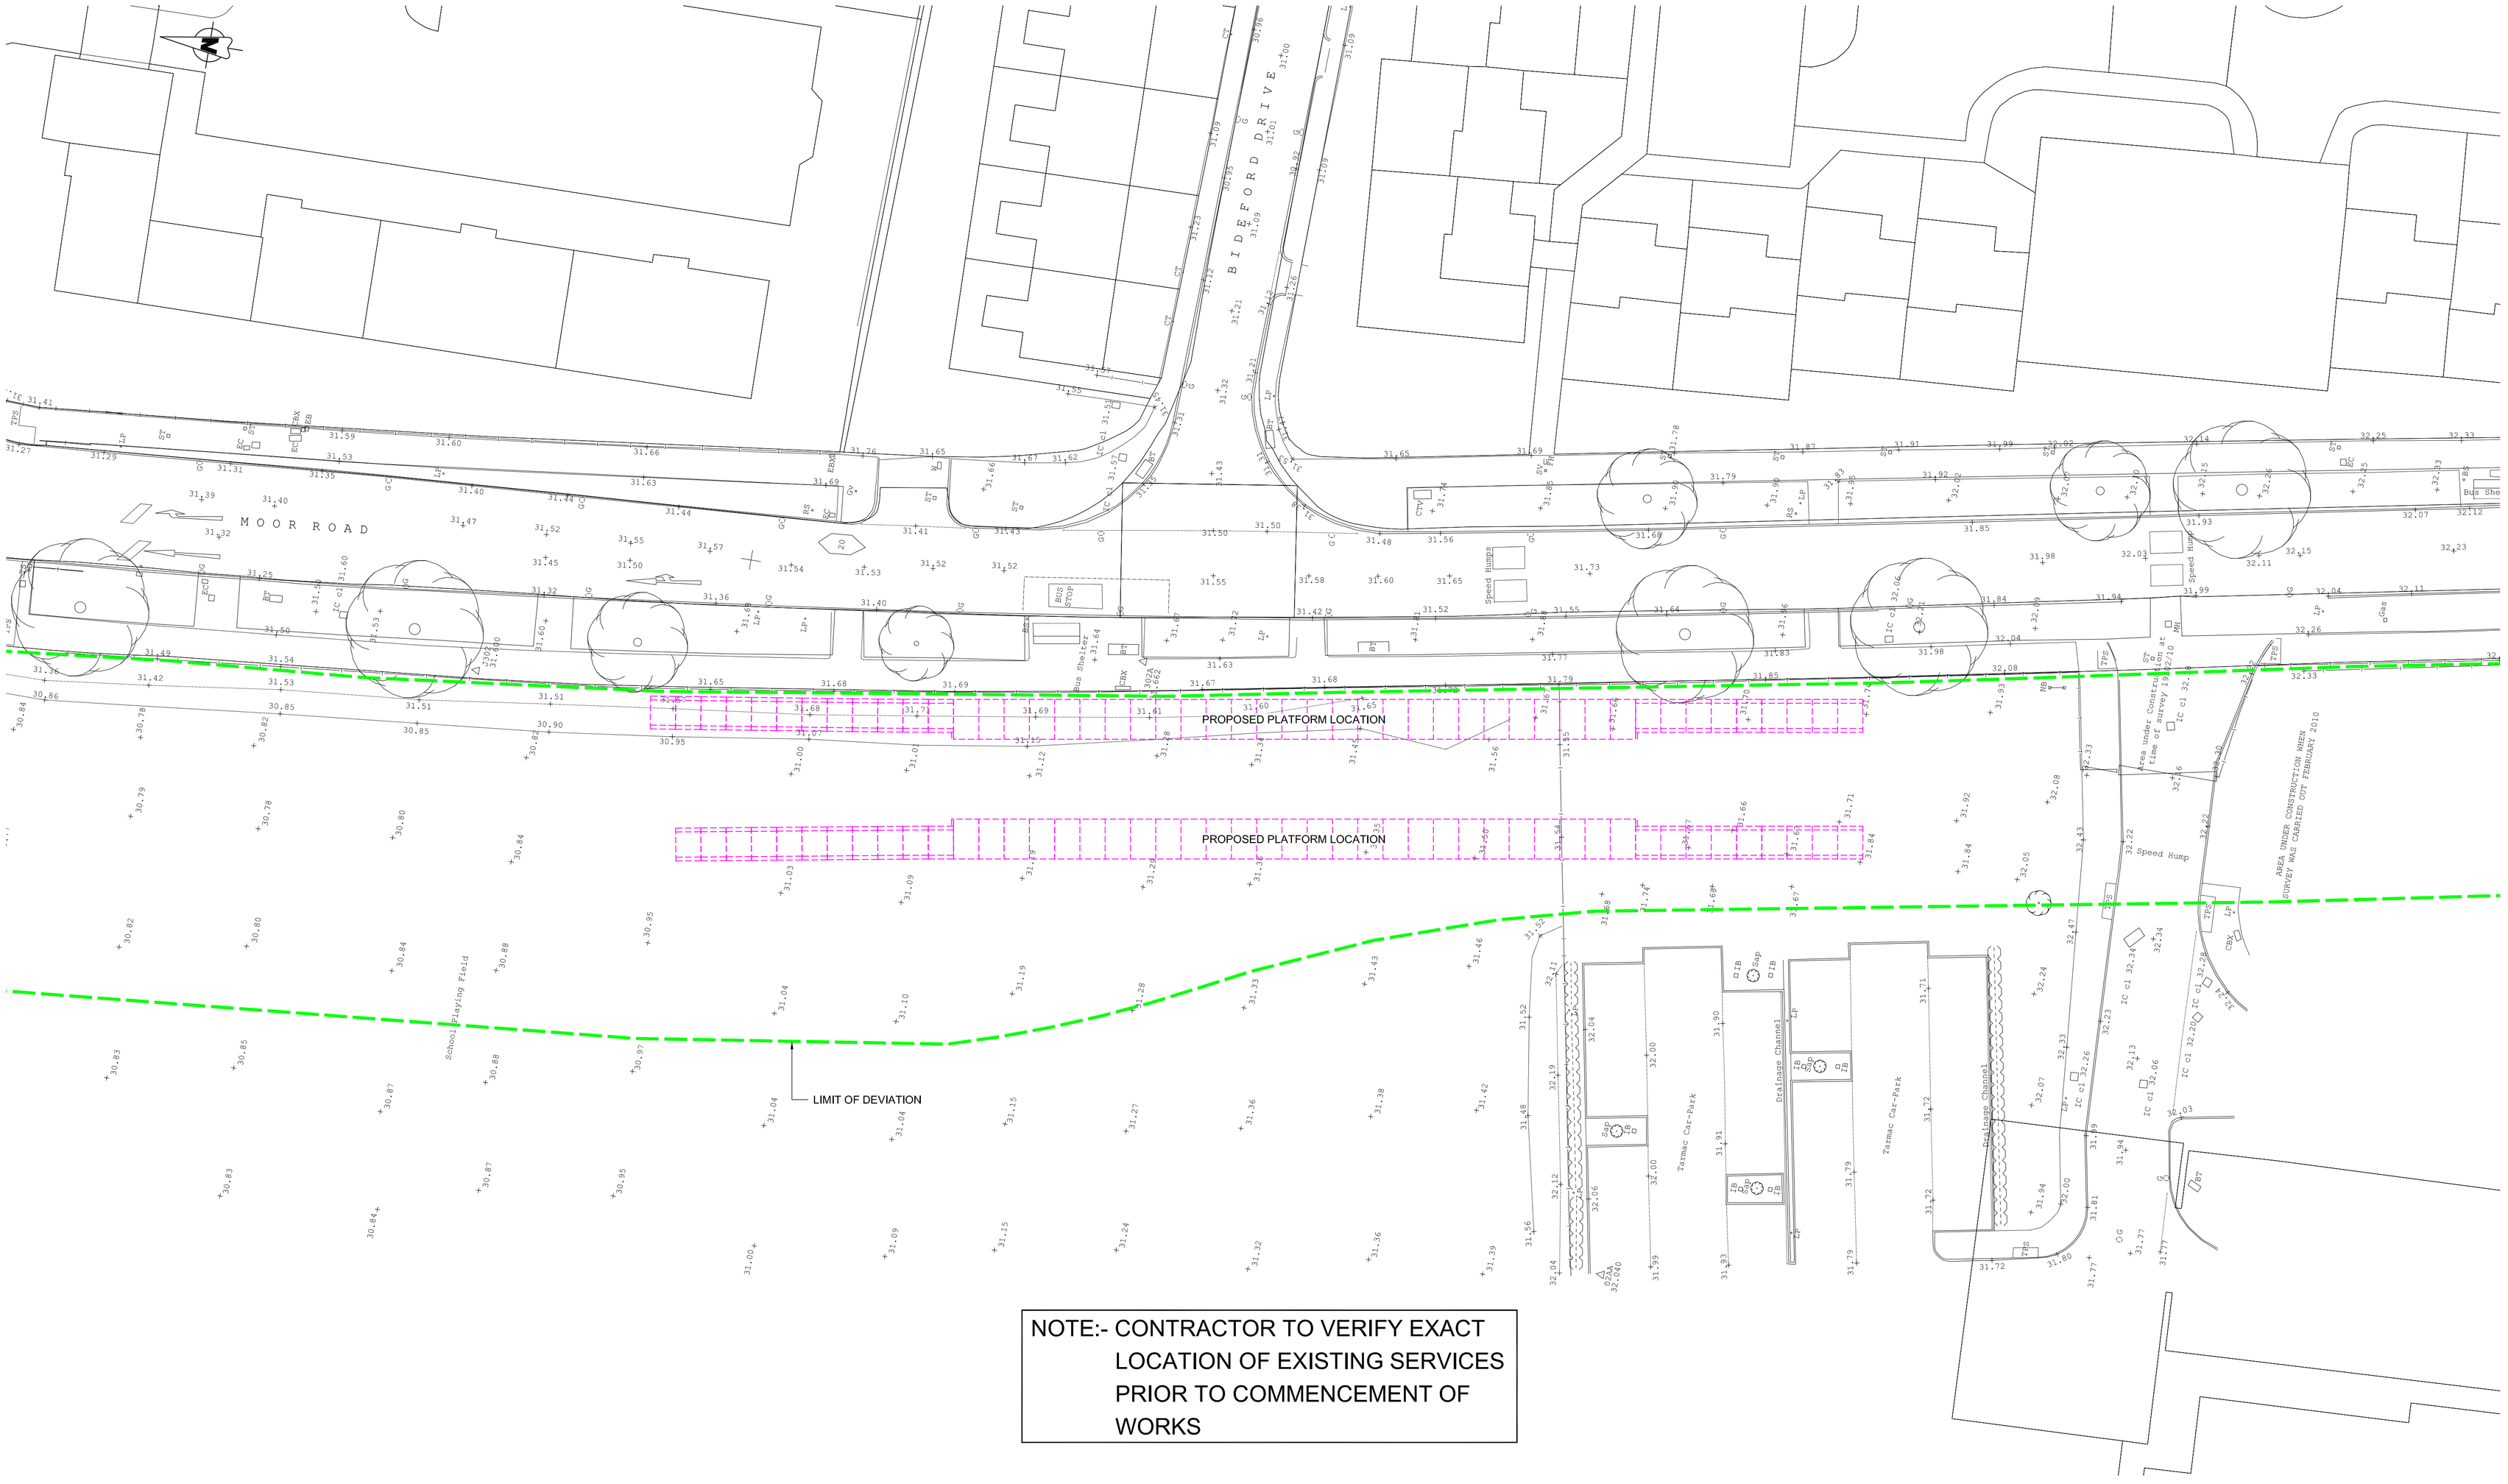

NOTE:- CONTRACTOR TO VERIFY EXACT LOCATION OF EXISTING SERVICES PRIOR TO COMMENCEMENT OF WORKS


Reproduced from Ordnance Survey mapping with the permission of Ordnance Survey on behalf of The Controller of Her Majesty's Stationary Office, © Crown Copyright Jacobs 100025129, 2010.

APPROVED FOR CONSTRUCTION

0 5 10 15 20 25m

SCALE 1:250 @ A1; 1:500 @ A3

Location Plan

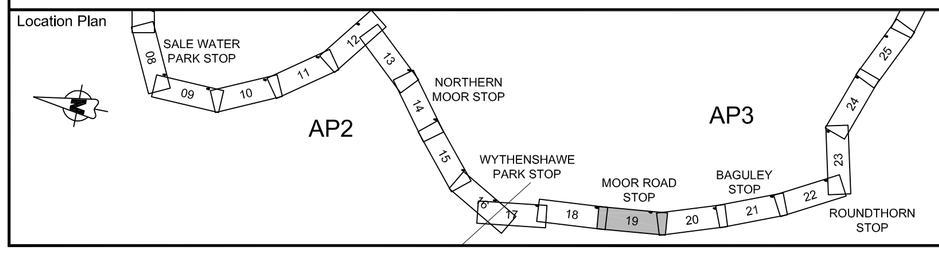

Note:
1. DO NOT SCALE FROM THIS DRAWING.
2. FOR S.H.E. BOX REFER TO DRAWING NUMBER MPT3B-AP3-19-KDP-401.

Rev	Date	Detail	Made	Chk'd	App'd
Q01	12/09/11	For Construction	TR	SB	TMM

Client: GMPTE

MPT Laing O'Rourke Volker Rail Thales

Design:	P. TAYLOR
CAD:	PST
Chk'd:	SB
App'd:	RWS
Scale:	1/250 @ A1
Date:	10/11/10

MANCHESTER METROLINK PHASE 3B
AIRPORT LINE

Title: MOOR ROAD STOP
EXISTING SITE LAYOUT

Drg No' MPT3B-AP3-19-KDP-402

Rev: Q01

cm

A1

DRG Path: C:\TEMP\0\60\B153\0000\AP\CVDRG\0075\Q01\MPT3B-AP3-19-KDP-402.DWG User: rushtot Plot time: 09-09-11 @ 5:59pm