

Do not scale. All dimensions to be checked on site prior to fabrication of components or execution of works. This drawing, the design and information contained within are Copyright of Gibson Architects Limited and must not be used or reproduced without express permission. Gibson Architects Limited shall not be liable if used or reproduced without authorisation.

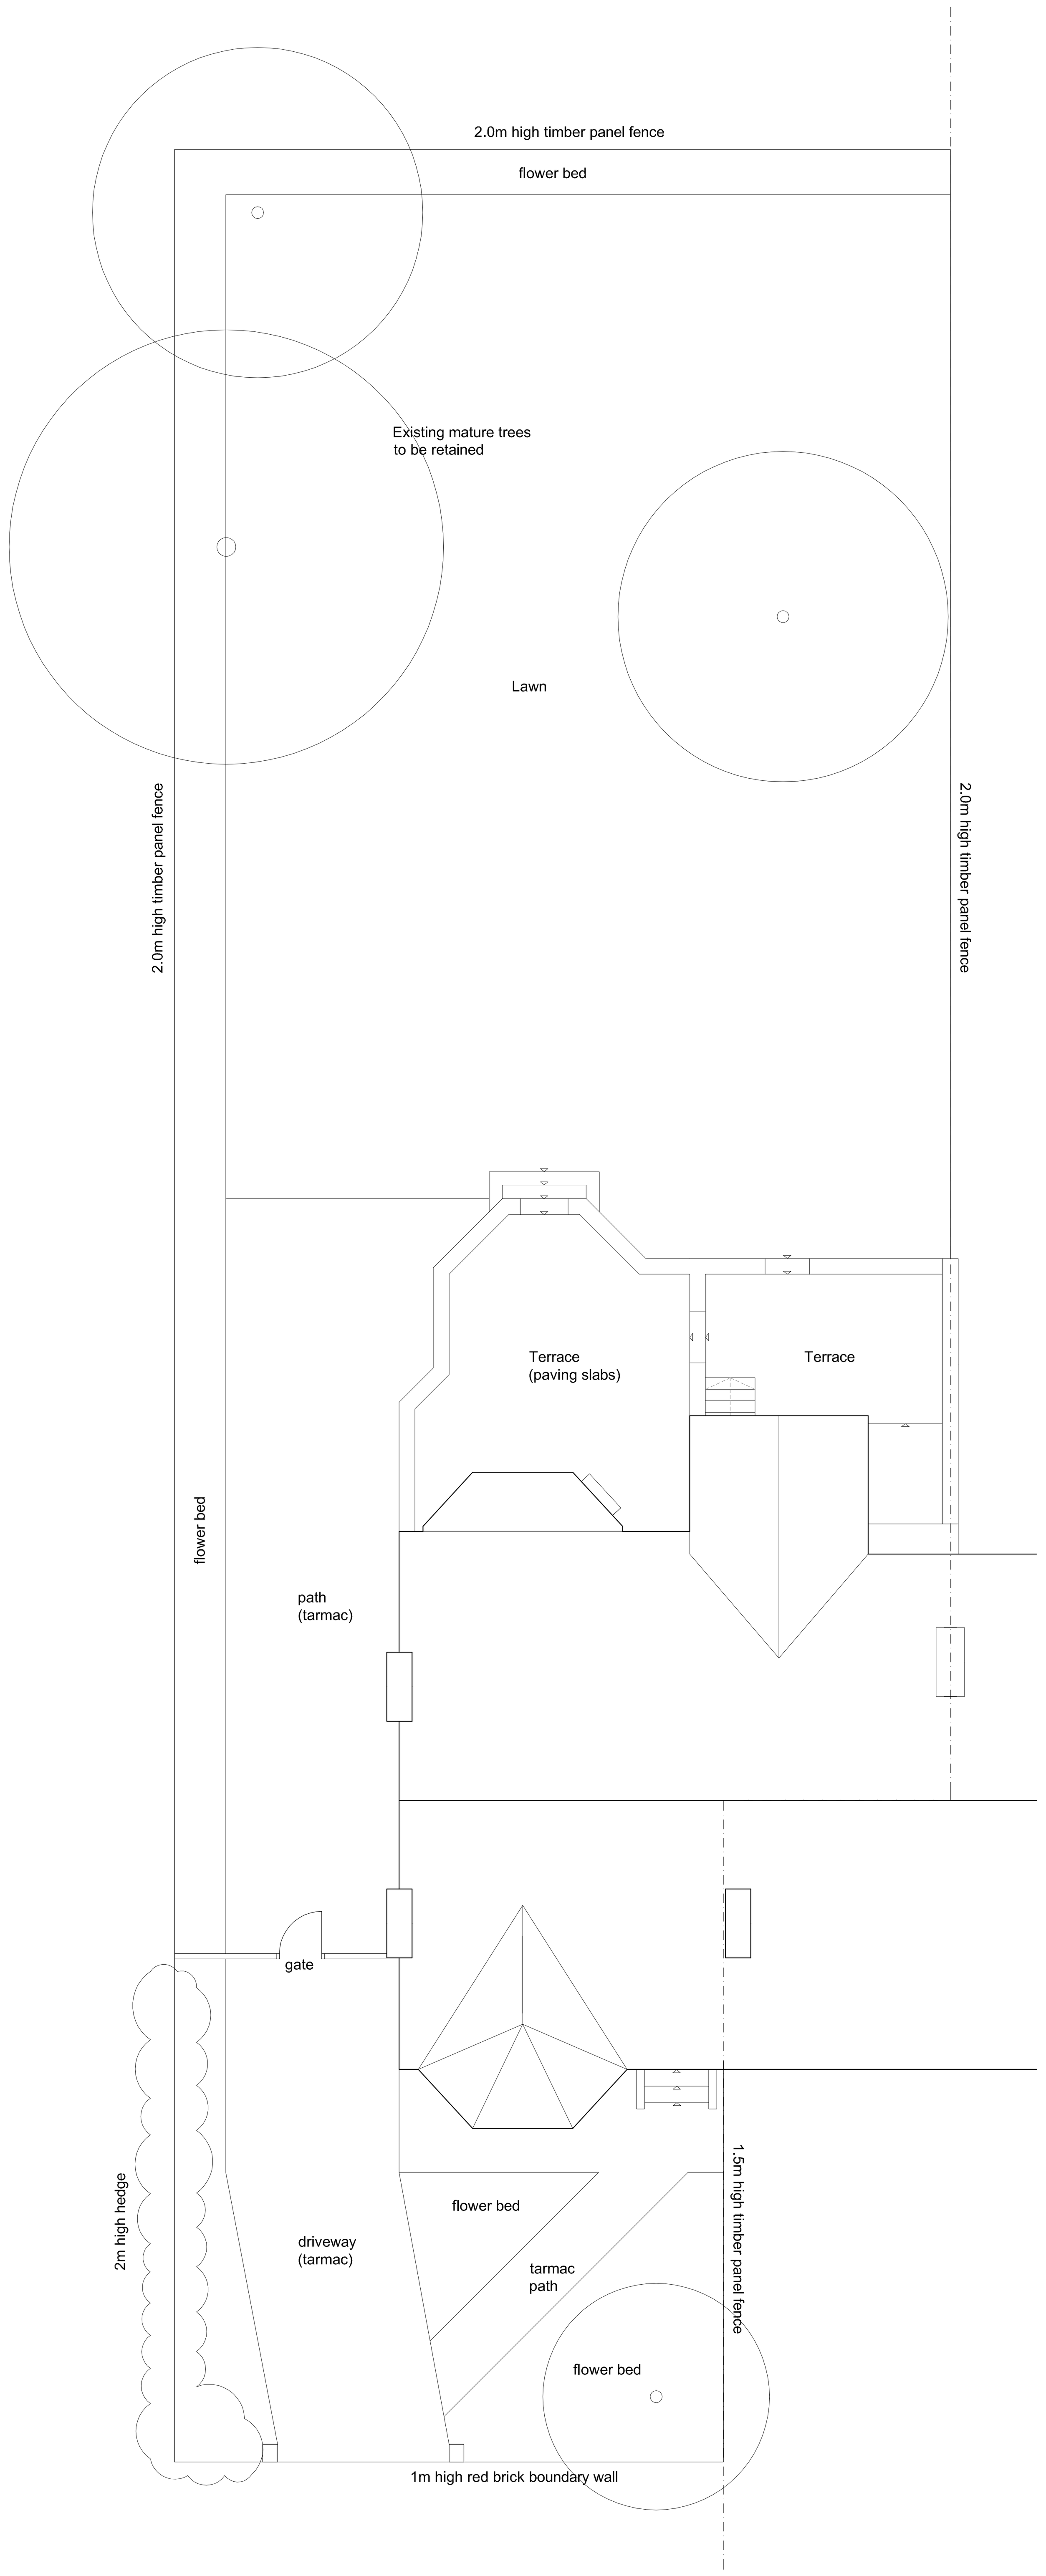

Site Plan - Existing (1:100)

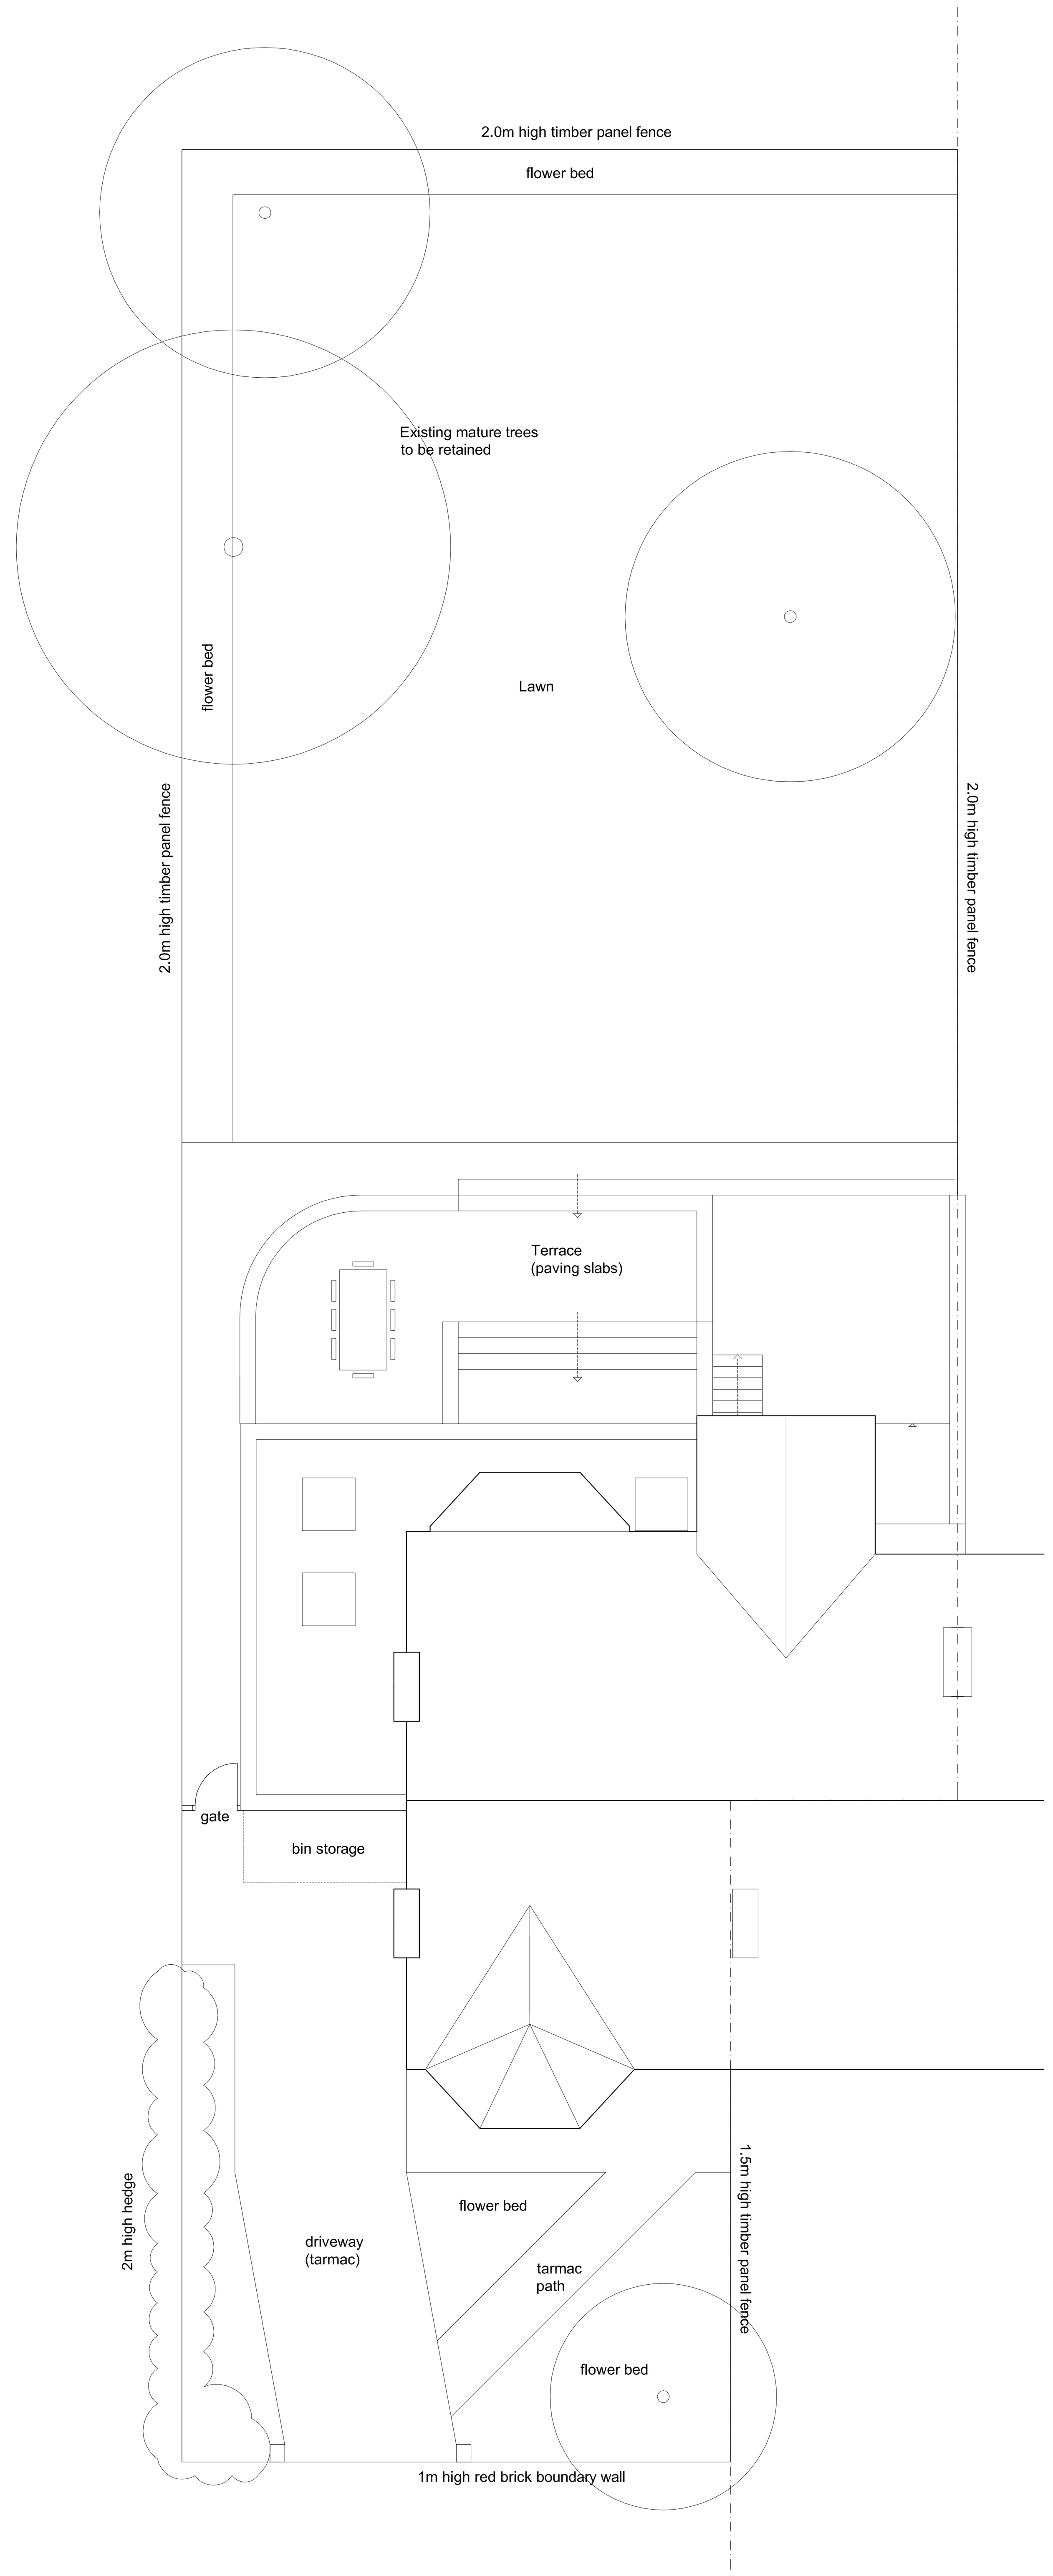

Site Plan - Proposed (1:100)



Location Plan (1:1250)

Rev A	20.01.14	Amended to suit MCC comments.	MM
Revision	Date	Description	Drawn

Client:
De Araujo

Project:
56 Parsonage Road, Withington

Drawing Title:
Planning
Location Plan and Site Plans

Job no:	Drawing no:	Drawn:	Checked:	Date:	Scale:
G.0267	**PL001/A**	**MM**	**DG**	**Jan 14**	**as shown@A1**

Gibson Architects Limited 150e Burton Road West Didsbury Manchester M20 1LH
+44 (0)161 445 0416 www.gibsonarchitects.co.uk info@gibsonarchitects.co.uk