


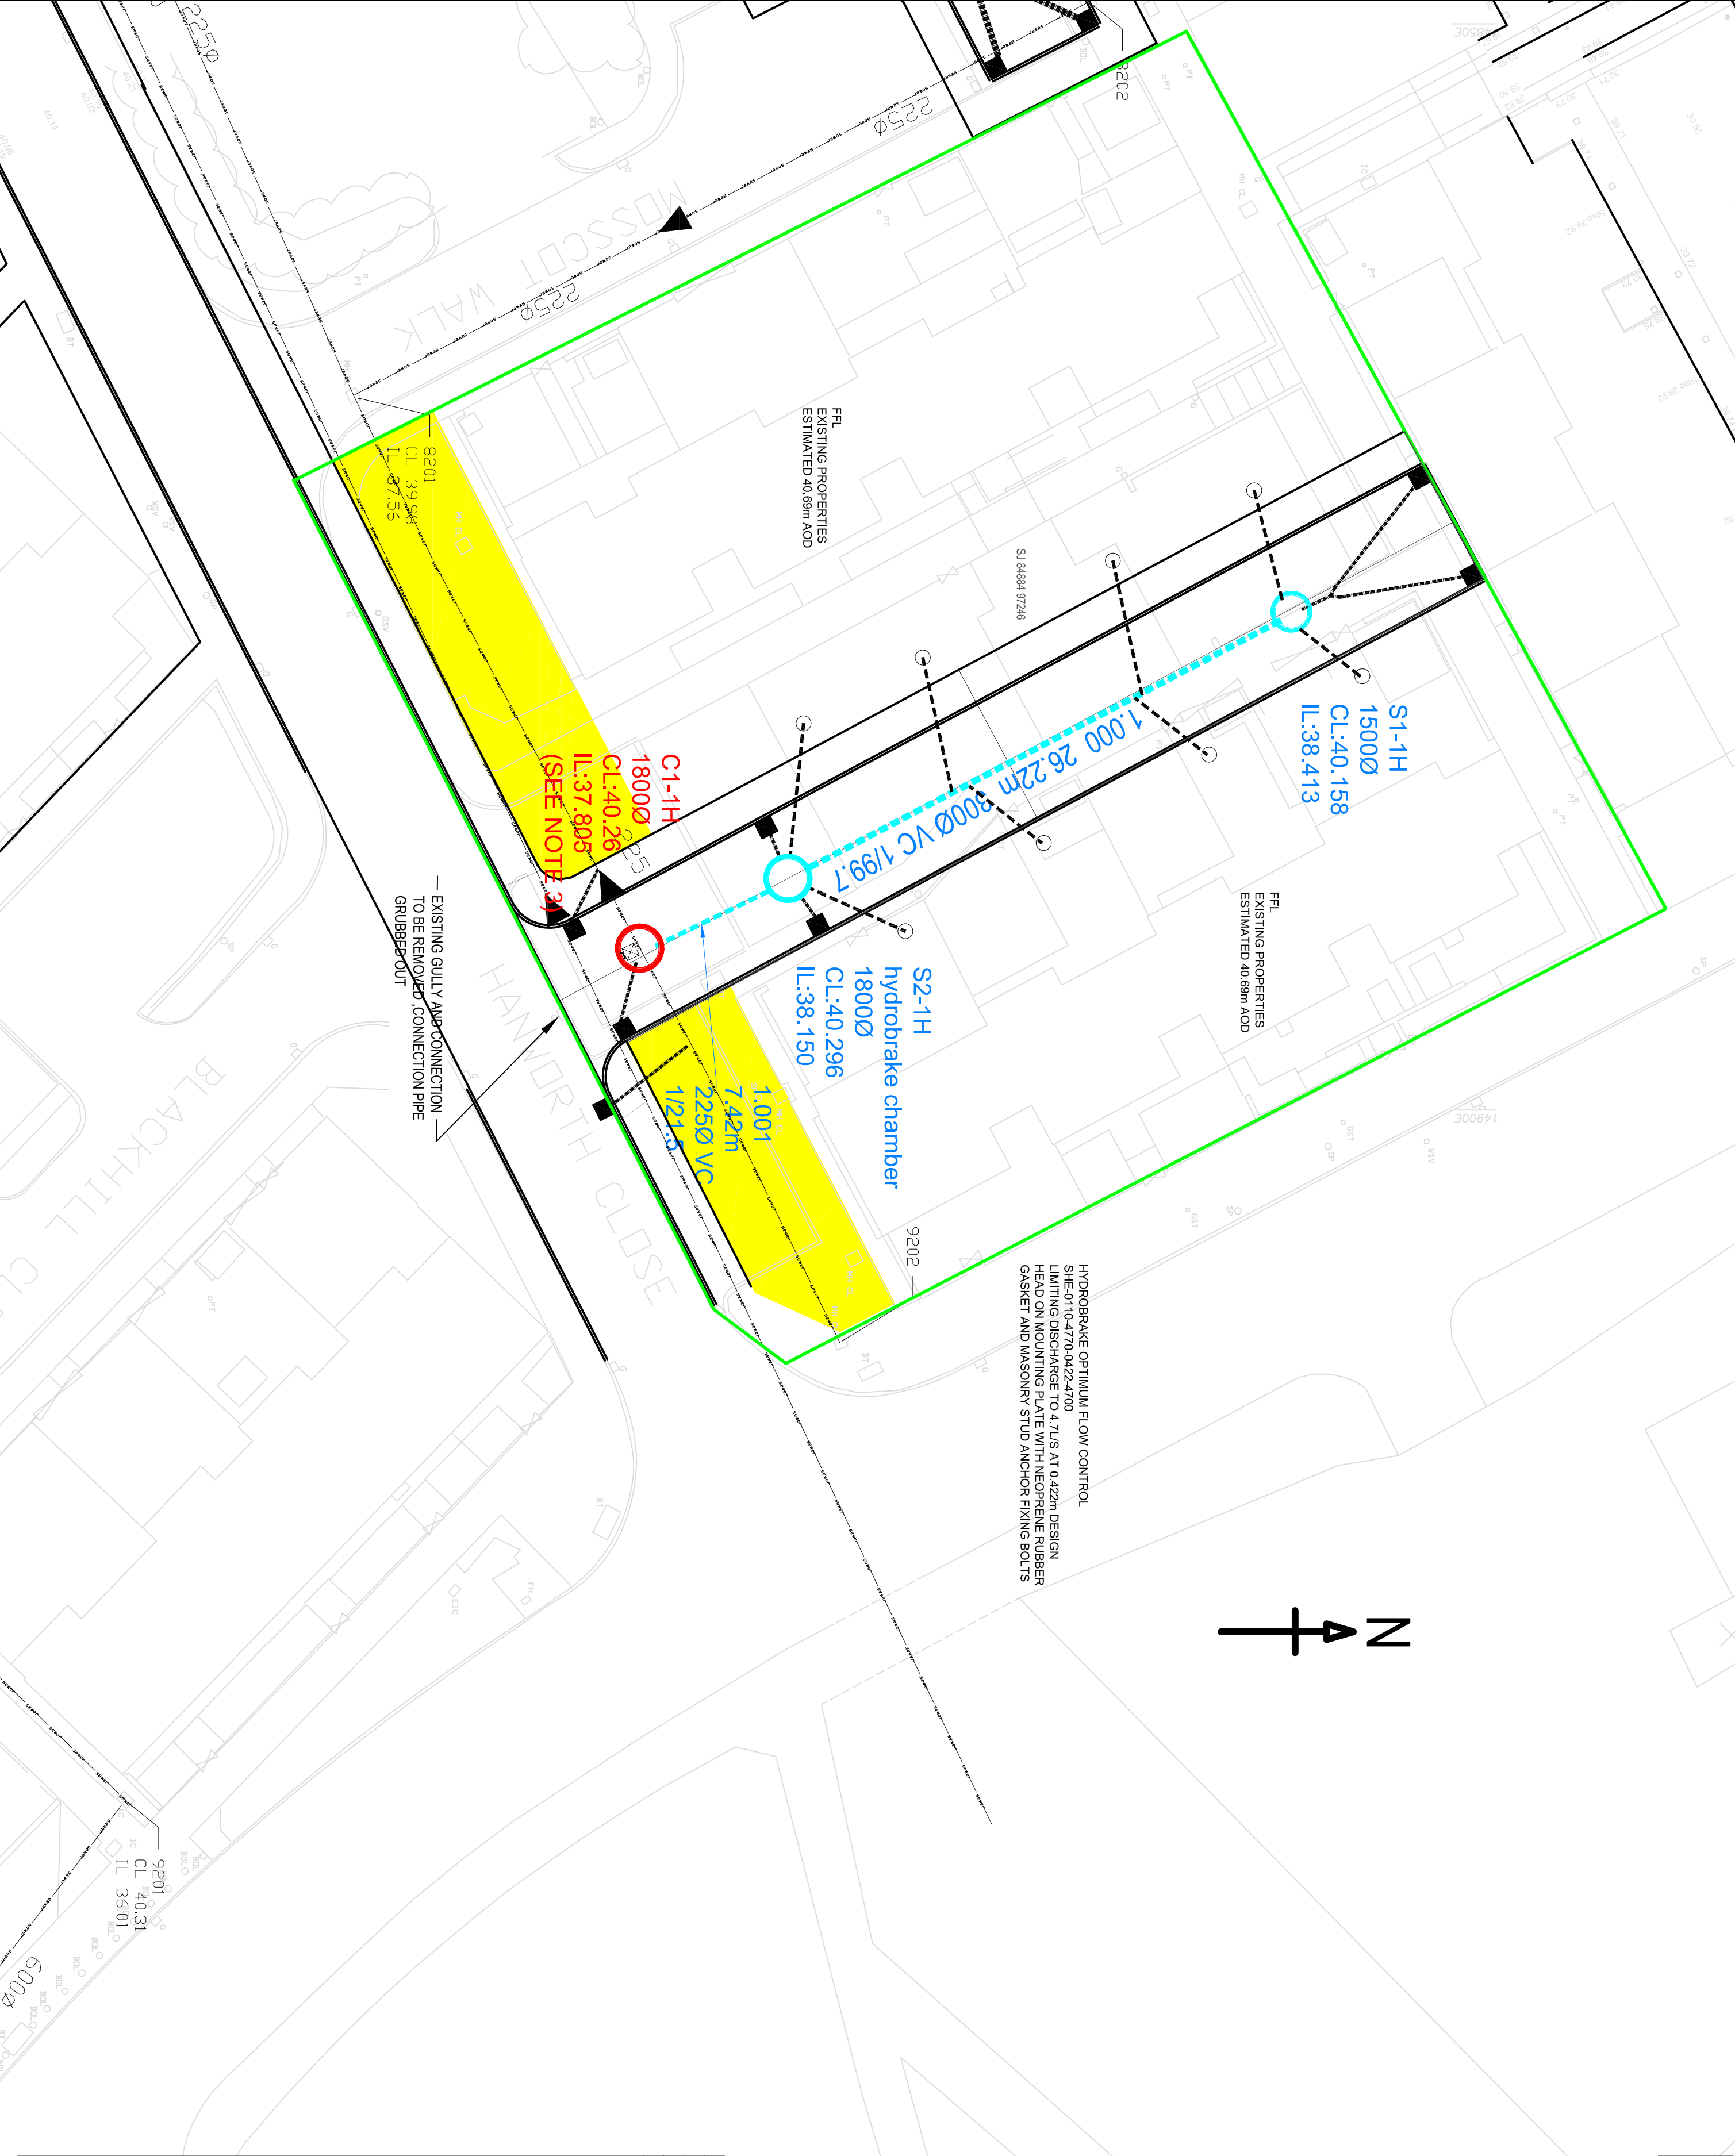

The drawing is copyright to Urban Vision Partnership Limited, it shall not be used without permission for any purpose. Reproduction is only permitted by prior arrangement. Do not scale from this drawing. All dimensions are to be related back to the original for verification prior to commencing the work. All dimensions are to be related back to the original for verification prior to commencing the work. Commercial in Confidence

HEALTH AND SAFETY INFORMATION

- Hazards, that would not have been foreseen by a reasonably competent contractor, have been identified by the designer:
- EXCAVATING NEAR LIVE SERVICES
 - WORKING ADJACENT TO LIVE TRAFFIC
 - DEEP EXCAVATIONS GUARD AGAINST FALLSTRIPS

NOTES:

1. PRIOR TO COMMENCING WORK CONFIRM THAT THE DRAINAGE FROM THE EXISTING PROPERTIES CONNECTS DIRECTLY TO THE COMBINED SEWER AND WILL NOT CONFLICT WITH THE PROPOSALS.
2. ALL COVERS SHALL CONFORM TO THE REQUIREMENTS OF BS EN 124.
3. EXISTING SEWERS ARE ASSUMED TO BE IN THE LOCATION AND LEVEL SHOWN IN IUV DATA. THE CONTRACTOR SHALL CHECK AND CONFIRM TO THE ENGINEER ASSUMED LEVELS AND CONNECTIONS TO EXISTING SEWERS AS SOON AS POSSIBLE AND PRIOR TO THE COMMENCEMENT OF ANY WORKS ON SITE.
4. ALL ADAPTABLE DRAINAGE WORKS SHALL BE IN ACCORDANCE WITH SEWERS FOR ADOPTION 6TH EDITION; AND UNITED UTILITIES STANDARD DETAILS
5. DO NOT SCALE FROM THIS DRAWING FOR SETTING OUT PURPOSES.
6. CONTRACTOR TO LET AND PROVE ALL EXISTING CONNECTIONS THAT ARE REQUIRED FOR RE-USE. THE CONNECTION SHALL BE CHECKED & APPROVED BY ENGINEER AS SUITABLE FOR RE-USE. CONNECTIONS NOT DEEMED TO BE SUITABLE SHALL BE REPLACED WITH NEW CONNECTION PIPE IF INSTRUCTED BY THE ENGINEER
7. ALL LEVELS RELATED TO OSBM LEVEL: 38.8925m LOCATED AT SJ4629/17; NBM EL: SUB STA NE SIDE KINCARDINE RD NW FACE N ANG

PROPOSED SURFACE WATER SEWERS FOR ADOPTION

PROPOSED COMBINED SEWERS FOR ADOPTION

EASEMENT FOR EXISTING SEWER

PROPOSED HIGHWAY AND HIGHWAY DRAINAGE

PROPOSED PLOT DRAINAGE

SITE BOUNDARY

rev	description	date	drawn	chk	app
C01	CONSTRUCTION ISSUE	MAR 16	SJB	AD	MJM
D03	UPDATED NOTES	FEB 16	SJB	AD	MJM
D02	GULLY REDIRECTED	DEC 16	SJB	AD	MJM
A	IUV COMMENTS	NOV 15	SJB	AD	MJM



Urban Vision Partnership Ltd, Emerson House, Albert Street, Eccles, Manchester, M30 0TE. T 0161 779 4800

SOLUTIONS 4 BRUNSWICK



BRUNSWICK PFI

NETWORK 1H
SECTION 104

approval status

○ Feasibility / Sketch

○ Design

○ Tender

● Construction

○ As Built

date

04/11/2015

drawn

SJB

checked

AD

approved

MJM

scale @ 1:2

1:200

revision

C01

project ref.

UV/004393

drawing number

UV004393-551H-02

www.urbanvision.org.uk