

Bed 18	Bed 20	Bed 21
"Please refer to: Planting Schedule MAY101-WSL-EXT-ctrl-Dc-7000-0502 (Bed 18) for full specification of species.	"Please refer to: Planting Schedule MAY101-WSL-EXT-ctrl-Dc-7000-0502 (Bed 20) for full specification of species.	"Please refer to: Planting Schedule MAY101-WSL-EXT-ctrl-Dc-7000-0502 (Bed 21) for full specification of species.
Perennials:	Perennials:	Perennials:
☐/☐ <i>Iris sibirica</i> 'Tropic Night' *	● <i>Teucrium virginicum</i> 'Album' ● <i>Valeriana grandiflora</i> * ● <i>Aster ageratoides</i> 'Ashwi' ● <i>Conium vulgare</i> *	▼ <i>Symphoricarpos</i> 'Little Carolow' ▼ <i>Deschampsia cespitosa</i> *


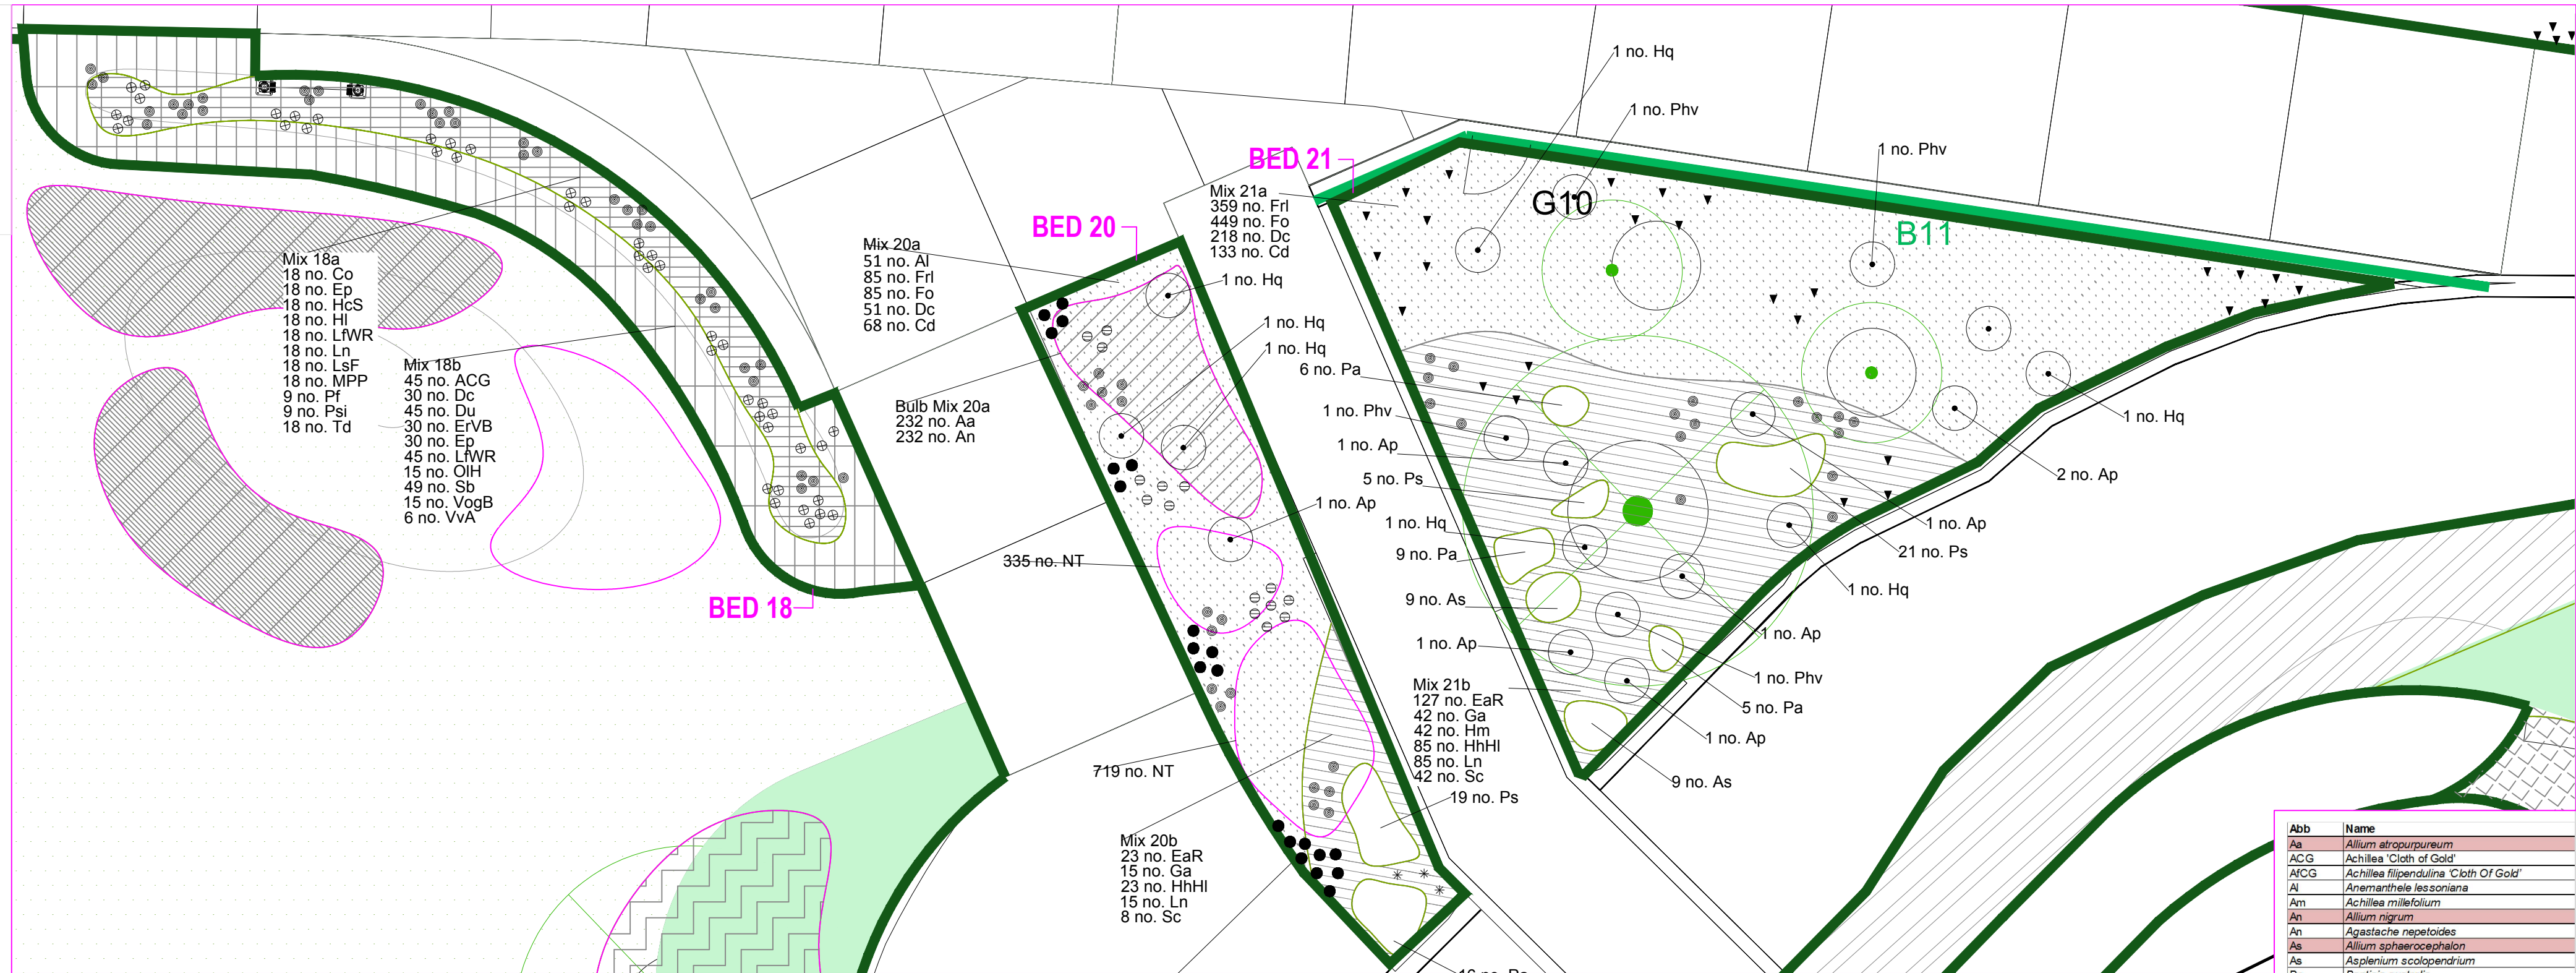


Abb	Name
As	<i>Asplenium scolopendrium</i>
Ba	<i>Bartisia australis</i>
Bl	<i>Alchemilla mollis</i>
CF	<i>Convolvulus creticus</i>
CGP	<i>Colinus cognatus 'Green Fountain'</i>
Cd	<i>Cereus durandii</i>
Cg	<i>Cereopsis grandiflora</i>
Cg	<i>Cerastium tigris</i>
CnBC	<i>Calamintha nepeta 'Blue Cloud'</i>
Cx	<i>Cereus ohmshausii</i>
Cx	<i>Campanula rotundifolia</i>
CA	<i>Ceanothus velutinus 'Albat'</i>
Cs	<i>Centaurea scabra</i>
D	<i>Deschampsia cespitosa</i>
Dc	<i>Daucus carota</i>
Df	<i>Dipsacus fullonum</i>
Dt	<i>Asplenium adnigrum 'Ashy'</i>
E	<i>Eryngium amygdaloides 'Robbies'</i>
Es	<i>Eryngium bourgatii</i>
EW	<i>Eryngium Bourgatii's 'Maave'</i>
EW	<i>Eragrostis curvula</i>
ExB	<i>Eryngium characias subsp. Wuffenii</i>
Ex	<i>Eryngium karwinskianum</i>
Ep	<i>Euphorbia palustris</i>
GB	<i>Euphorbia palustris 'Blackspoke'</i>
EVb	<i>Echinochloa virgata 'Vetchin's Blue'</i>
Ex	<i>Eryngium 'Big Blue'</i>
Fo	<i>Festuca ovina</i>
Fu	<i>Festuca rubra florata</i>
Fi	<i>Filipendula ulmaria</i>
Go	<i>Gallium odoratum</i>
GoTB	<i>Gaura lindheimeri 'The Bride'</i>
Gp	<i>Geranium pratense</i>
GvBv	<i>Geranium hibernicum</i>
Gf	<i>Achillea 'Cliff of Gold'</i>
Gv	<i>Geranium verum</i>

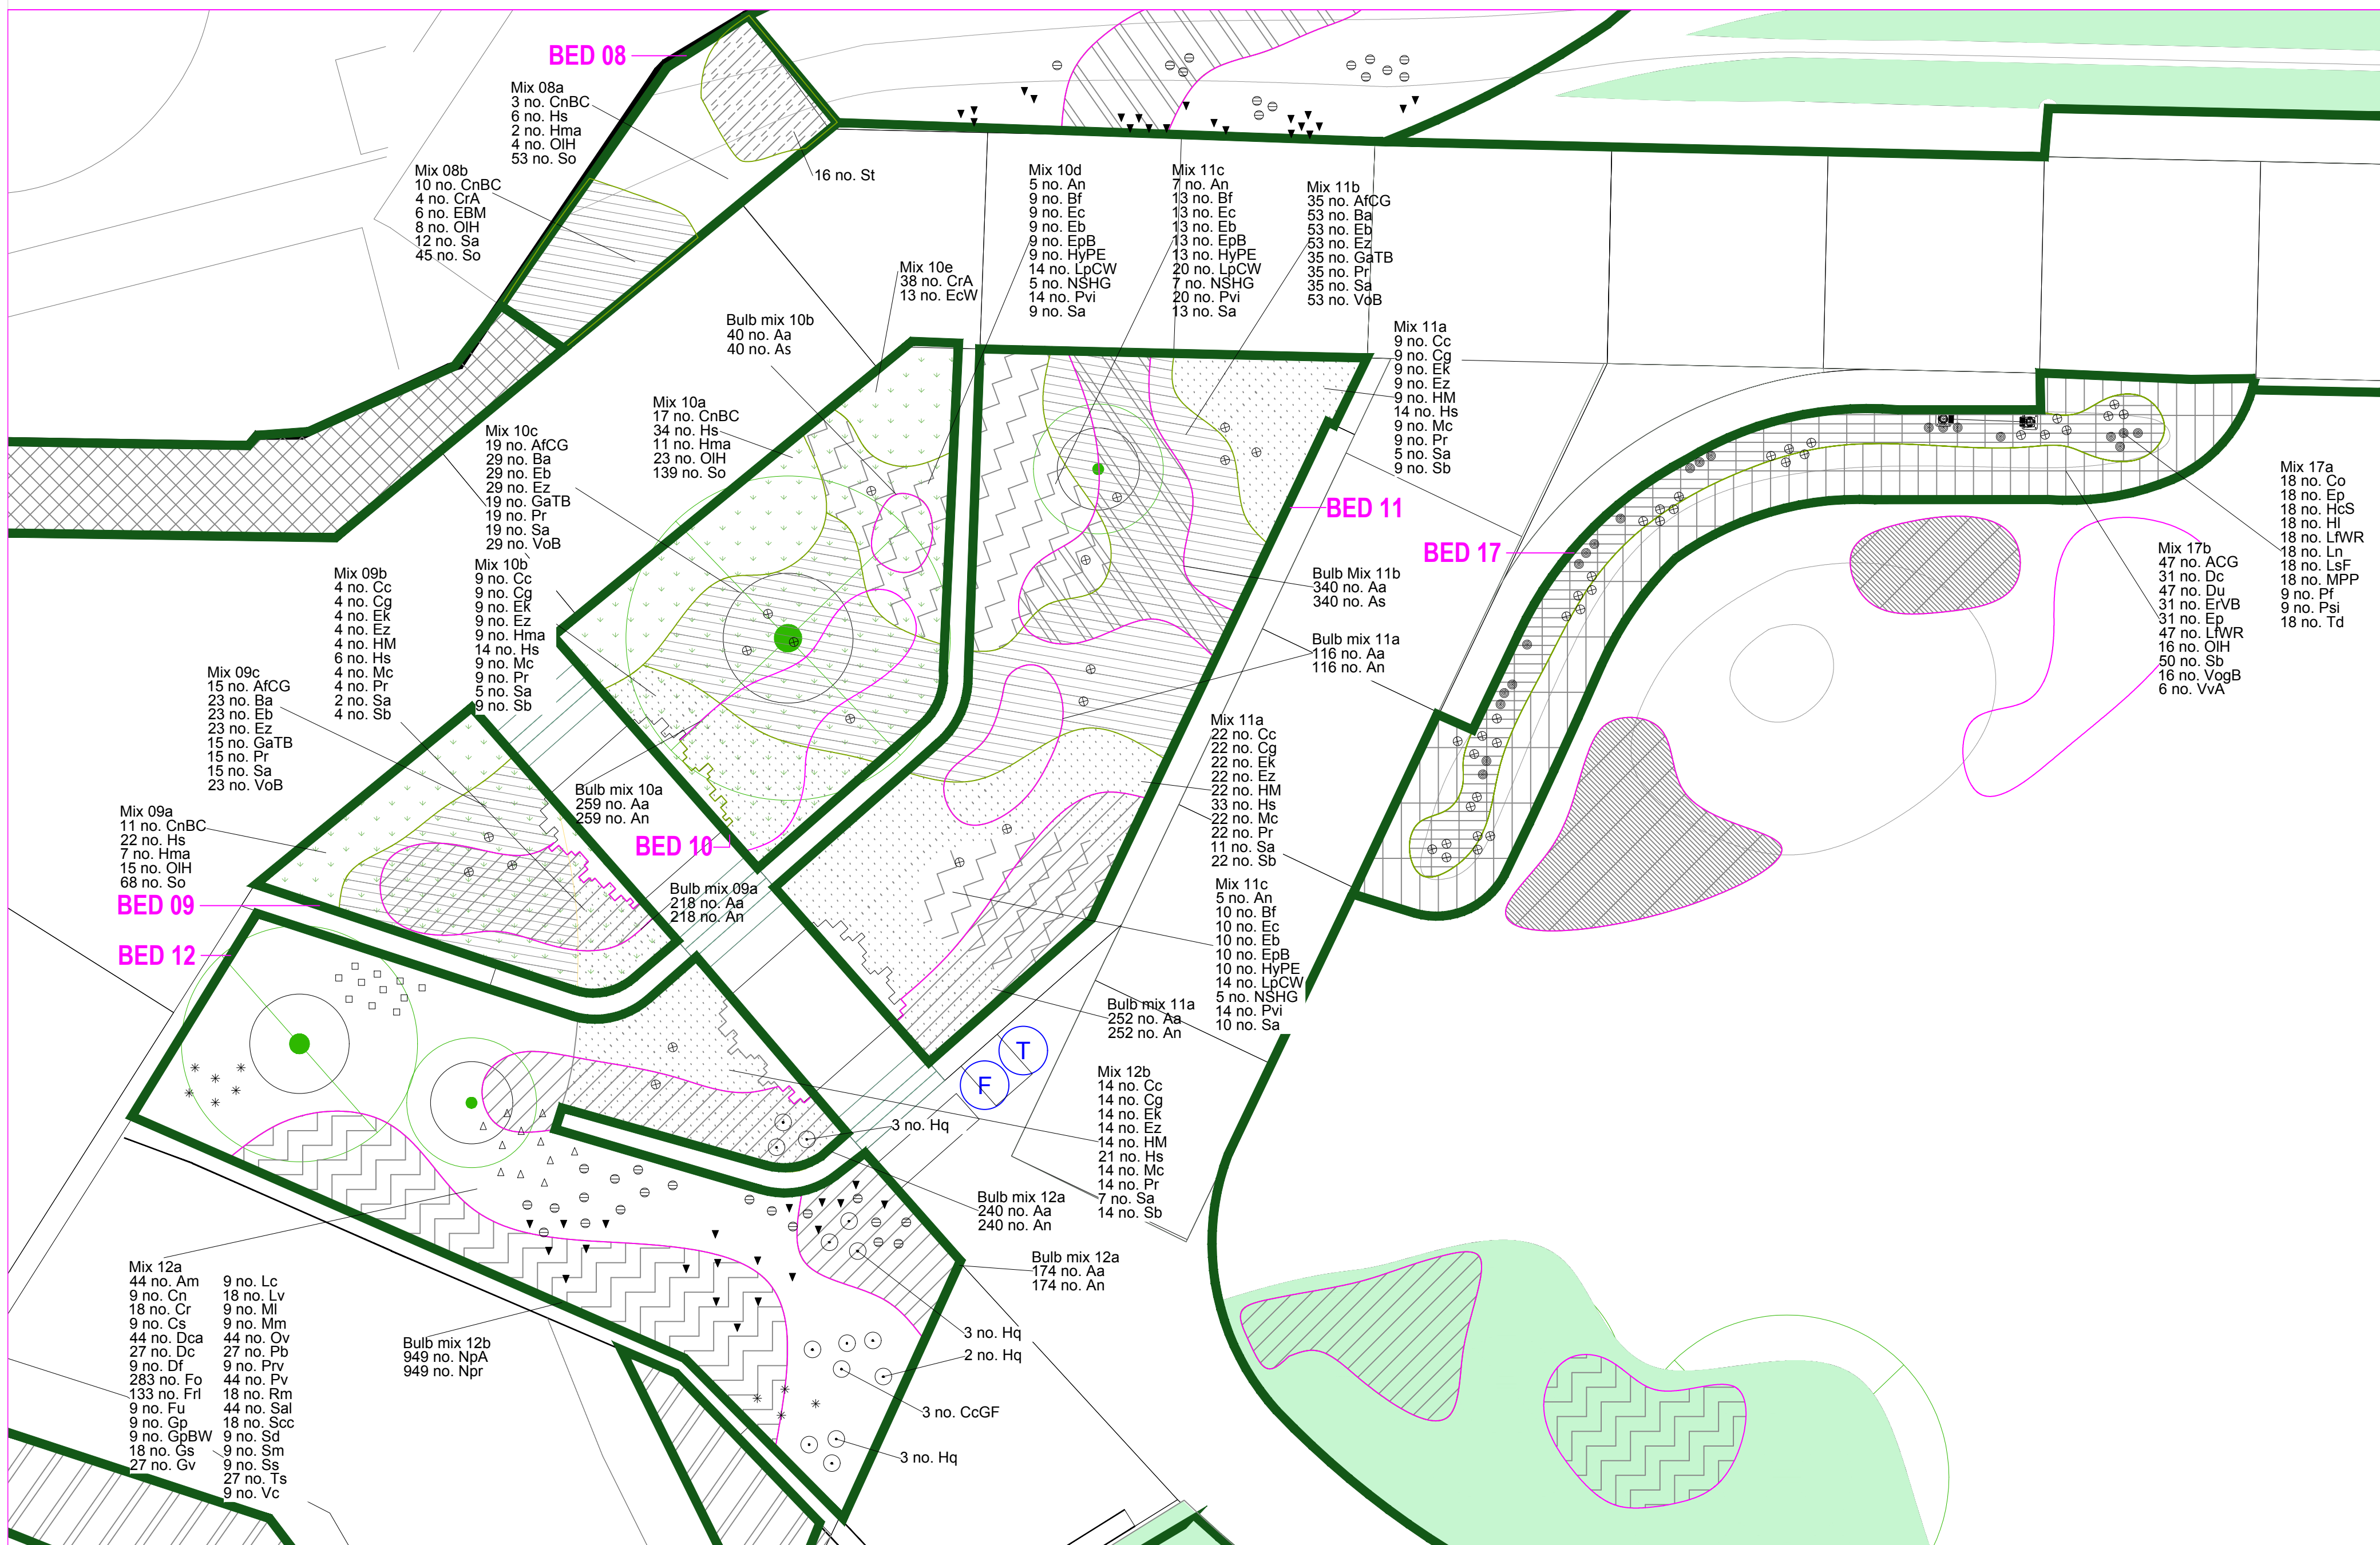



	Cair planting (already installed on site)
	Wildflower turf Refer to drawing MAY101-WSL-EXT-GIL-DR-7060-0117
	Bulb planting Note: Bulbs highlighted in red in planting schedule and abbreviation key

Bed 08 "Please refer to Planting Schedule MAY101-VSL-EXT-GIL-DC-7020-0502 (Bed 08) for full specification of species. Bed 09 "Please refer to Planting Schedule MAY101-VSL-EXT-GIL-DC-7020-0502 (Bed 09) for full specification of species. Perennials: ⊕ <i>Balotia pseudodictamnus</i>* Bed 10 "Please refer to Planting Schedule MAY101-VSL-EXT-GIL-DC-7020-0502 (Bed 10) for full specification of species. Perennials: ⊕ <i>Balotia pseudodictamnus</i>*	Bed 11 "Please refer to Planting Schedule MAY101-VSL-EXT-GIL-DC-7020-0502 (Bed 11) for full specification of species. Perennials: ⊕ <i>Balotia pseudodictamnus</i>* Bed 12 "Please refer to Planting Schedule MAY101-VSL-EXT-GIL-DC-7020-0502 (Bed 12) for full specification of species. Perennials: ⊕ <i>Balotia pseudodictamnus</i>* △ <i>Aster ageratoides</i> "Ashvi" ✱ <i>Euphorbia characias</i> subsp. <i>Wulfenii</i>" ✱ <i>Foeniculum vulgare</i>" ✱ <i>Silene fibimbria</i>" ▼ <i>Symphoricarpon</i> "Purple Dome"	Bed 17 "Please refer to Planting Schedule MAY101-VSL-EXT-GIL-DC-7020-0502 (Bed 17) for full specification of species. Perennials: ⊕ <i>Irís sibirica</i> "Tropic Night**" Planting plans to be read in conjunction with Tree planting plan (MAY101-VSL-EXT-GIL-DR-7080-0409), Soiling Plan (MAY101-VSL-EXT-GIL-DR-7080-0411), Mulch GA (P&W-SEW-ZZ-00-DR-L-007124) and NBS soil landscape specification (MAY101-VSL-EXT-GIL-DC-7020-0500)
---	--	---

rev	details	by	date
01	First issue for comment. DRAFT	JRD	28.09.2021
02	Abbreviation key added	JRD	28.09.2021
03	Further plant substitutions & mix adjustments	JRD	05.10.2021

Notes

1. Do not scale from drawing, use figured dimensions only.
2. All dimensions to be checked onsite.
3. This drawing to be read in conjunction with all other Gillespies drawings and specifications.

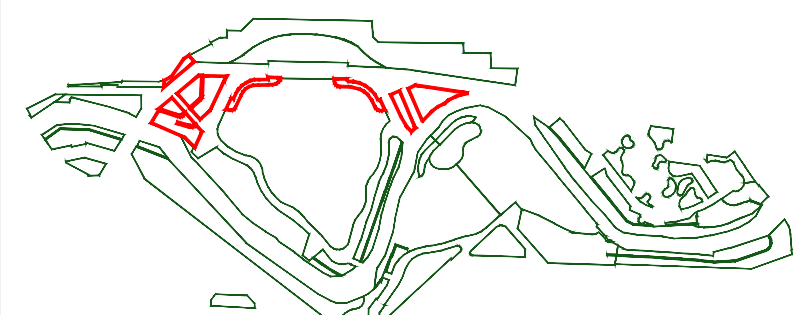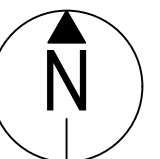

Project title
Mayfield Park

Drawing title
Detailed Planting Plan
(Sheet 03 of 11)

Drawing status	Scale	Date
S4	1:100 @ A1	27.09.21
	Dwn	Chk'd
	JRD	**
Drawing number		Rev
MAY101-WSL-EXT-GIL-DR-7060-0418		03

P. P. O'CONNOR
Committed To Excellence

GILLESPIES