


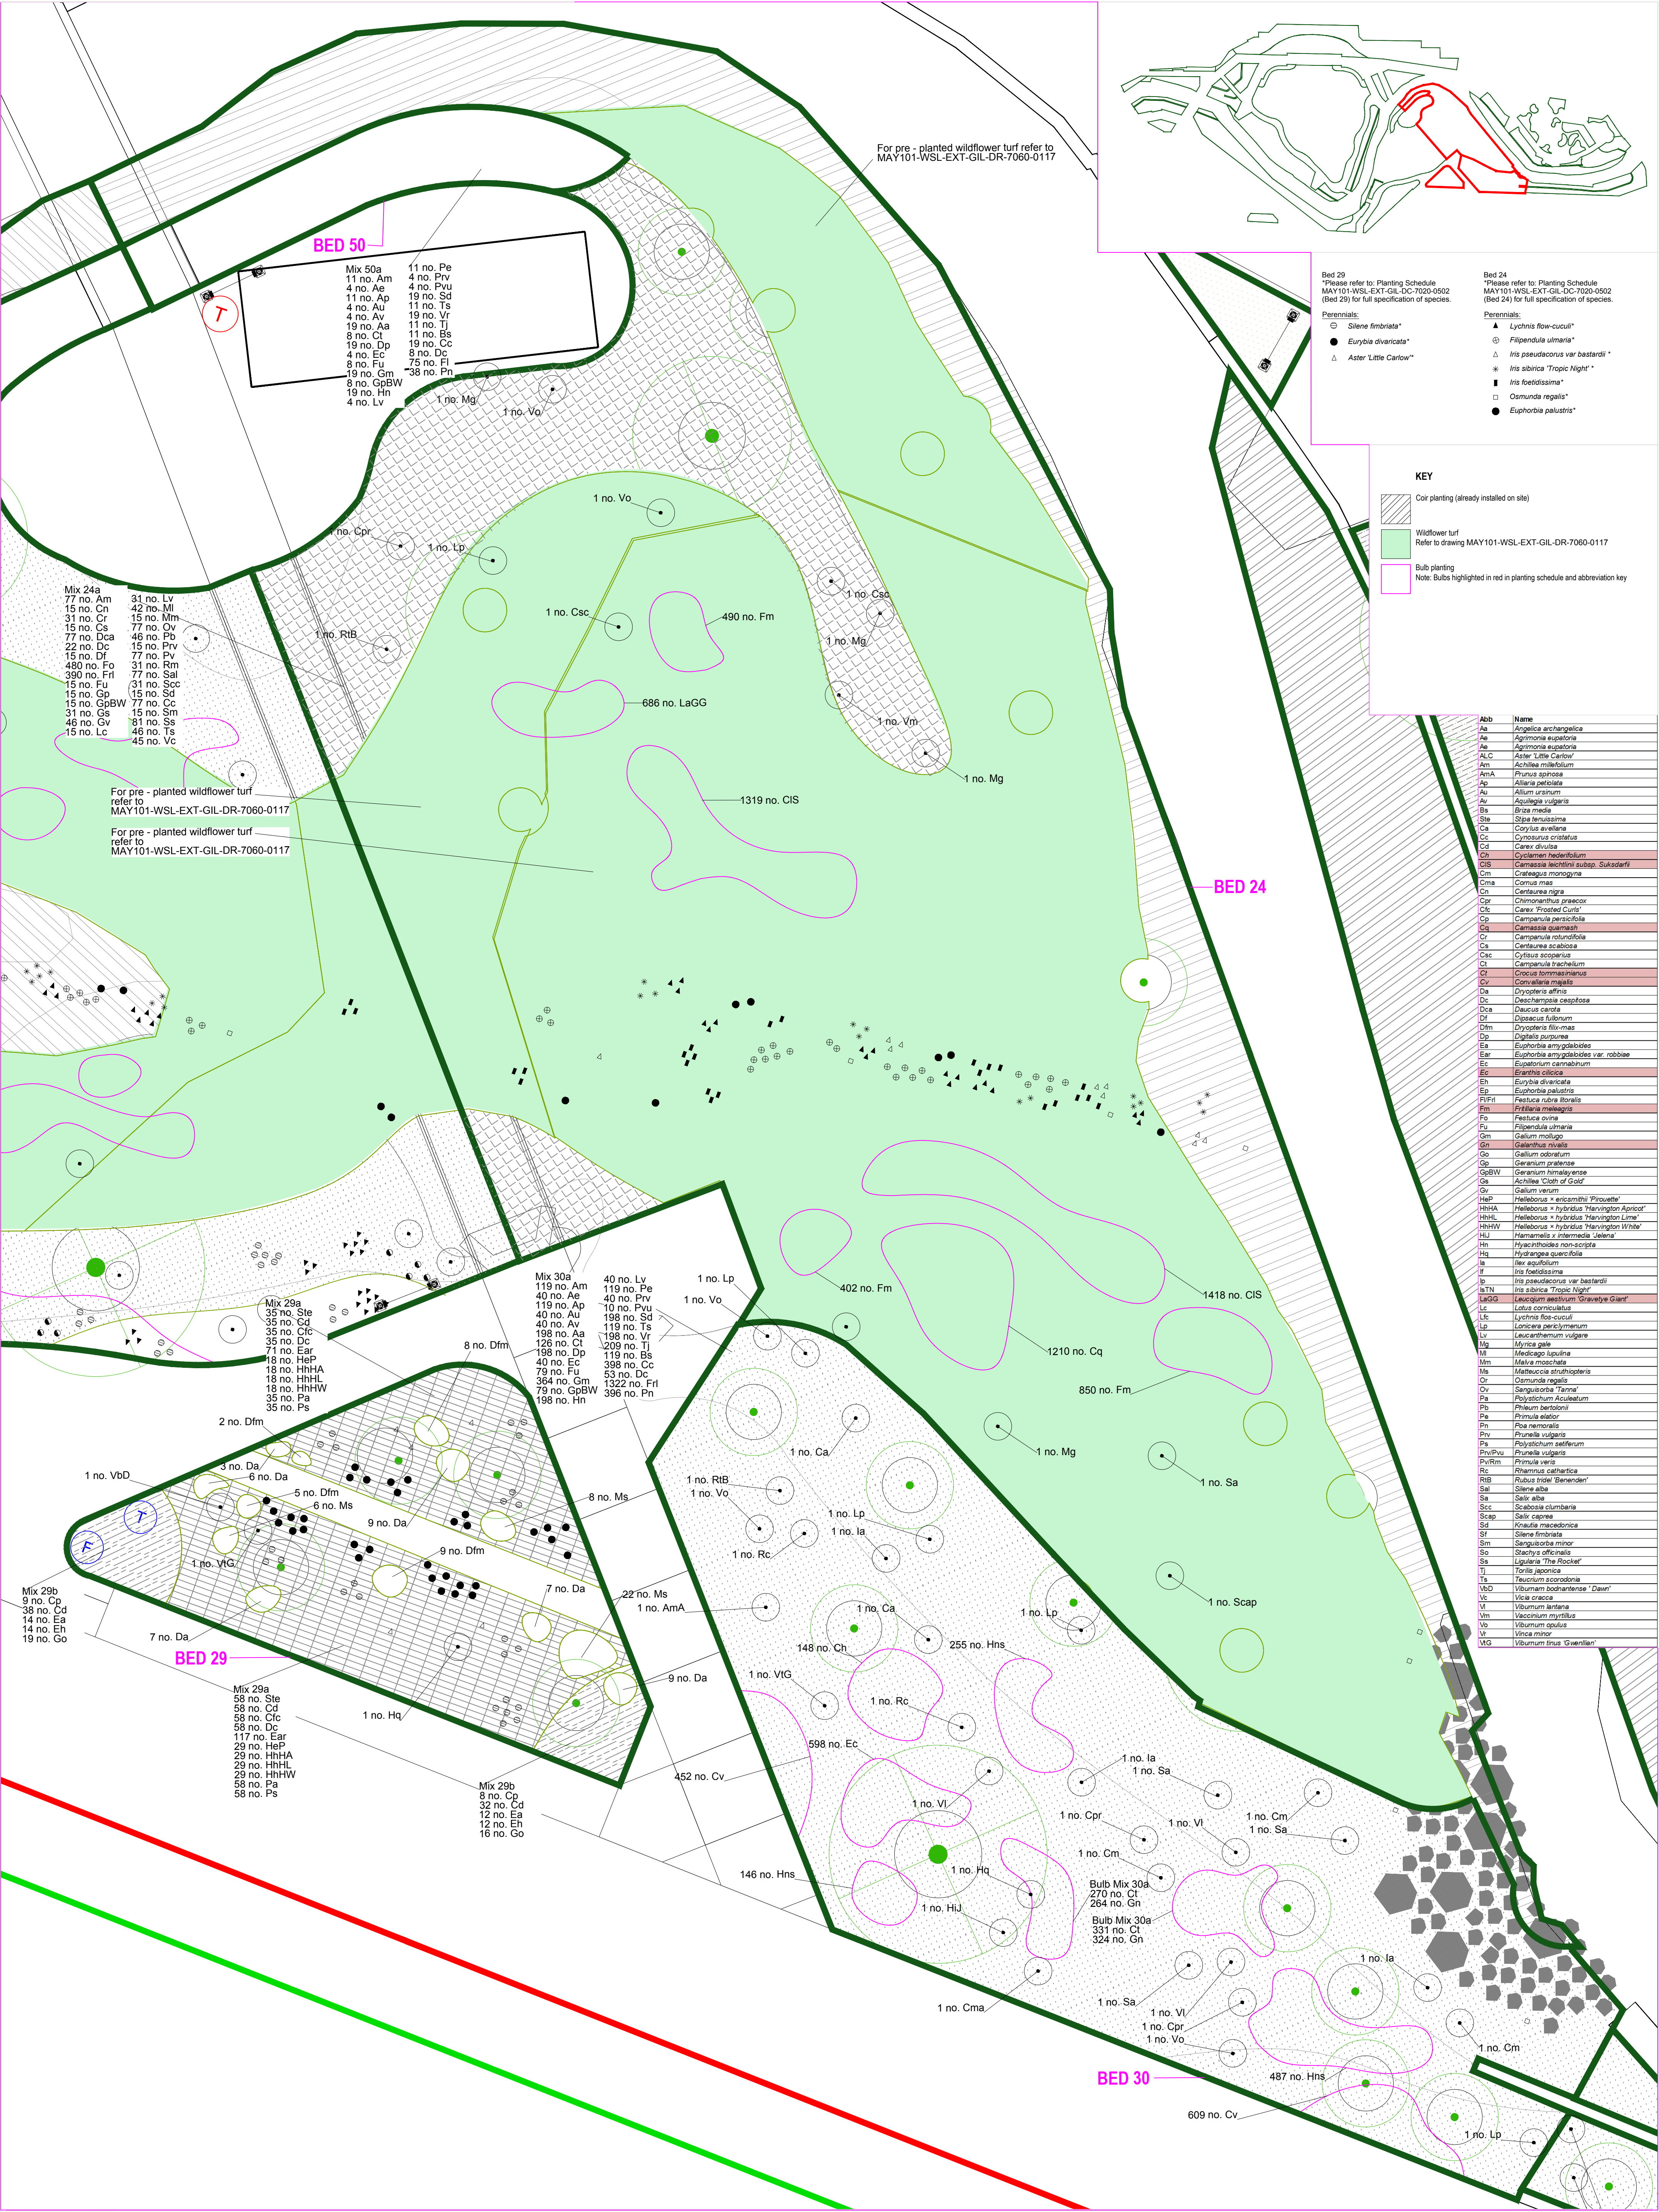

| rev | details                                       | by  | date       |
|-----|-----------------------------------------------|-----|------------|
| 01  | First issue for comment. DRAFT                | JRD | 28.09.2021 |
| 02  | Abbreviation key added                        | JRD | 28.09.2021 |
| 03  | Further plant substitutions & mix adjustments | JRD | 05.10.2021 |
|     |                                               |     |            |
|     |                                               |     |            |
Notes

- Do not scale from drawing, use figured dimensions only.
- All dimensions to be checked onsite.
- This drawing to be read in conjunction with all other Gillespies drawings and specifications.

Project title  
Mayfield Park

Drawing title  
Detailed Planting Plan  
(Sheet 08 of 11)

Drawing number  
MAY101-WSL-EXT-GIL-DR-7060-0423

Drawing Status  
S4

Date  
27.09.21

Scale  
1:100 @ A1

Drawn  
JRD

Checked  
\*\*

Revision  
03

**P. P. O'CONNOR**  
Committed to Excellence

**GILLESPIES**

35 Hope Works House, 3 South Parade, Leeds, LS1 5DN  
P: 0113 247 0550 F: 0113 247 0650 E: design@gillespies.co.uk

61 Mosley Rd  
Telford Park  
Sheffield  
Manchester  
M17 1NB