


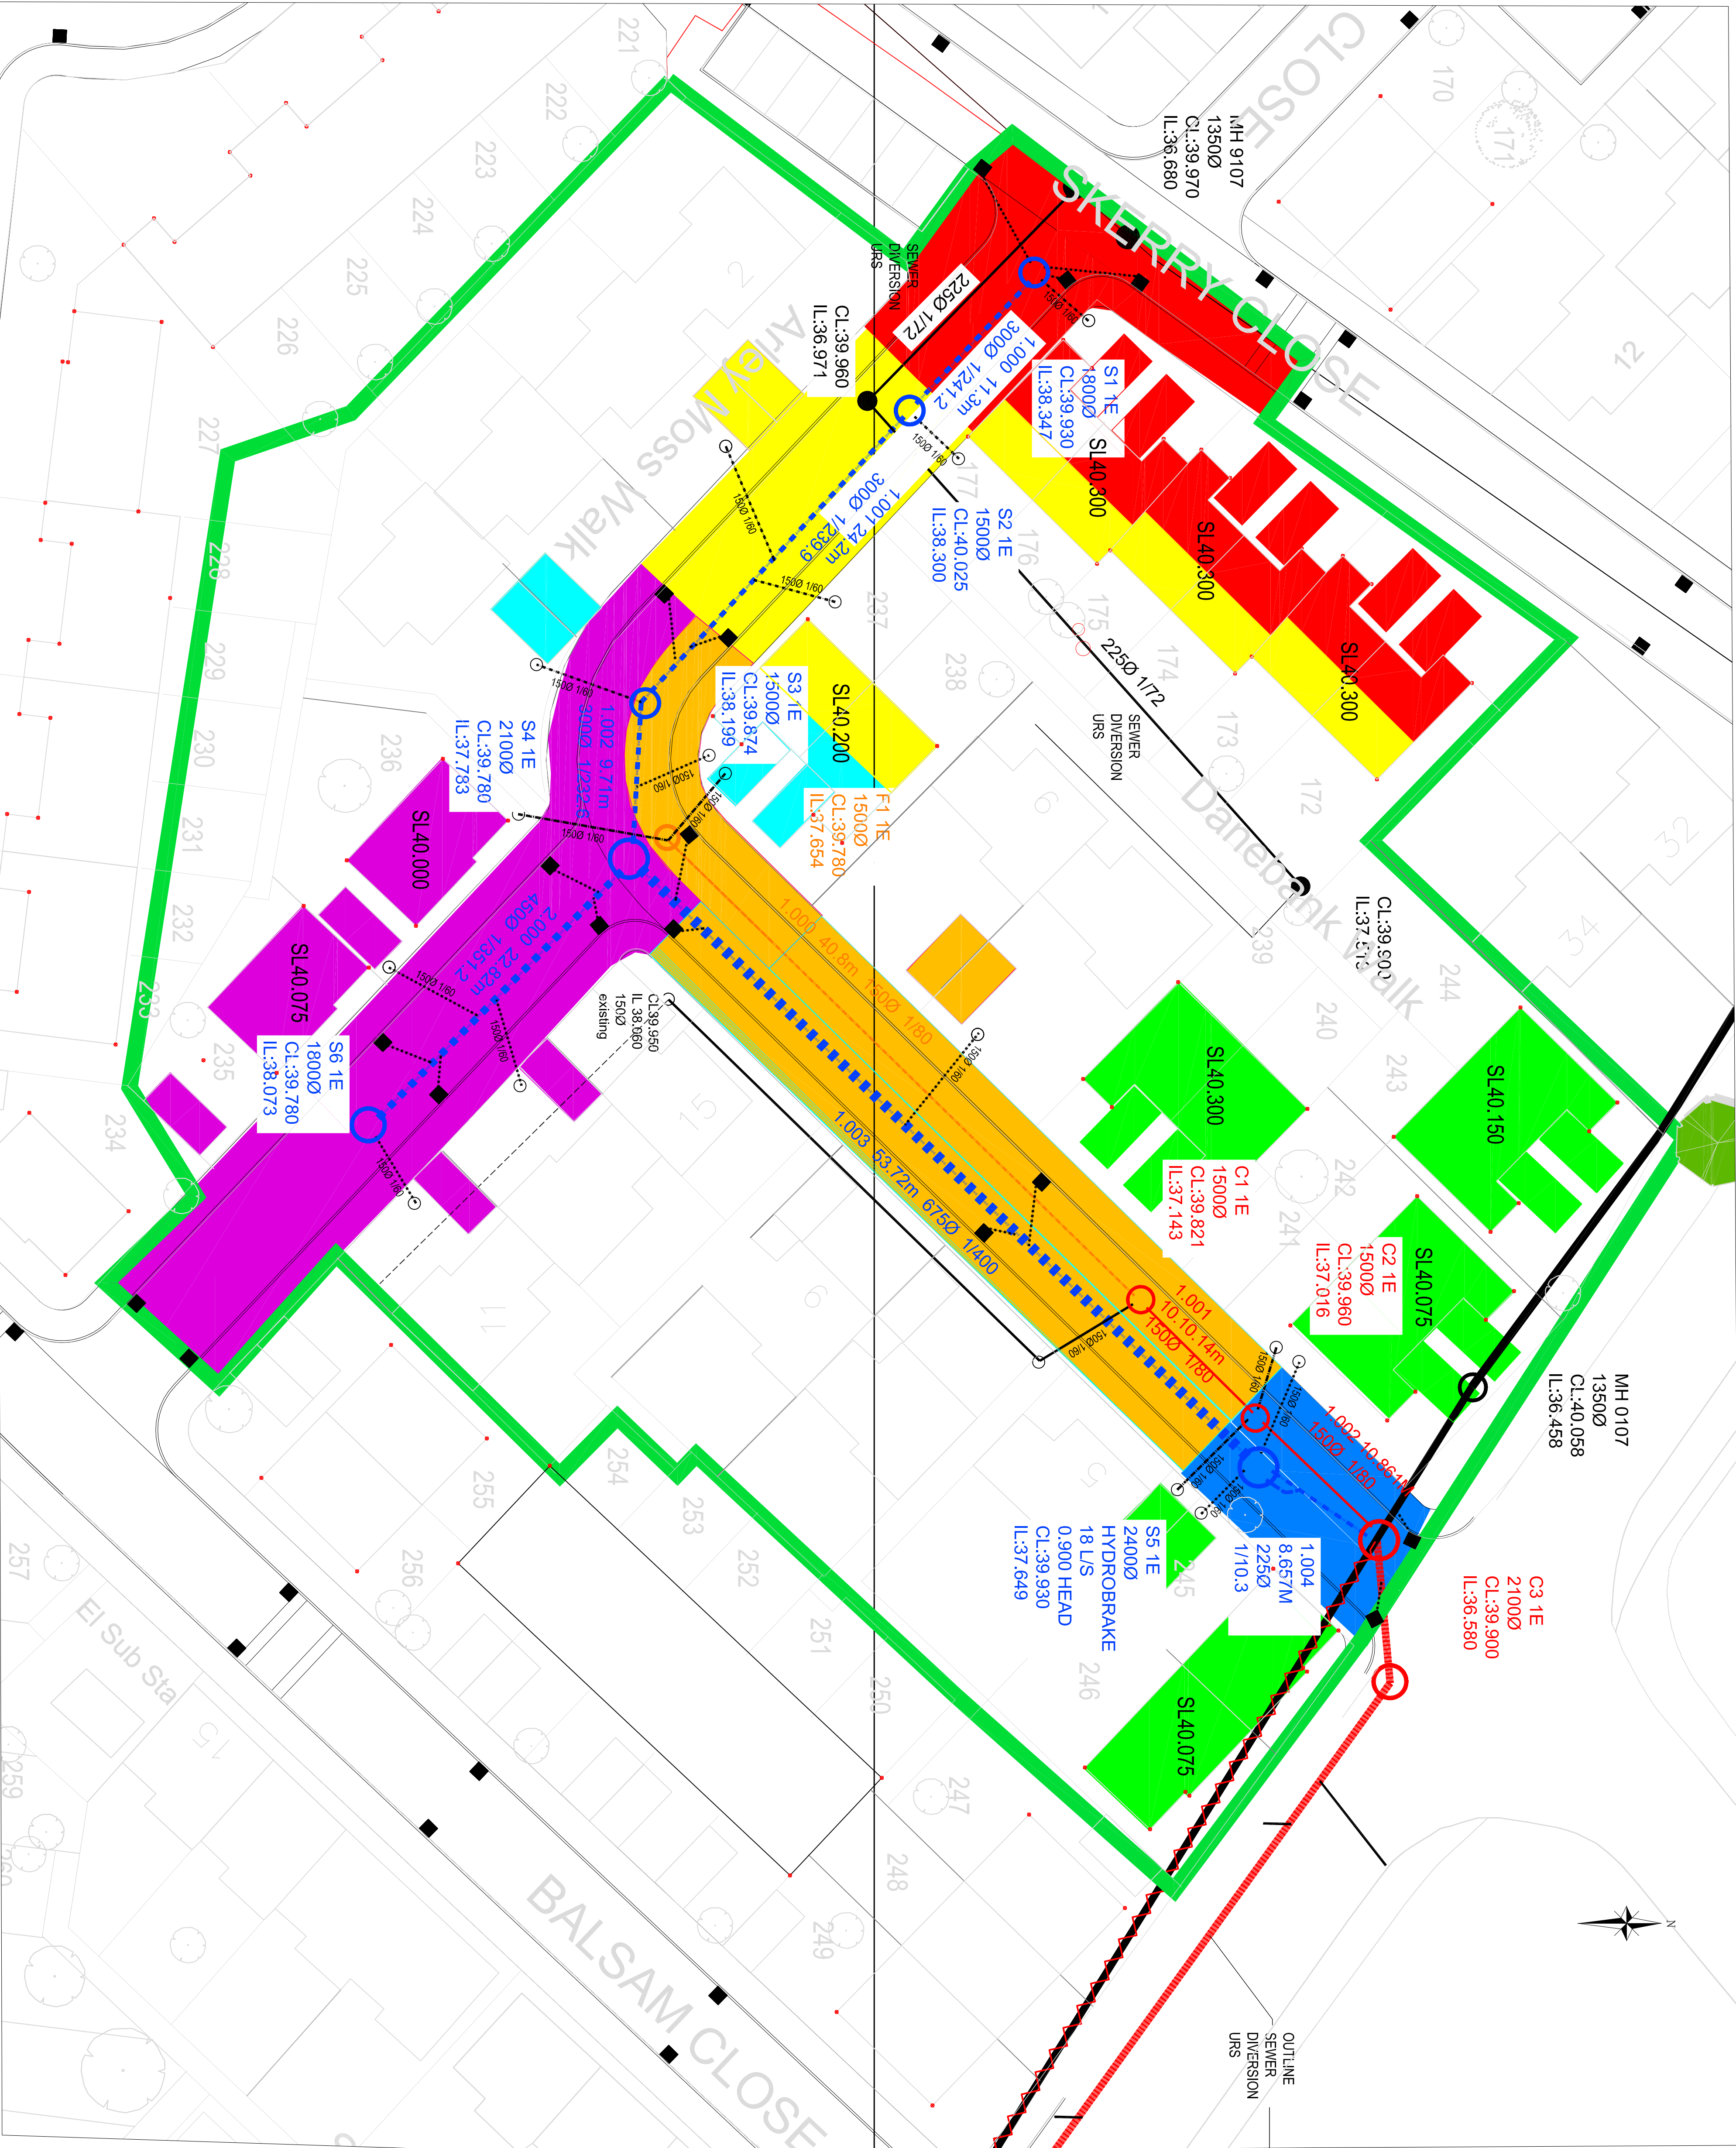

- HEALTH AND SAFETY INFORMATION
- Hazards, that would not have been assessed by a reasonably competent contractor, have been identified by the designer:
- EXCAVATING NEAR LIVE SERVICES
 - WORKING ADJACENT TO LIVE HIGH-VOLTAGE
 - DEEP EXCAVATIONS

KEY	
	1,000 PROPOSED IMPERMEABLE AREA 414m ²
	1,001 PROPOSED IMPERMEABLE AREA 352m ²
	1,002 PROPOSED IMPERMEABLE AREA 82m ²
	1,003 PROPOSED IMPERMEABLE AREA 530m ²
	1,004 PROPOSED IMPERMEABLE AREA 428m ²
	1,005 PROPOSED IMPERMEABLE AREA 122m ²
	2,000 PROPOSED IMPERMEABLE AREA 554m ²

rev	description	date	drawn	chk	app
D03	AMENDS TO 00 COMMENTS	5/01/16	AD	MJM	MJM
D02	RE-DESIGN	31/11/15	AD	MJM	MJM
D01	FIRST DESIGN ISSUE	24/07/15	MF	AD	MJB

urbanvision
COMMERCIAL IN CONFIDENCE

Urban Vision Partnership Ltd, Emerson House, Albert Street,
Eccles, Manchester, M20 0TE. T: 0161 773 4800

BSI
British Standards Institution

SAB
Solutions 4 Brunswick

project:
BRUNSWICK PFI

drawing:
NETWORK 1 E
DRAINAGE IMPERMEABLE PLAN

approval status:
○ Feasibility / Sketch
● Design
○ Tender
○ Construction
○ As Built

date:
24/7/15

drawn:
AD

checked:
MJM

approved:
MJM

scale @ A1:
1/200

revision:
D03

drawing number:
UV004393-0561E-02

www.urbanvision.org.uk