


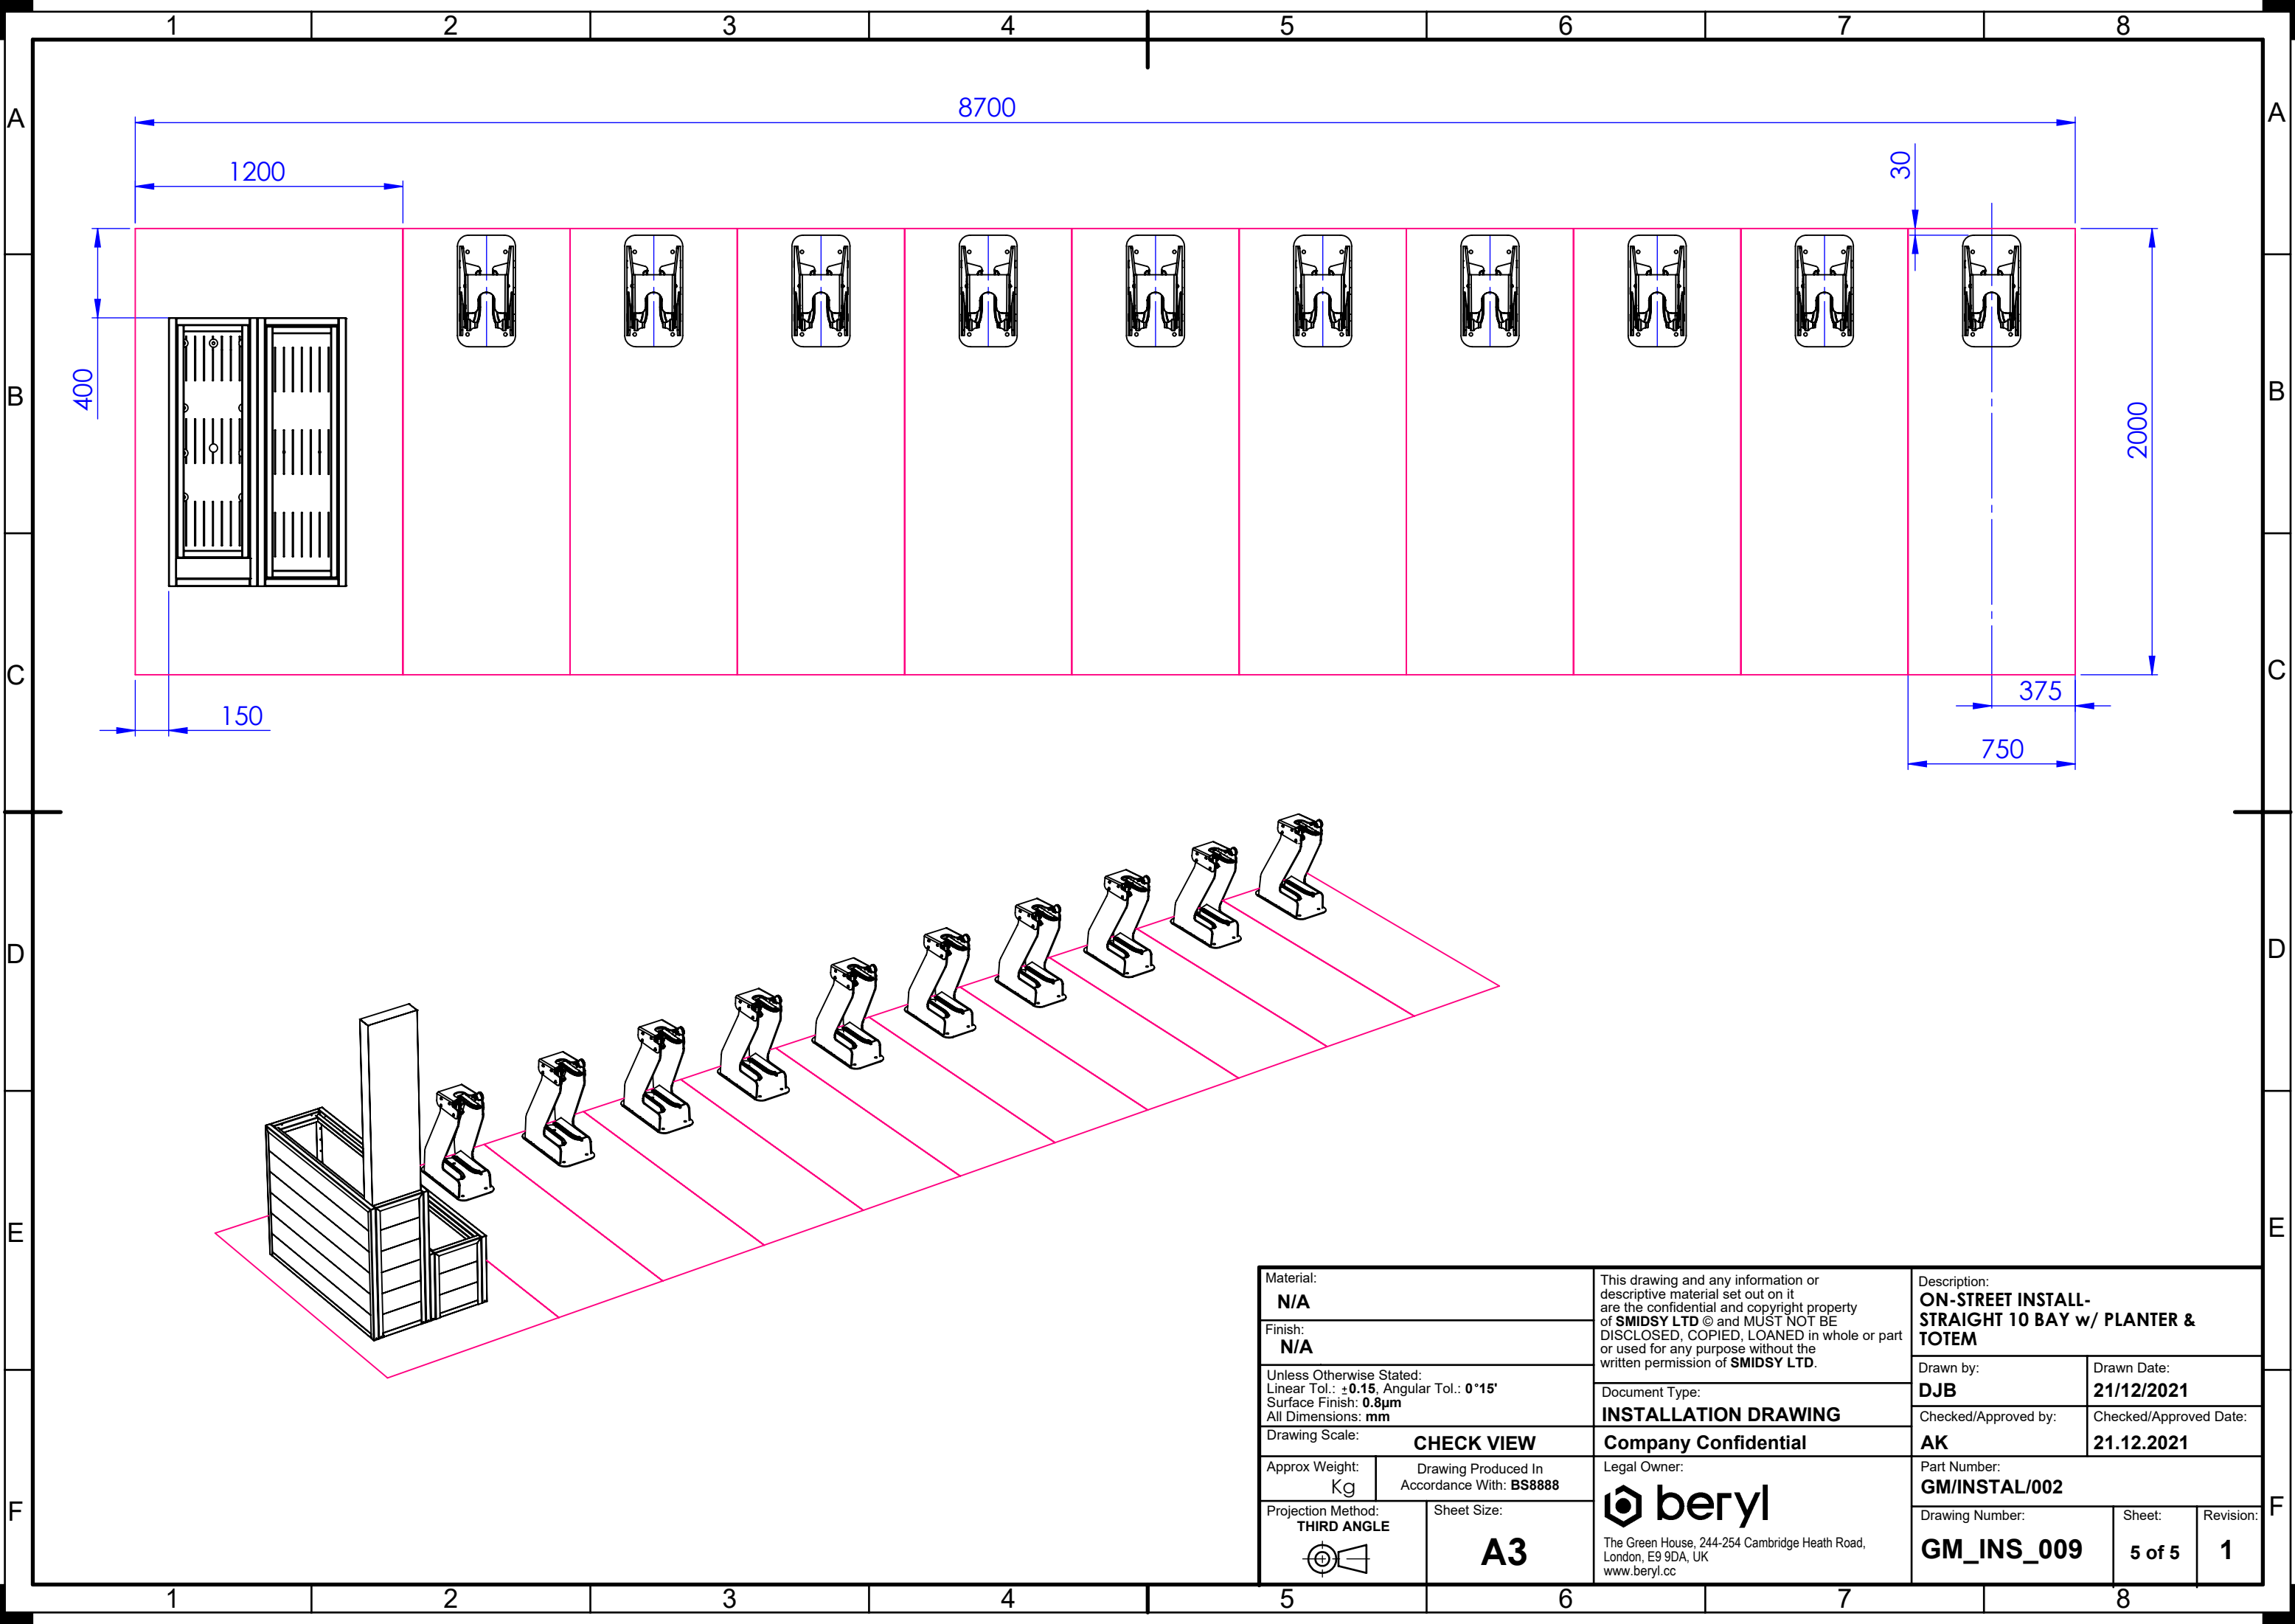

Material: N/A		This drawing and any information or descriptive material set out on it are the confidential and copyright property of SMIDSY LTD © and MUST NOT BE DISCLOSED, COPIED, LOANED in whole or part or used for any purpose without the written permission of SMIDSY LTD .	Description: ON-STREET INSTALL-STRAIGHT 10 BAY w/ PLANTER & TOTEM		
Finish: N/A			Drawn by: DJB	Drawn Date: 21/12/2021	
Unless Otherwise Stated: Linear Tol.: ±0.15 , Angular Tol.: 0°15' Surface Finish: 0.8µm All Dimensions: mm			Checked/Approved by: AK	Checked/Approved Date: 21.12.2021	
Drawing Scale: CHECK VIEW			Part Number: GM/INSTAL/002		
Approx Weight: Kg	Drawing Produced In Accordance With: BS8888		Legal Owner: beryl The Green House, 244-254 Cambridge Heath Road, London, E9 9DA, UK www.beryl.cc		
Projection Method: THIRD ANGLE 		Sheet Size: A3		Drawing Number: GM_INS_009	
				Sheet: 5 of 5	Revision: 1