


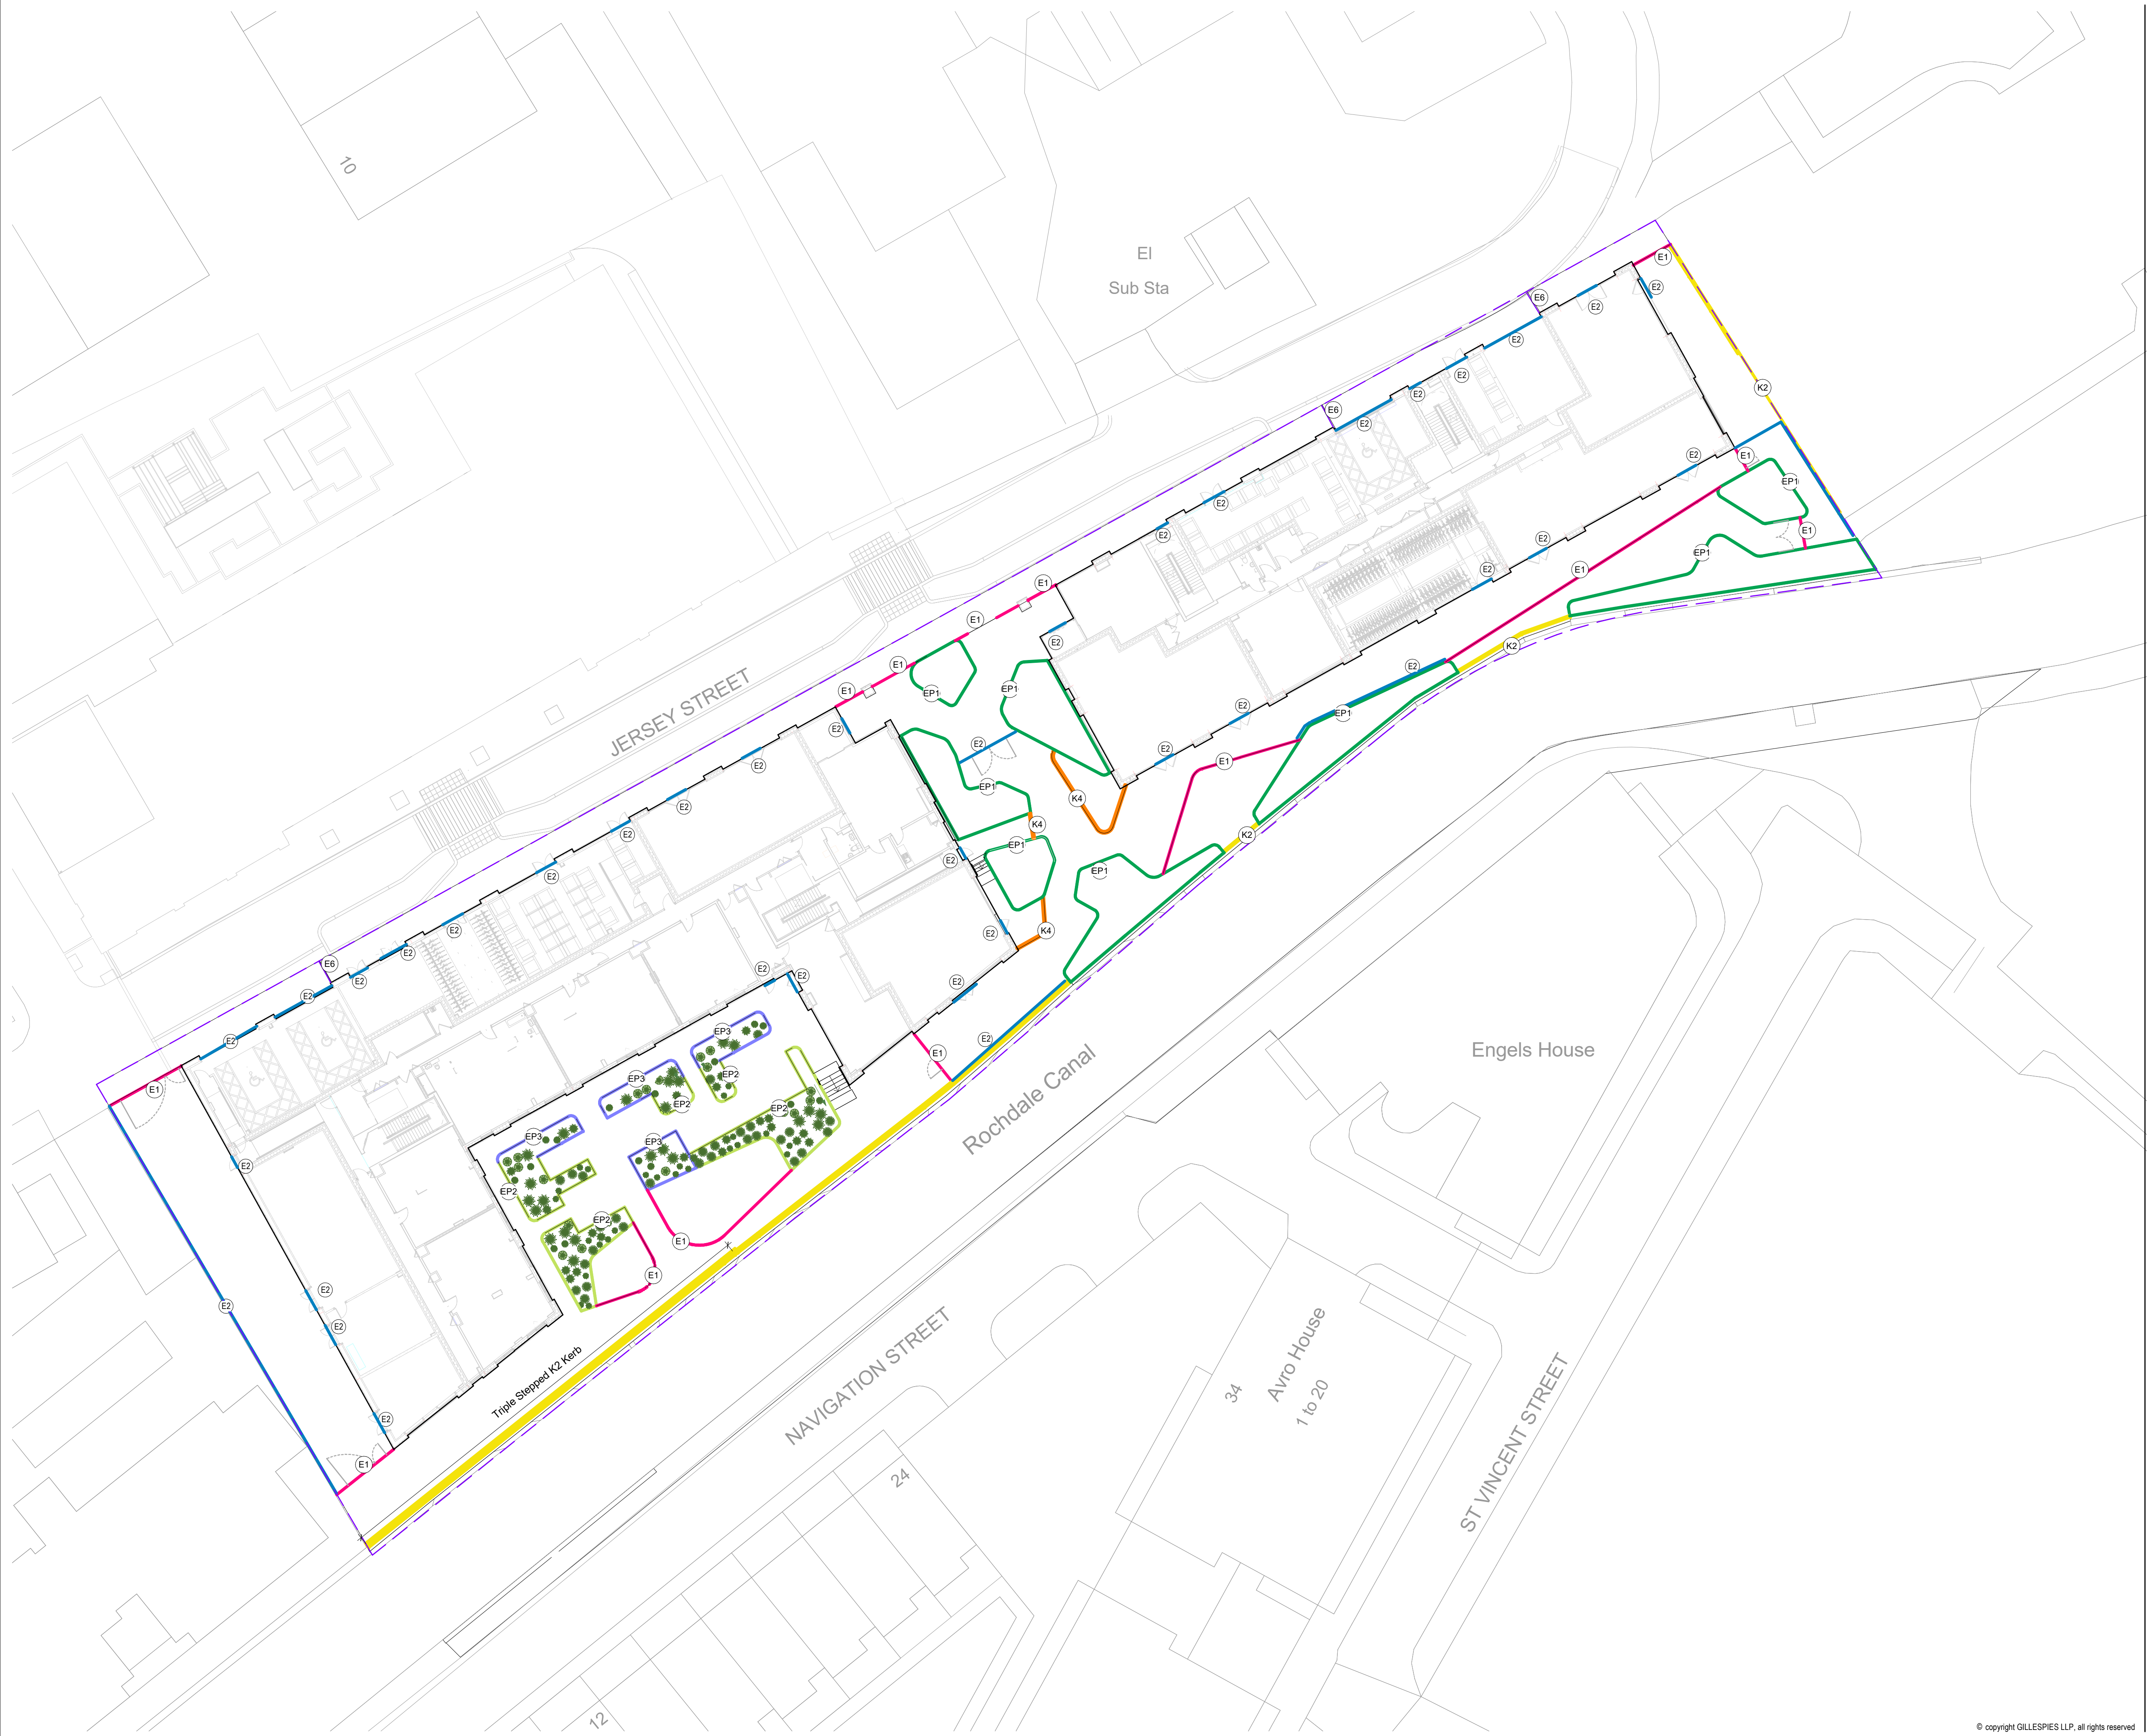

rev	details	by	date
P03	PLANTER MOVED AWAY FROM FACADE	SB	07.03.2024
P04	STAGE 4 ISSUE	TH	31.05.2024
P05	UPDATED TO CANAL WALL DETAIL	SB	12.08.2024
P06	IN ABEYANCE REMOVED	SB	19.08.2024
P07	STAGE 5	ER	20.02.2025
P08	STAGE 5	ER	26.03.2025
P09	PLANNING NMA	ER	28.05.2025
P10	PLANNING NMA	ER	16.06.2025
P11	PLANNING NMA	ER	01.10.2025
P12	PLANNING NMA	OC	03.10.2025
P13	PLANNING NMA	ER	10.10.2025

Extent of Works

LEGEND

- Concrete Kerb**
K2 Conservation Kerb Upstand Q10/110
Refer to detail EYJW-GIL-EX-00-DR-L-900310
- Natural Stone Flush Channel**
K4 Flush Granite Channel Q10/120
Refer to detail EYJW-GIL-EX-00-DR-L-900310
- Raised Planter Edge 1**
EP1 Steel Planter 300 mm above ground Q10/210
Refer to detail EYJW-GIL-EX-00-DR-L-900310
- Raised Planter Edge 2**
EP2 Steel Planter 200 mm above ground Q10/210A
Refer to detail EYJW-GIL-EX-00-DR-L-900310
- Raised Planter Edge 3**
EP3 Steel Planter 500 mm above ground Q10/210B
Refer to detail EYJW-GIL-EX-00-DR-L-900310
- Steel Edge**
E1 Flush Q10/200
Refer to detail EYJW-GIL-EX-00-DR-L-900310
- Slot Drain**
E2 Refer to Engineer's Detail and Specification
- Granite Kerb**
E6 Flush Q10/120A
Refer to detail EYJW-GIL-EX-00-DR-L-900310



Jersey Wharf, Ancoats
P21641- 00- 001

Jersey Kerbs and Edging General
Arrangement

Planning NMA	Purpose of Issue	Scale 1 : 250 @A1	Drawn CB
	Date 25.01.2024	Checked SB	
EYJW-GIL-EX-00-DR-L-900103			Revision P13

S4 - FOR REVIEW AND AUTHORISATION

Client
John Sisk and Sons Ltd
John Sisk & Son Ltd
2410 Regents Court
The Crescent
Birmingham Business Park
Birmingham
B37 7YE

Gillespies

5th Floor, Phoenix House, 3 South Parade, Leeds, LS1 5DQ.
P. + 44 (0)113 247 0550 E. Rachel.Taylor@gillespies.co.uk