



Notes:
BASE ARCHITECT DRAWING - L_1010 REFLECTED BULKHEAD
PLAN LEVEL 1
DATE RECEIVED - 22.01.15

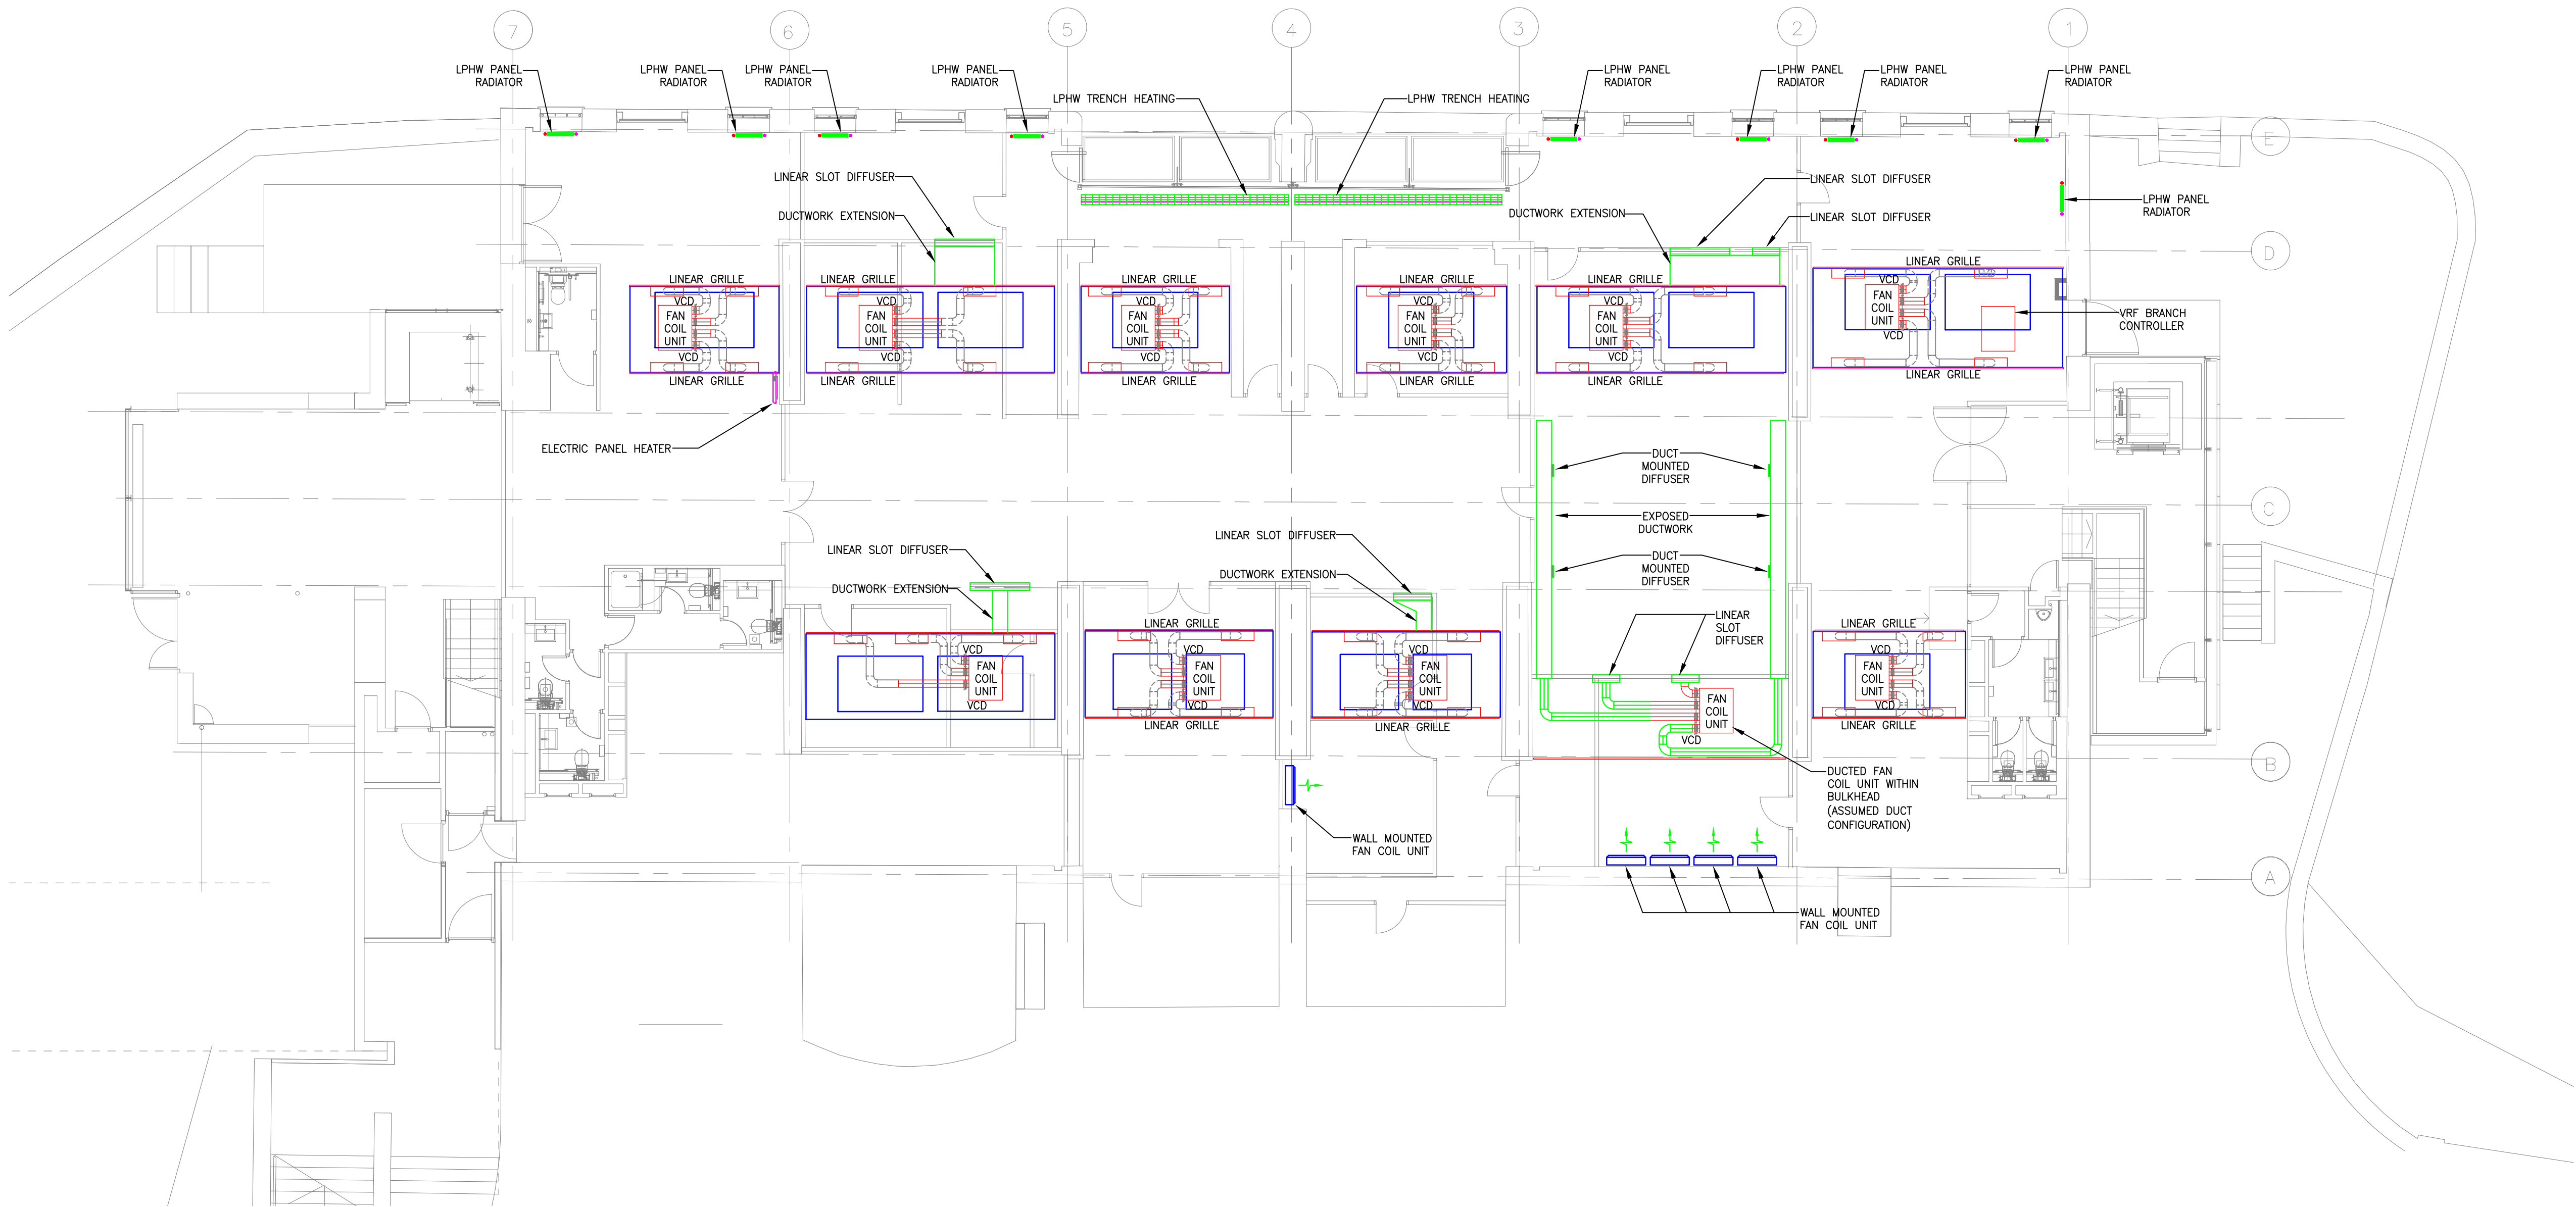

Legend:

TYPICAL FAN COIL
UNIT RAFT DETAIL

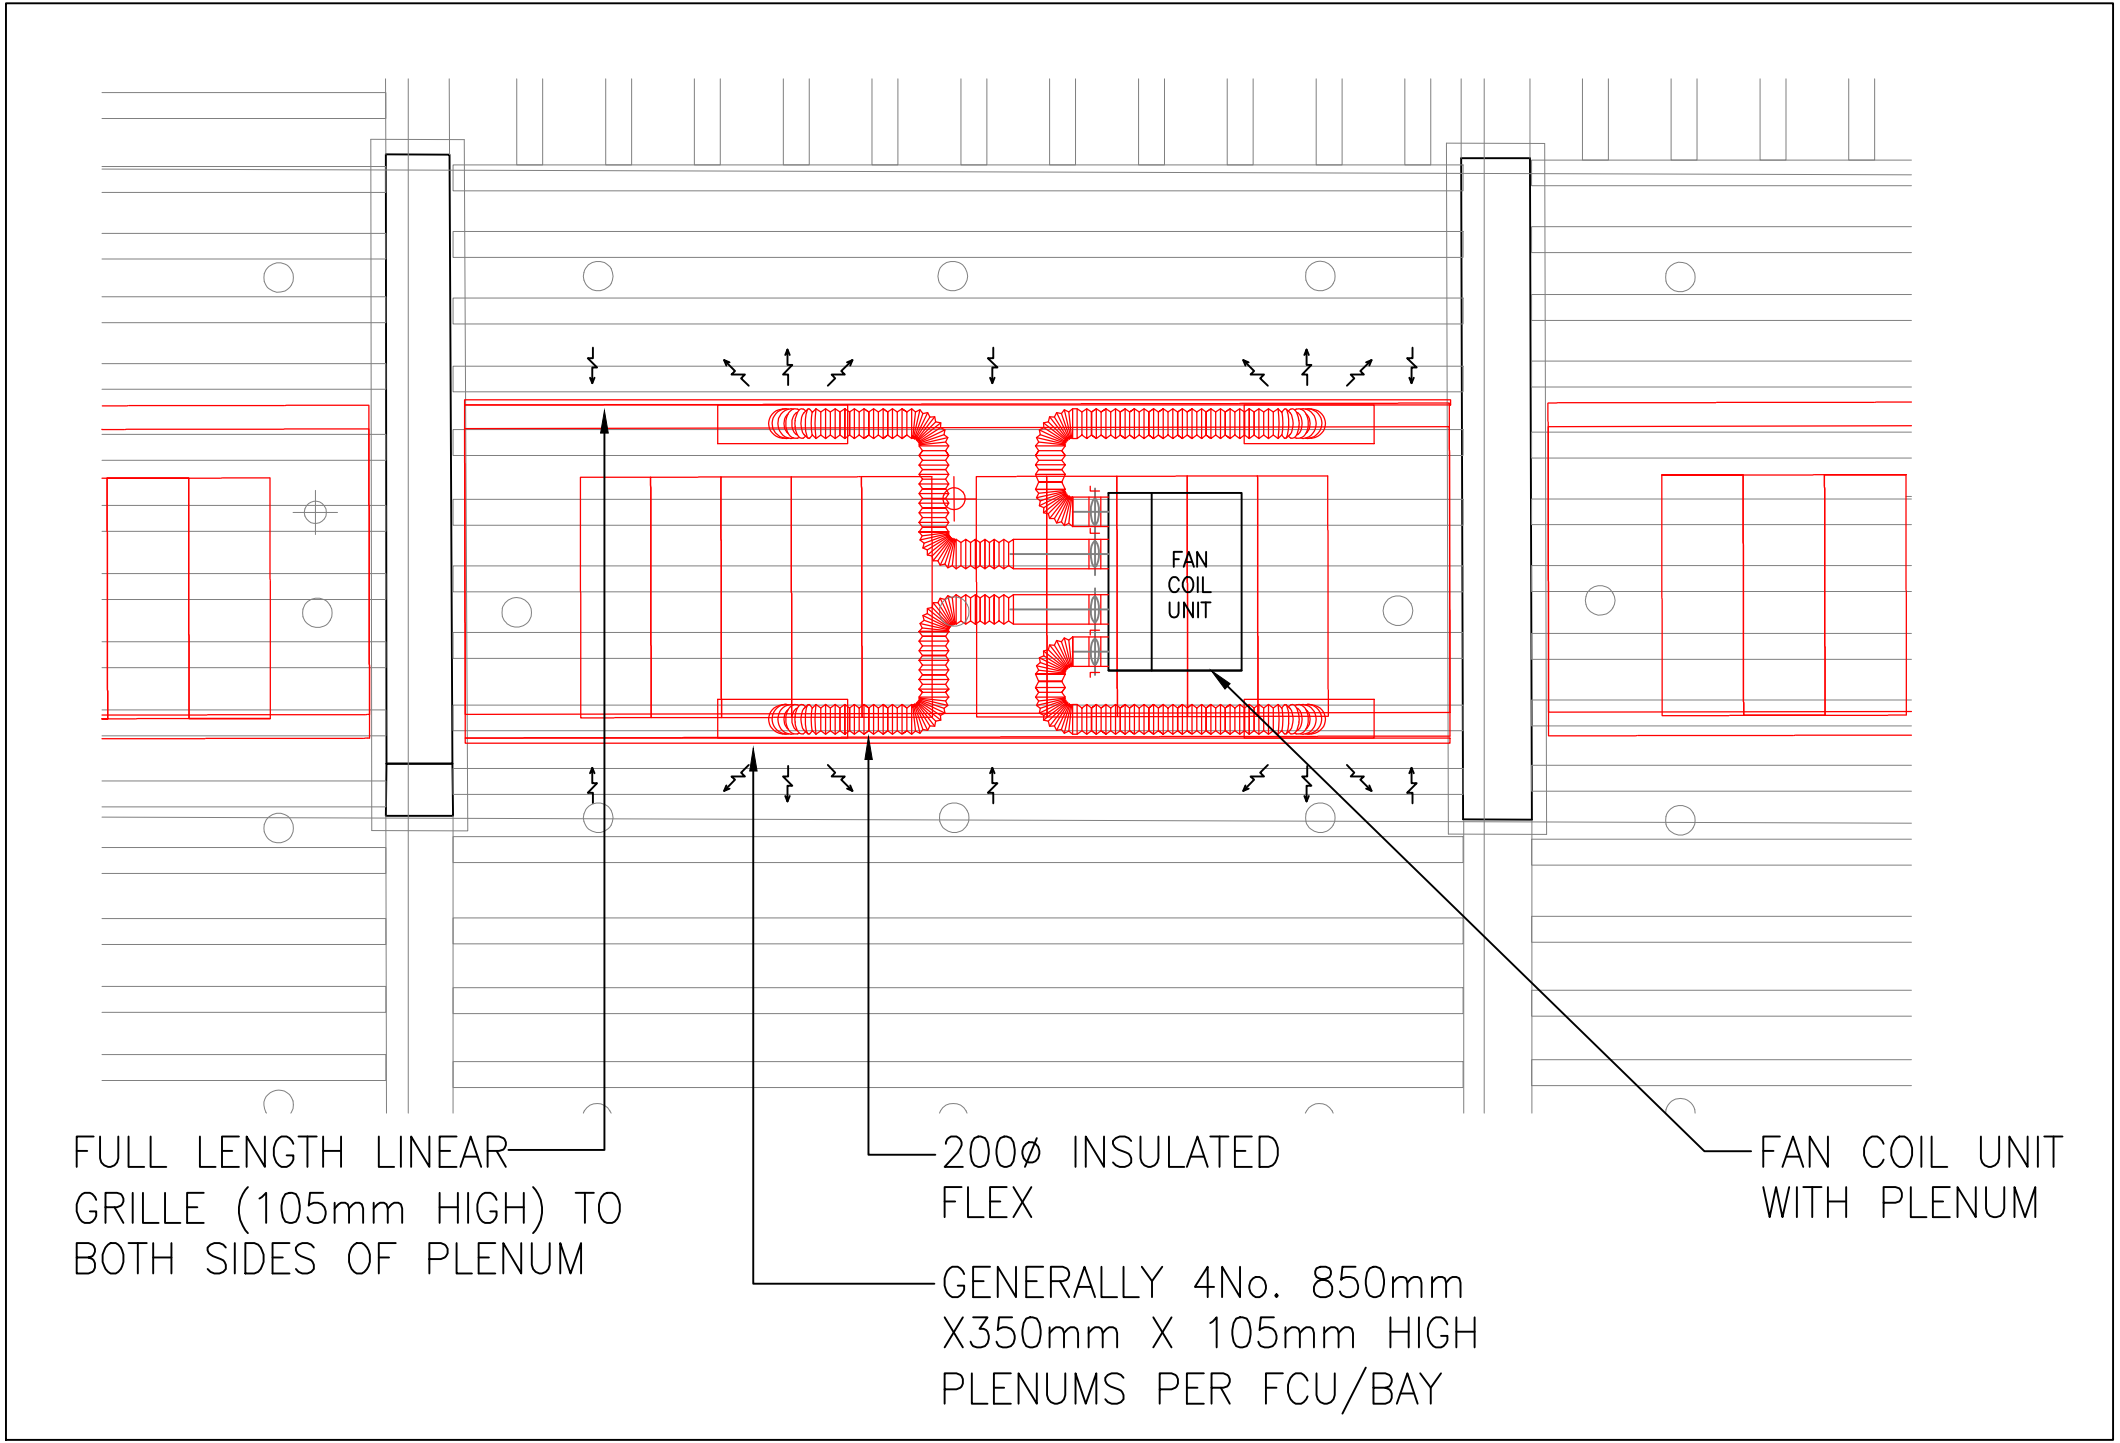

P2	LISTED BUILDING CONSENT ISSUE	PLR	PH	11.09.25
P1	PRELIMINARY ISSUE	PLR	PH	01.08.25
REV	DESCRIPTION	DWN	CHK'D	DATE
STATUS PRELIMINARY ISSUE				
THIS DRAWING IS CONFIDENTIAL AND MUST NOT BE DISCLOSED TO THIRD PARTIES, REPRODUCED OR USED, OR THE CONTENT THEREON COPIED OR REPRODUCED WITHOUT THE WRITTEN CONSENT OF VIRIDIAN CONSULTING ENGINEERS LTD.				
DWN	DATE	CHK'D	DATE	APP'D
PLR	16.07.25	PH		
CLIENT CASTLEFIELD ESTATES				
PROJECT MERCHANTS WAREHOUSE DELAPIDATION WORKS				
TITLE EXISTING HEATING AND COOLING SERVICES LAYOUT LEVEL 1				
 Lloyds House 18 Lloyd Street Manchester M2 5WA Tel: 0161 478 6256 Email: general@viridian-consulting.co.uk				
DRAWING No. 22741(56)100		REV P2		