


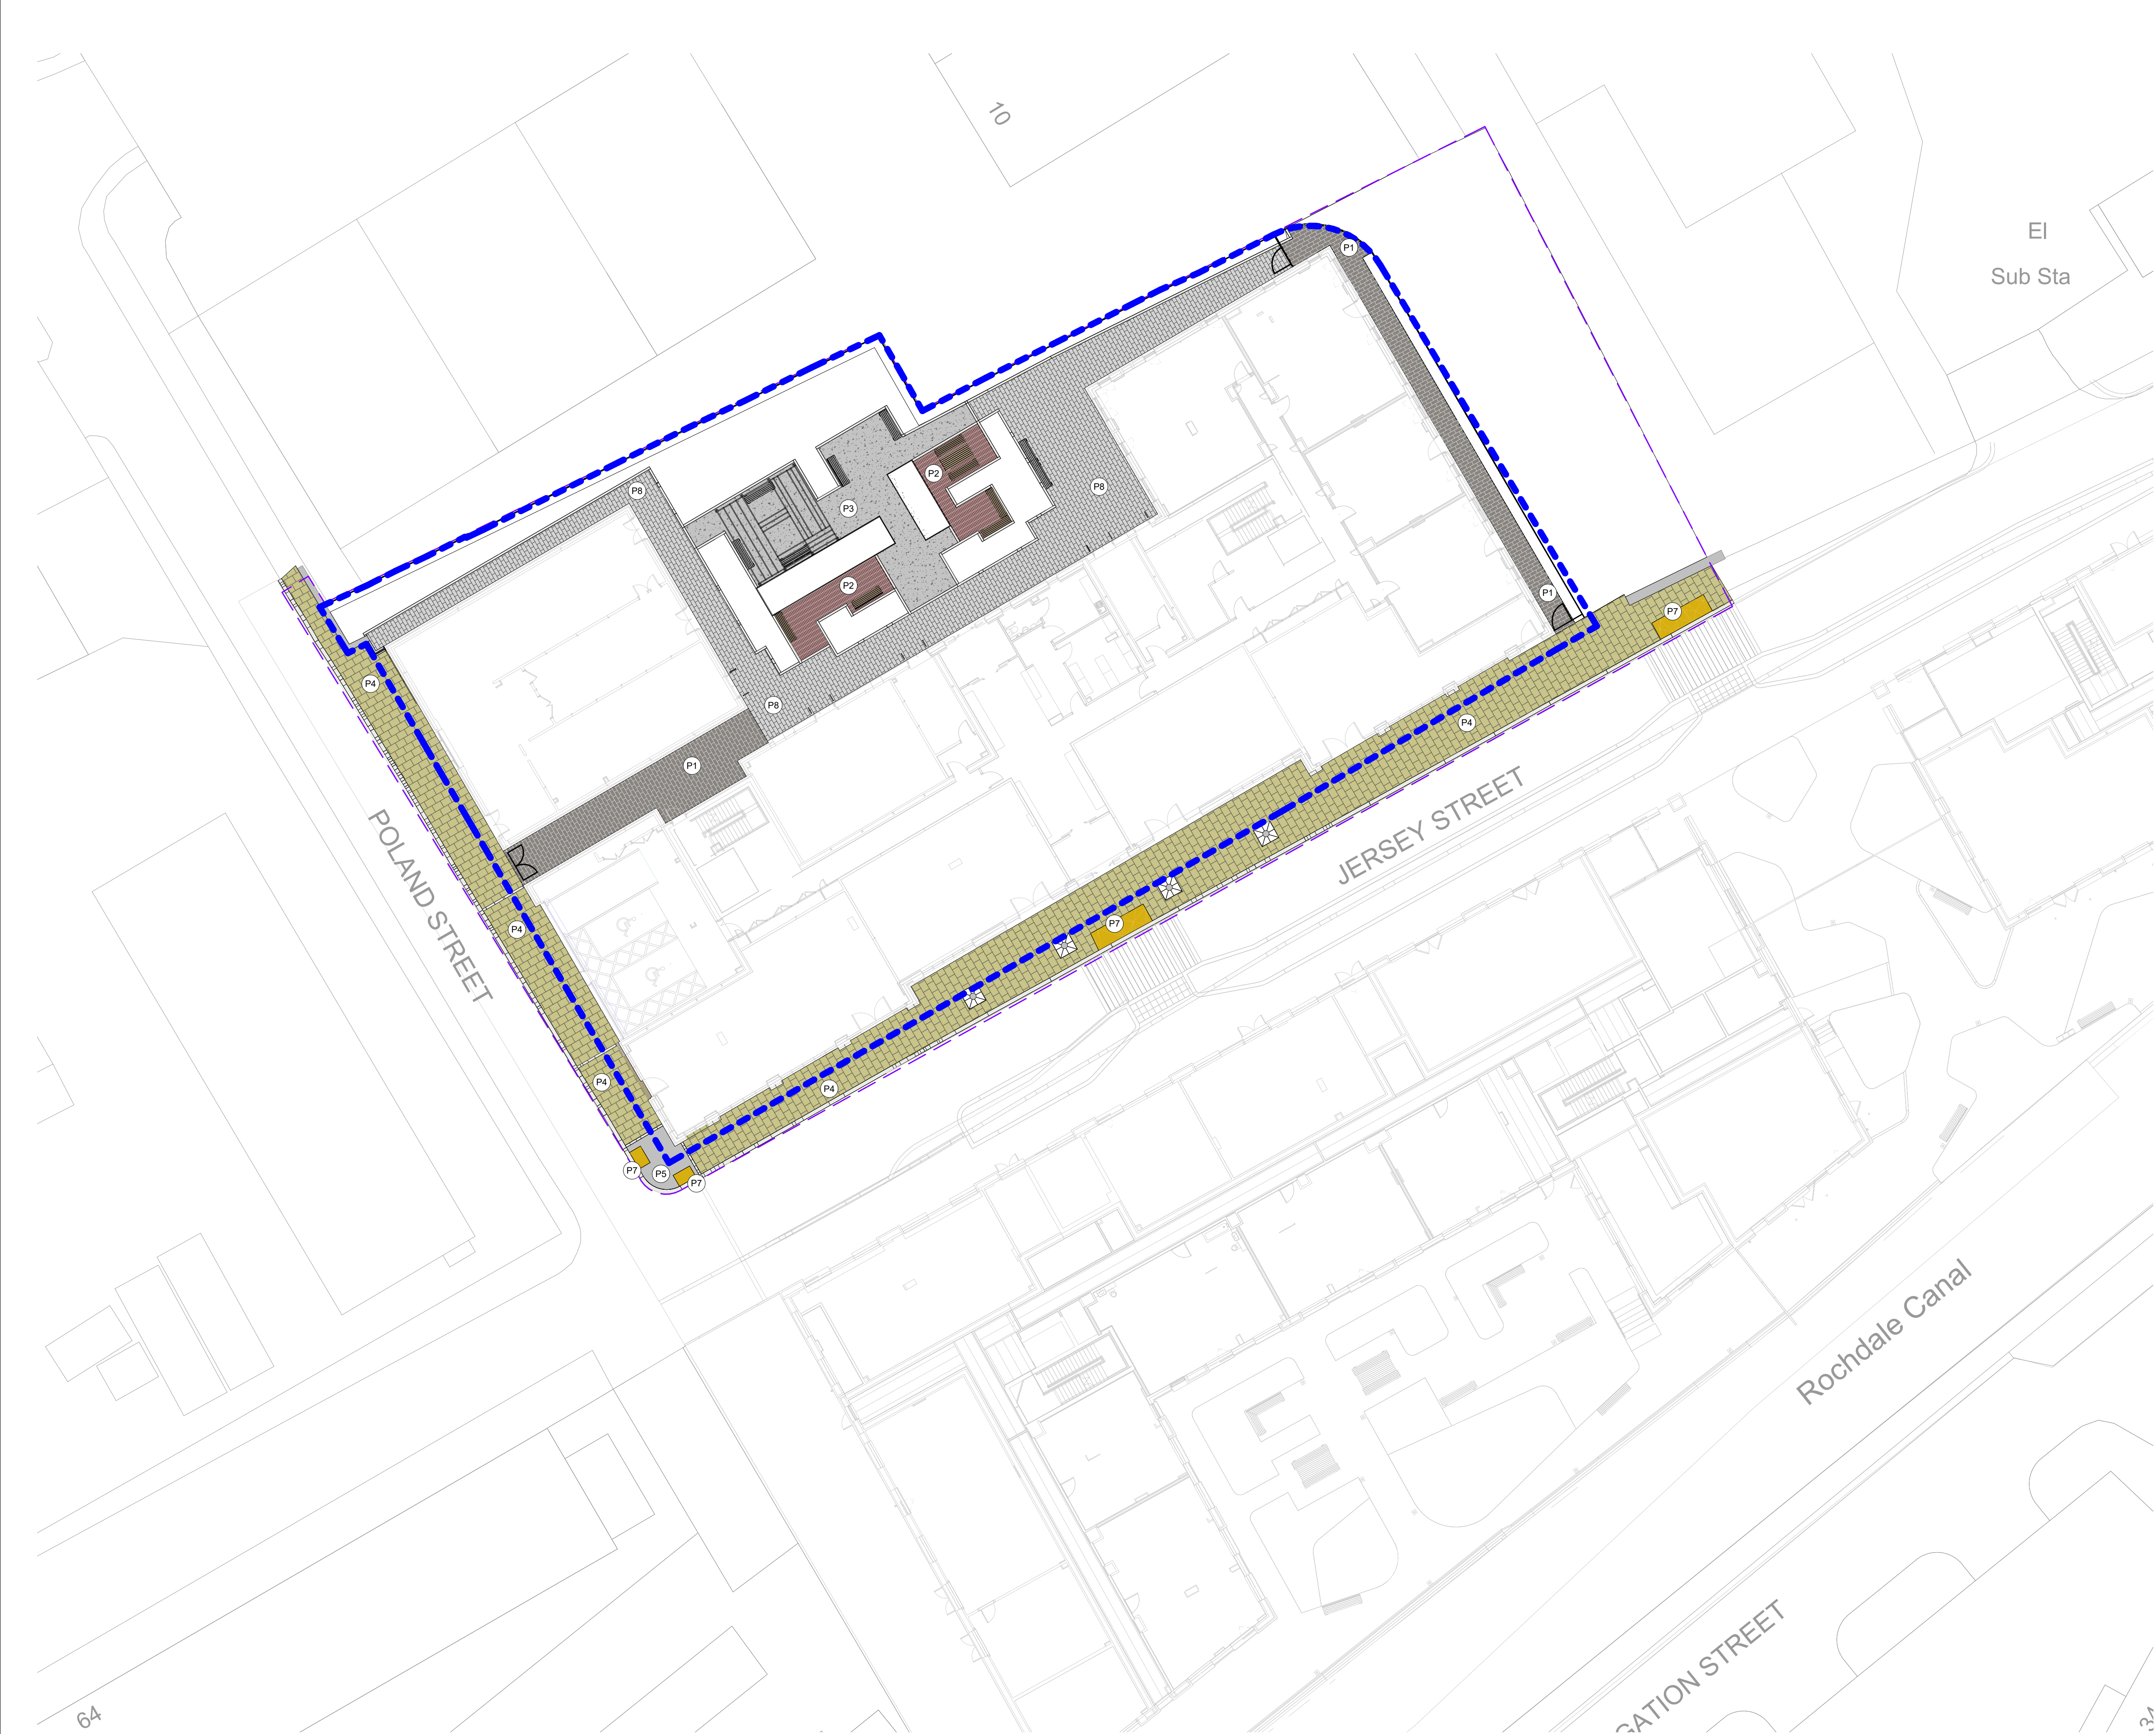

rev	details	by	date
P04	SPECIFICATION CLAUSES ADDED	AG	27.06.2024
P05	TITLEBLOCK UPDATED	SB	01.07.2024
P06	STAGE 5	ER	21.01.2025
P07	STAGE 5	ER	10.03.2025
P08	STAGE 5	ER	20.05.2025
P09	STAGE 5	ER	27.05.2025
P10	PLANNING NMA	ER	28.05.2025
P11	STAGE 5 SITE BOUNDARY ALIGNMENT	ER	28.08.2025
P12	PLANNING NMA	OC	16.09.2025
P13	PLANNING NMA	OC	22.09.2025
P14	PLANNING NMA	OC	24.09.2025

Notes

1. Do not scale from drawings, use figured dimension only.
2. All dimensions to be checked on site
3. This drawings should be read in conjunction with all other Gillespies drawings and specifications
4. For General Arrangements refer to EYJW-GIL-EX-00-DR-L-000100 Series
5. For Detailed Levels Plans refer to EYJW-GIL-EX-00-DR-L-000105
6. For Hardworks Details refer to EYJW-GIL-EX-00-DR-L-000300 Series
7. For Softworks Details refer to EYJW-GIL-EX-00-DR-L-000400 Series
8. For Landscape NBS refer to EYJW-GIL-EX-00-TS-L-000501

- Extent of Works Boundary
- Ownership Boundary

HARDWORKS

- P1

Paving Type 1
Granite Paving Q25/310
- P2

Paving Type 2
Concrete Paving with Granite Aggregate Finish Q24/110A
- P3

Paving Type 3
Self Binding Gravel Q23/130
- P4

Paving Type 4
Yorkstone Paving Q25/310A
- P5

Paving Type 5
Natural Stone Paving Q25/330
- P6


Paving Type 6
In-situ concrete to engineer's specification
- P7

Paving Type 7
Tactile Blister Q25/320
- P8

Paving Type 8
Concrete Paving with Aggregate Finish Q24/110
- P9

Retaining Wall
To Engineer's details

Ordinance Information shown is reproduced from Ordinance Survey material with the permission of
Ordinance Survey on behalf of the Controller of Her Majesty's Stationary Office © Crown Copyright.
Unauthorised reproduction infringes Crown Copyright and may lead to prosecution or civil proceedings.
License No. 1000 17362

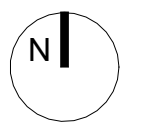

Eliza Yard, Ancoats
P21641-00-001

Eliza Hardworks General Arrangement

Purpose of Issue	Scale 1 : 200 @A1	Drawn CB
	Date 25.01.2024	Checked SB
Drawing Number EYJW-GIL-EX-00-DR-L-000102		Revision P14

S4 - FOR REVIEW & AUTHORISATION

Client

John Sisk and Sons Ltd
John Sisk & Son Ltd
2410 Regents Court
The Crescent
Birmingham Business Park
Birmingham
B37 7YE

Gillespies

5th Floor, Phoenix House, 3 South Parade, Leeds, LS1 5QX.
P. + 44 (0)113 247 0550 E. Rachel.Taylor@gillespies.co.uk