


THIS DRAWING IS COPYRIGHT OF BROOKER FLYNN ARCHITECTS LTD AND MAY NOT BE REPRODUCED IN ANY FORM NOR TRANSFERRED TO OTHER PARTIES BY ELECTRONIC MEANS WITHOUT PRIOR WRITTEN CONSENT. NO DIMENSIONS TO BE SCALED FROM THIS DRAWING.

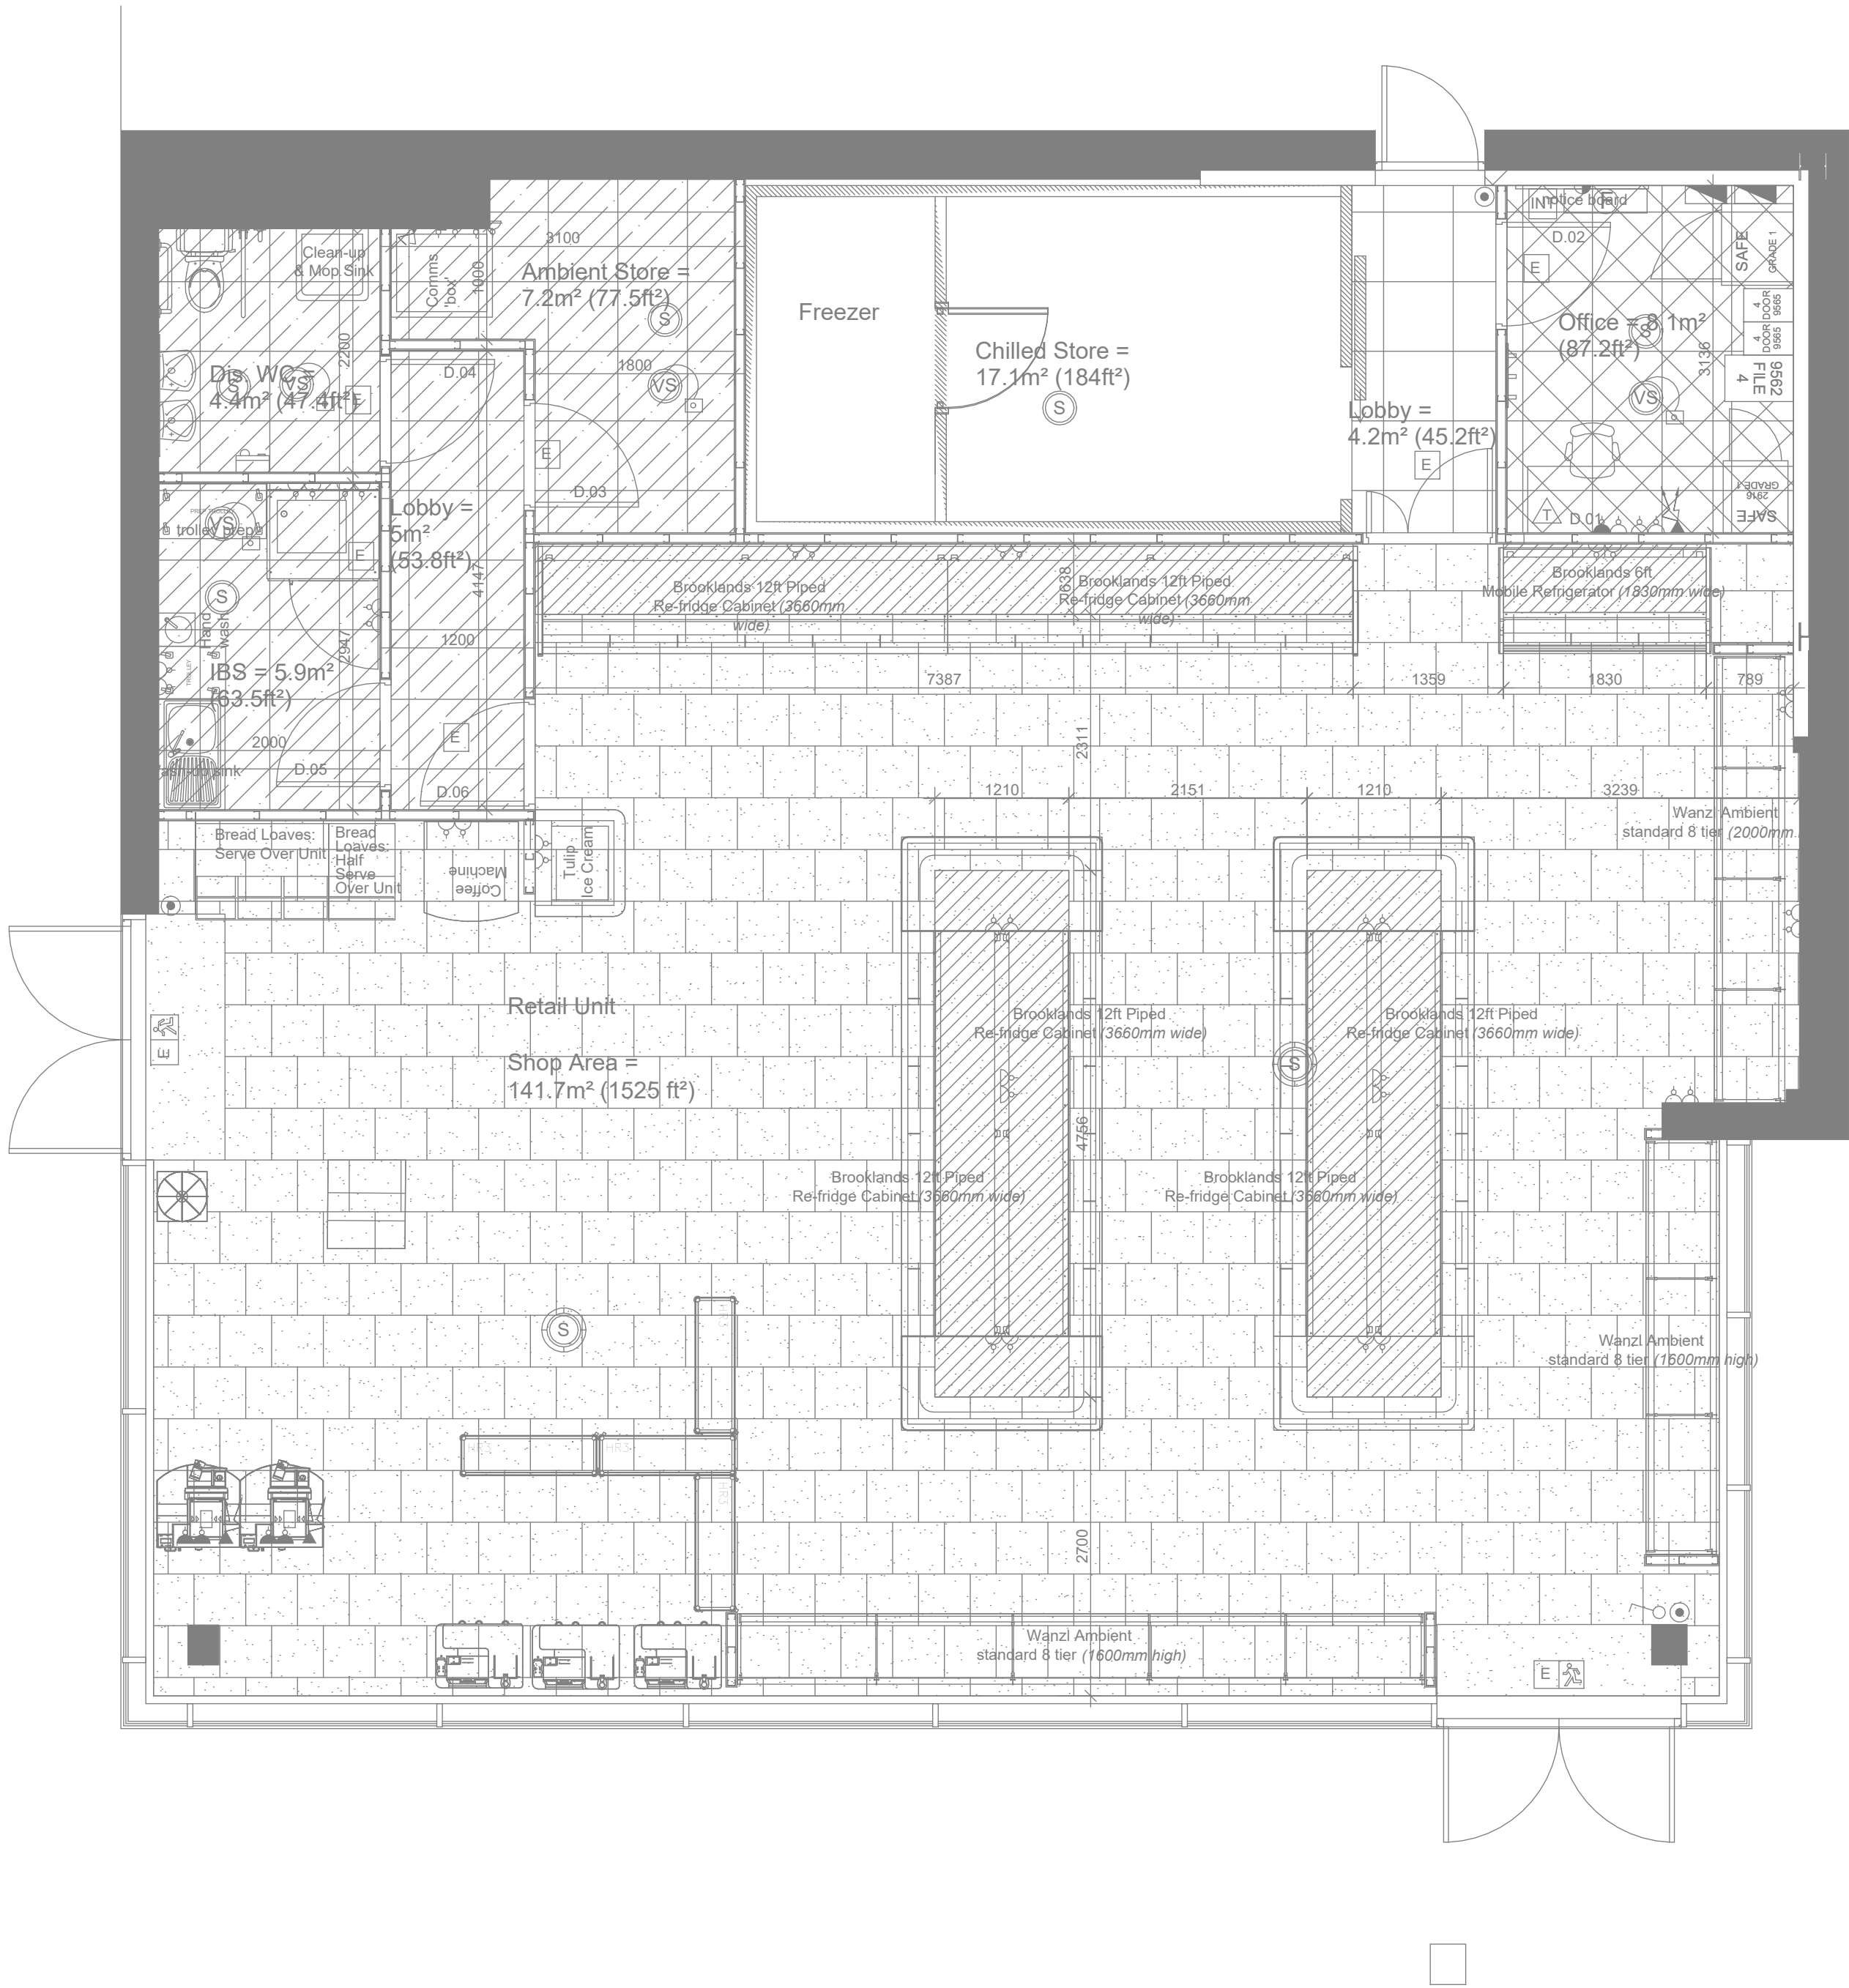

EXISTING GROUND FLOOR

1 : 50

B	21.10.2025	PLANING / ADVERTS SUBMISSION	RT	RT
A	14.10.2025	TENDER ISSUE	AH	RT
REV	DATE	DESCRIPTION	DRAWN	CHECKED



STORE NAME
WHS Manchester Central Hospital

COUNTRY
UK

PROJECT
WHS MANCHESTER
CENTRAL HOSPITAL

DRAWING
EXISTING PLAN

CONSULTANT
BROOKER FLYNN ARCHITECTS

DISCIPLINE DESCRIPTION
ARCHITECTURE

CONSULTANT LOGO



SCALE	PAPER SIZE	DATE	DRAWN	CHECKED
1 : 50	A1	SEPT 25	RT	GB

STORE NUMBER	PROJECT No	DISCIPLINE CODE	DRAWING No
	23.1017	A	20002

CONSULTANT PROJECT No	STATUS	REV
0000	T	B

ADV / PLANNING