


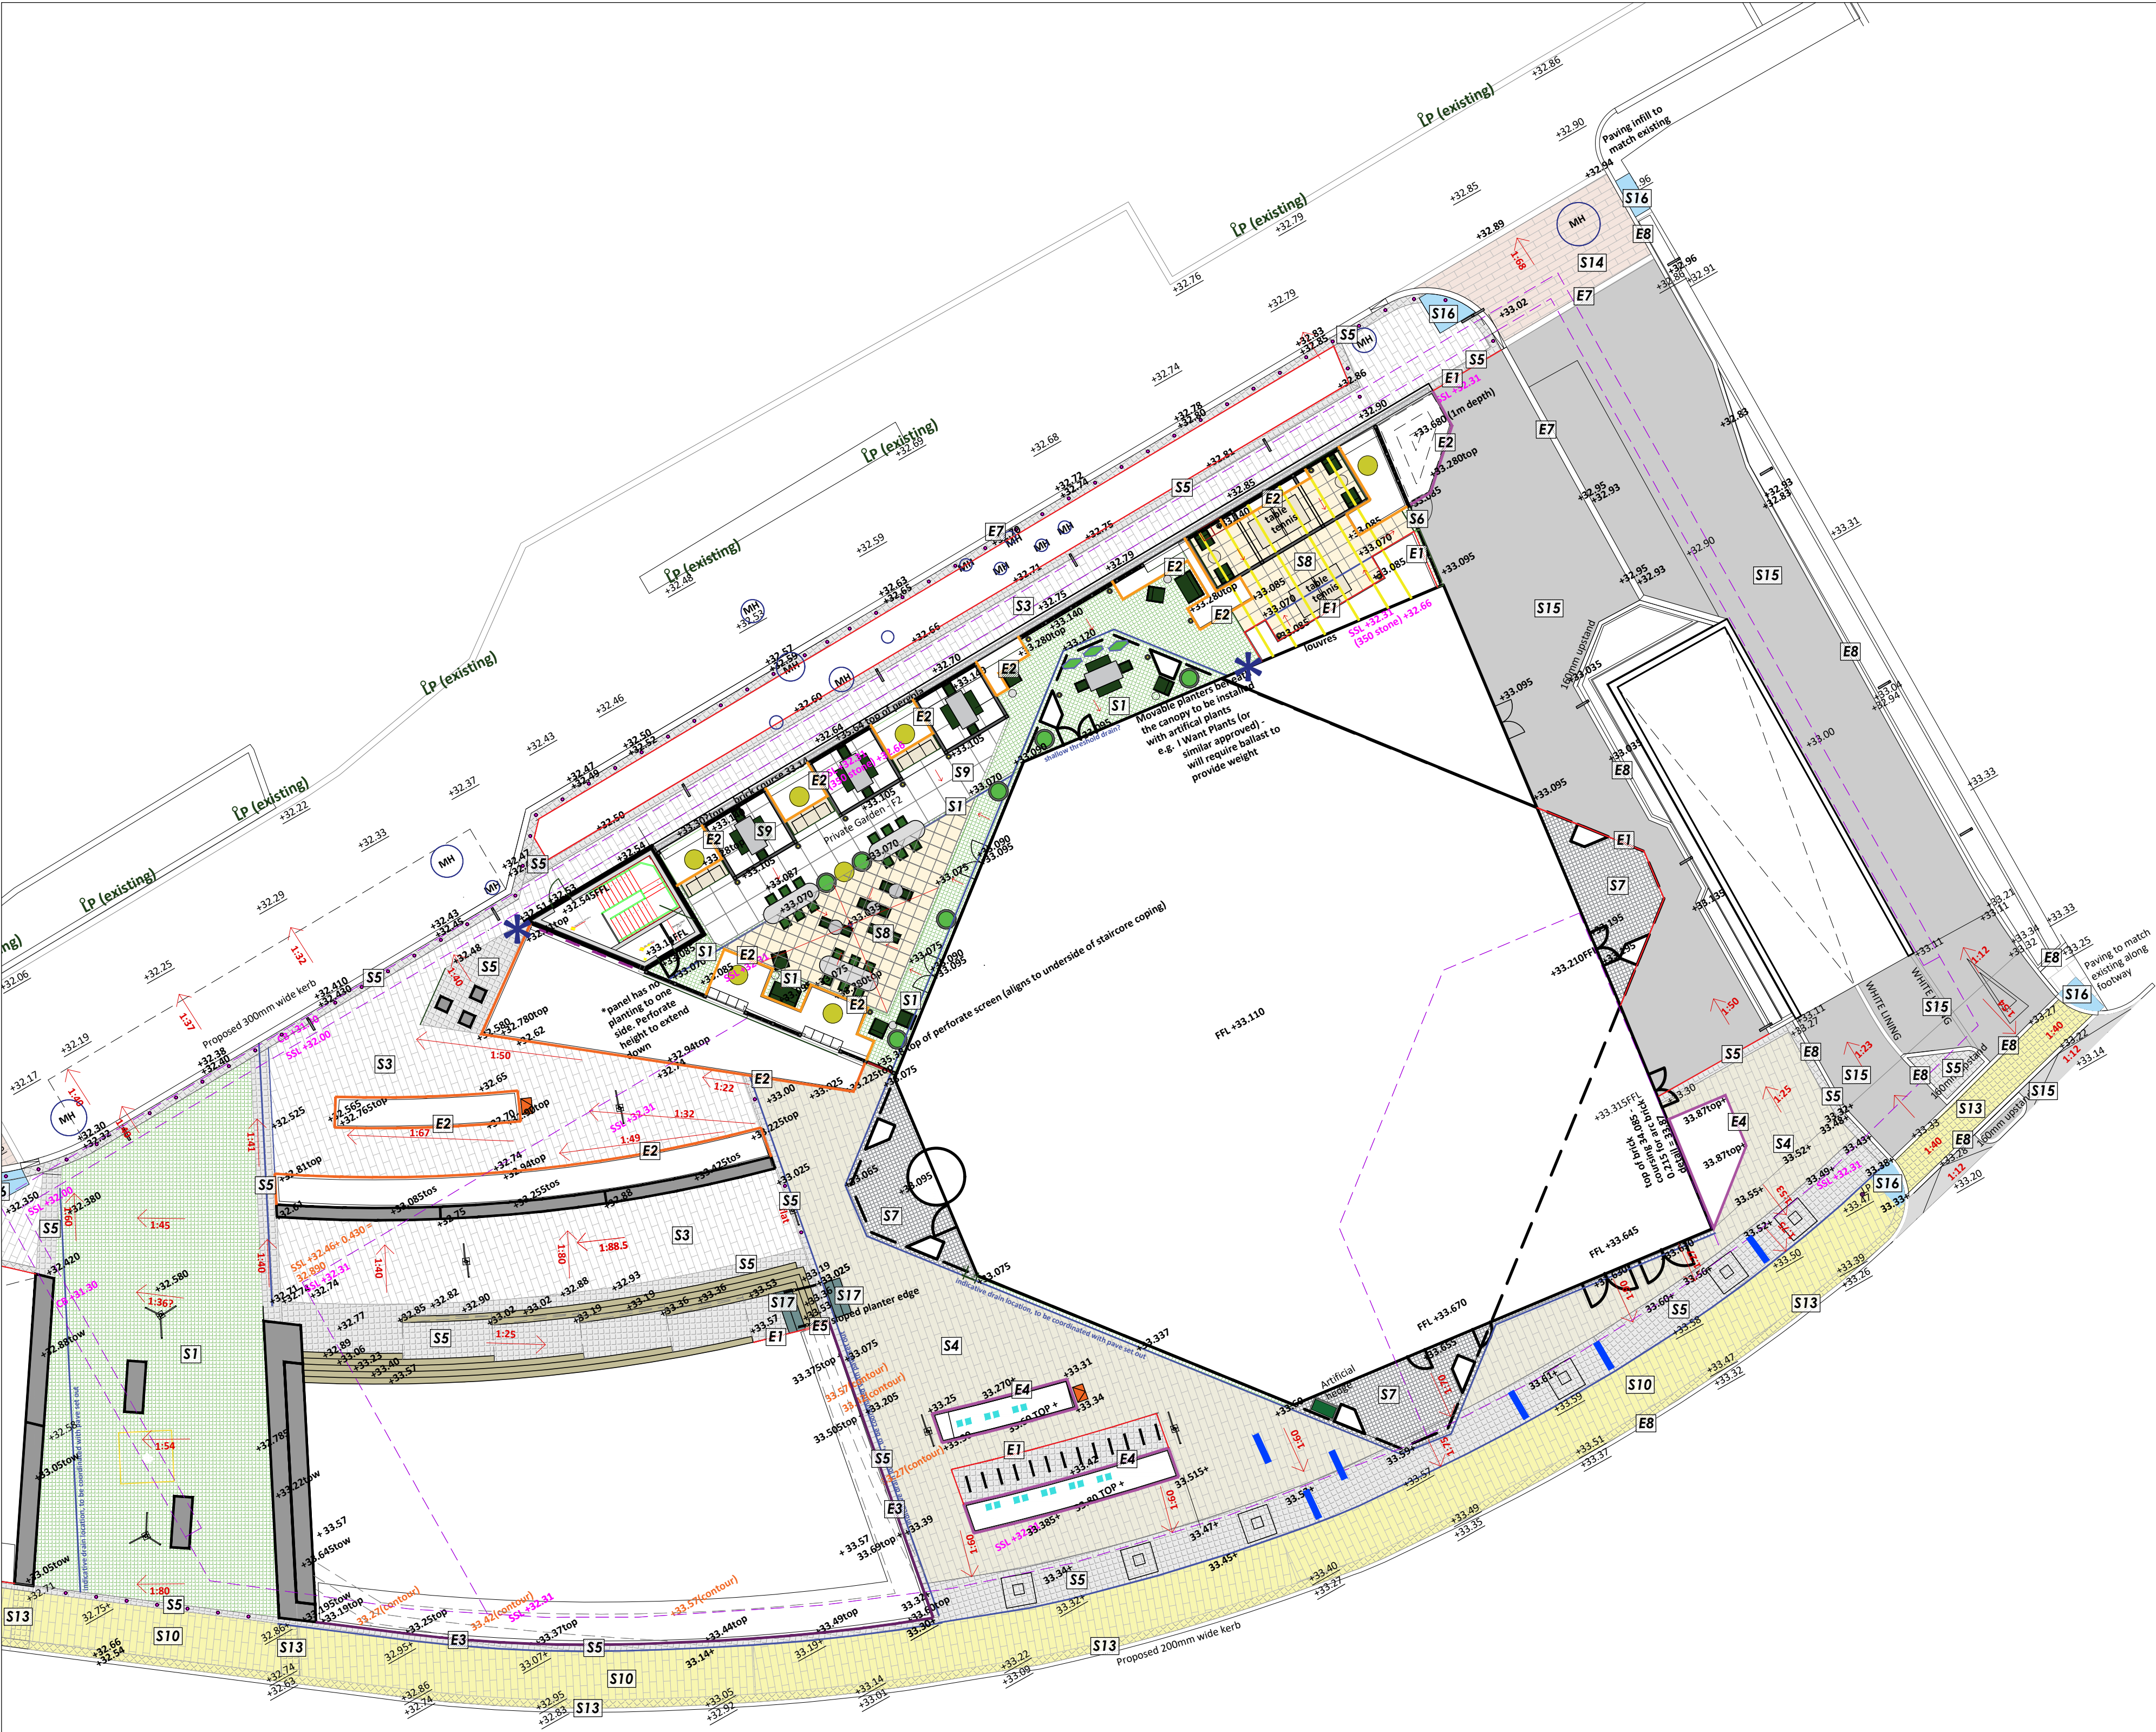

KEY	DESCRIPTION
S1	Proposed High Quality Cube Paving S1 (Central Public Realm / F1 Residents Garden) Product: Green Schist, Sawm 5 sides, top face Flamed Size: 50 x 50 x 60(D) mm Laying bond: Stack bond, with 6mm joint Supplier: Hardscape
S3	Proposed High Quality Flag Paving S3 (Main Public Realm) Product: Bianco Cristal, Sawm 5 sides, top face flamed Size: 150 x Lvaries (150/200/250/300/350/400/450/500) x 50(D) mm Laying bond: random bond, with 6mm joint, Supplier: Hardscape Paving product to be ordered in random size crates. Laid with min 100mm overlap.
S4	Proposed High Quality Flag Paving S4 (Main Public Realm) Product: Bianco Cristal, Sawm 5 sides, top face flamed Size: 150 x Lvaries (150/200/250/300/350/400/450/500) x 65(D) mm Laying bond: random bond, with 6mm joint, Supplier: Hardscape Paving product to be ordered in random size crates. Laid with min 100mm overlap.
S5	Proposed High Quality Cube Paving S5 (Main Public Realm banding and F1 Residents Garden) Product: Bianco Cristal, Sawm 5 sides, top face Flamed Size: 100 x 100 x 60(D) mm Laying bond: Stack bond, with 6mm joint Supplier: Hardscape
S7	Proposed High Quality Cube Paving S7 (Building Overhang Areas) Product: Bianco Cristal, Sawm 5 sides, top face Flamed Size: 50 x 50 x 60(D) mm Laying bond: Stack bond, with 6mm joint Supplier: Hardscape
S8	Proposed High Quality Terrazzo Paving S8 (F2 Residents Garden) Product: Skywhite & Devon pink with glass/white Terrazzo Size: 597 x 597 x 40(D) mm Laying bond: Stack bond, with 6mm joint Supplier: Hardscape
S9	Proposed High Quality Porcelain Tiles S9 (F2 Residents Garden) Product: Pavia Cloud Porcelain Tiles Size: 1194 x 597 x 20(D) mm Laying bond: Stack bond, with 6mm joint Supplier: Raalt
S10	Proposed High Quality Flag Paving S10 (MCC Footways - Subject to agreement) Product: Pennant Mixed Yorkstone Size: 450/600/750 x 450/600/750 x TBC(D) mm Laying bond: Random bond, with 6mm joint Supplier: Hardscape Paving product to be ordered in random size crates. Laid with min 100mm overlap.
S11	Proposed High Quality Flag Paving S11 (F1 Residents Garden) Product: Preta Olivella, Sawm 5 sides, top face Flamed Size: 597 x 597 x 50 mm Laying bond: Stack bond, with 6mm joint Supplier: Hardscape
S12	Proposed High Quality Flag Paving S12 (F1 Residents Garden) Product: Preta Olivella, Sawm 5 sides, top face Flamed Size: 1194 x 1194 x 50mm Laying bond: Stack bond, with 6mm joint Supplier: Hardscape
S13	Proposed High Quality Cube Paving S13 (MCC Footways - Subject to agreement) Product: Pennant Mixed Yorkstone Size: 100 x 100mm TBC(D) mm Laying bond: Stack bond, with 6mm joint Supplier: Hardscape
S14	Proposed High Quality Flag Paving S14 (Shared Surface) Product: Granite colour match Owen Street - 50% Bianco Cristal (F), 25% Green Schist (F), 25% Silva Preta Favaco (F) Size: W100xL300xH85 mm Laying bond: Staggered bond, with 6mm joint Supplier: Hardscape
S15	Proposed Asphalt Surface S15 To engineers spec
S16	Proposed Tactile Studs S16 Product: SS(S16L) Cross Hatch Tactile Stud 25mm Material: S/S Studs / cross hatch antislip Supplier: Studmarc or similar approved
S17	Proposed Tactile Strips S17 Product: SS(S16L) Diamond Corduroy Warning Strip SH2 400mm Material: S/S Corduroy /cross hatch antislip Supplier: Studmarc or similar approved

KEY	DESCRIPTION
E1	Metal Edging E1 (0mm above ground) Product: Bison Steel Edging Upstand: Flush Edging (100mm depth below ground) Finish: Galvanised Supplier: Kinley or similar approved
E2	Metal Edging E2 (150-200mm above ground) Product: Stapel Raised Planter Edging Upstand: Total planter depth 300mm (F2), 325mm (F1) - HORIZONTAL Finish: S/S Grade 1.4003 Supplier: Logic or similar approved
E2	Metal Edging E2 (200 above ground) Product: Stapel Raised Planter Edging Upstand: Total planter depth 300mm - SLOPES Finish: S/S Grade 1.4003 Supplier: Logic or similar approved
E3	Metal Edging E3 (300mm above ground) Product: Stapel Raised Planter Edging Upstand: Total planter depth 450mm - SLOPES Finish: Linier* Smooth Supplier: Logic or similar approved
E4	Metal Edging E4 (Height above ground varies) Product: Stapel Raised Planter Edging Upstand: Top of planter constant level 450/700 - HORIZONTAL Finish: S/S Grade 1.4003 Supplier: Logic or similar approved
E5	Metal Edging E5 (Height above ground varies) Product: Stapel Raised Planter Edging Upstand: Top of planter constant level 450/700 - SPECIALS Finish: S/S Grade 1.4003 Supplier: Logic or similar approved
E6	Stone Steps E6 Material: Bianco Cristal (Flamed) Other: contrast nosing details in contrast dark granite Refer to step detail drawings
E7	Solid Granite Kerbs E7 Material: Bianco Cristal Plan Size: 300 wide (depth tbc by engineer) Finish: Sawm 6 sides, Flamed exposed faces
E8	Solid Granite Kerbs E8 Material: Bianco Cristal Plan Size: 200 wide (depth tbc by engineer) Finish: Sawm 6 sides, Flamed exposed faces
KEY	DESCRIPTION
	Proposed Lawn
	Proposed Planting

NB:
1. Paving build-up sections refer to engineers details.
2. Paving sample required to determine mortar color.
3. Landscape supplier to supply all material data to the engineer. e.g. slip resistance, flexural strength to ensure suitability for application.

- GENERAL NOTES:
- DIMENSIONS GOVERN
 - ALL DIMENSIONS ARE IN MILLIMETERS UNLESS NOTED OTHERWISE ON THE DRAWINGS
 - ALL DIMENSIONS SHALL BE VERIFIED ON SITE PRIOR TO ANY CONSTRUCTION
 - SQUAREYARD SHALL BE NOTIFIED OF ANY DISCREPANCIES

DRAWING NOTES:					
P1	FIRST ISSUE	KH	KH	18/07/25	
C1	FIRST CONSTRUCTION ISSUE	KH	KH	08/08/25	
C2	2nd CONSTRUCTION ISSUE -PLANTER SPEC UPDATED	KH	KH	05/09/25	
REV	DESCRIPTION	DRAWN	CHECKED	DATE	

PROJECT TITLE
PLOT F F2

DRAWING TITLE
PUBLIC REALM HARDWORKS F2

PROJECT NUMBER
SY_25_014

DRAWING No.
Z1-SQY-G710-PL-XX-103

SCALE
**@ A1
1:200**

DATE
JULY 25

REVISION
C2

S Q U A R E Y A R D

Landscape Architecture - Urban Design - Masterplanning

Email - studio@yd2.co.uk
Web - www.squareyard.info
Tel - 0161 943 6053

Address:
SQR YRD LTD.
Hardman Business Centre,
New Hall Hey Road, Rossendale