



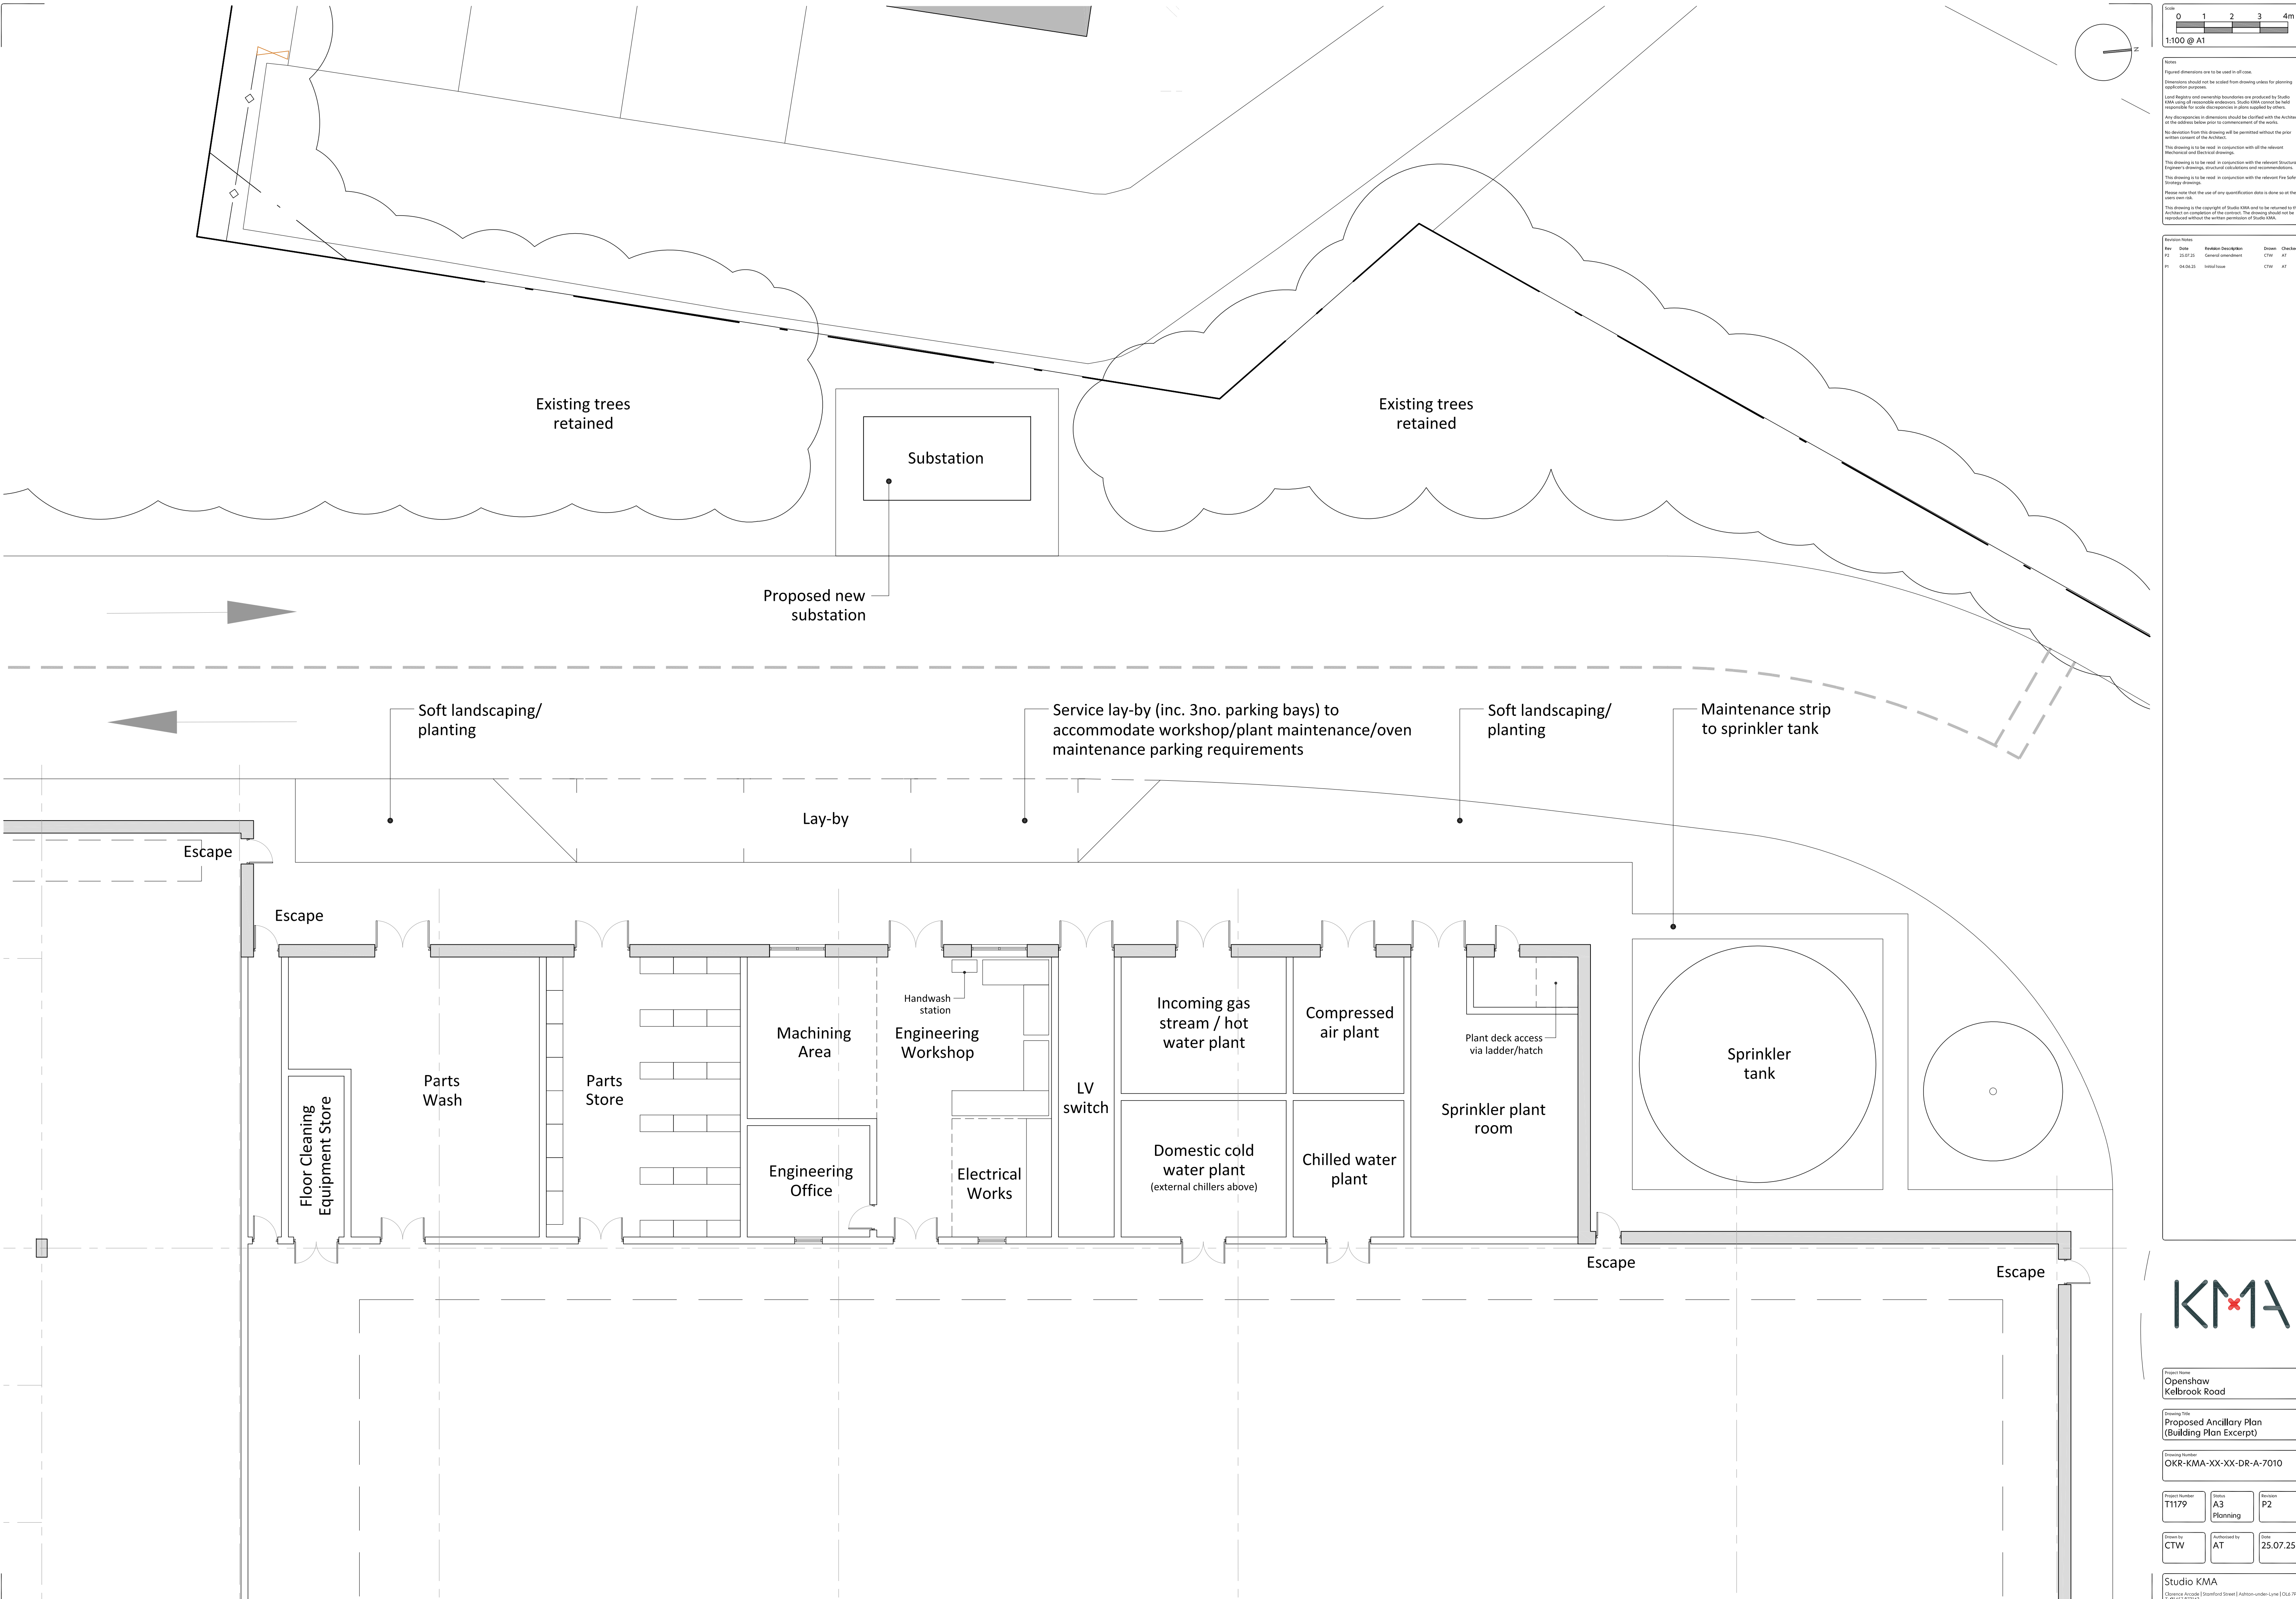

Scale
0 1 2 3 4m
1:100 @ A1

Notes
Figured dimensions are to be used in all cases.
Dimensions should not be scaled from drawing unless for planning and/or other purposes.
Land Registry and copyright boundaries are produced by Studio KMA using all reasonable evidence. Studio KMA cannot be held responsible for scale discrepancies in plans supplied by others.
Any discrepancy in dimensions should be clarified with the Architect at the address below prior to commencement of the works.
No deviation from this drawing will be permitted without the prior written consent of the Architect.
This drawing is to be read in conjunction with all the relevant Structural Engineering drawings, structural calculations and recommendations.
This drawing is to be read in conjunction with the relevant Fire Safety Strategy drawings.
Please note that the use of any quantitative data is done so on the basis of our risk.
This drawing is the copyright of Studio KMA and is to be returned to the Architect on completion of the project. The drawing should not be reproduced without the written permission of Studio KMA.

Revision	Date	Revision Description	Drawn	Checked
P1	25.07.25	General amendments	CTW	AT
P2	04.08.25	Initial issue	CTW	AT

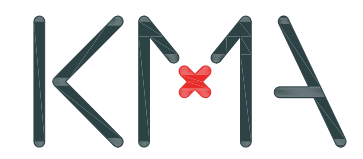

Project Name
Openshaw
Kelbrook Road

Drawing Title
Proposed Ancillary Plan
(Building Plan Excerpt)

Drawing Number
OKR-KMA-XX-XX-DR-A-7010

Project Number	Discipline	Revision
T1179	A3 Planning	P2

Drawn by	Authorised by	Date
CTW	AT	25.07.25

Studio KMA
Clarence Arcade | Safford Street | Ashton-under-Lyne | OL6 9PT
T: 0161 871 8711