


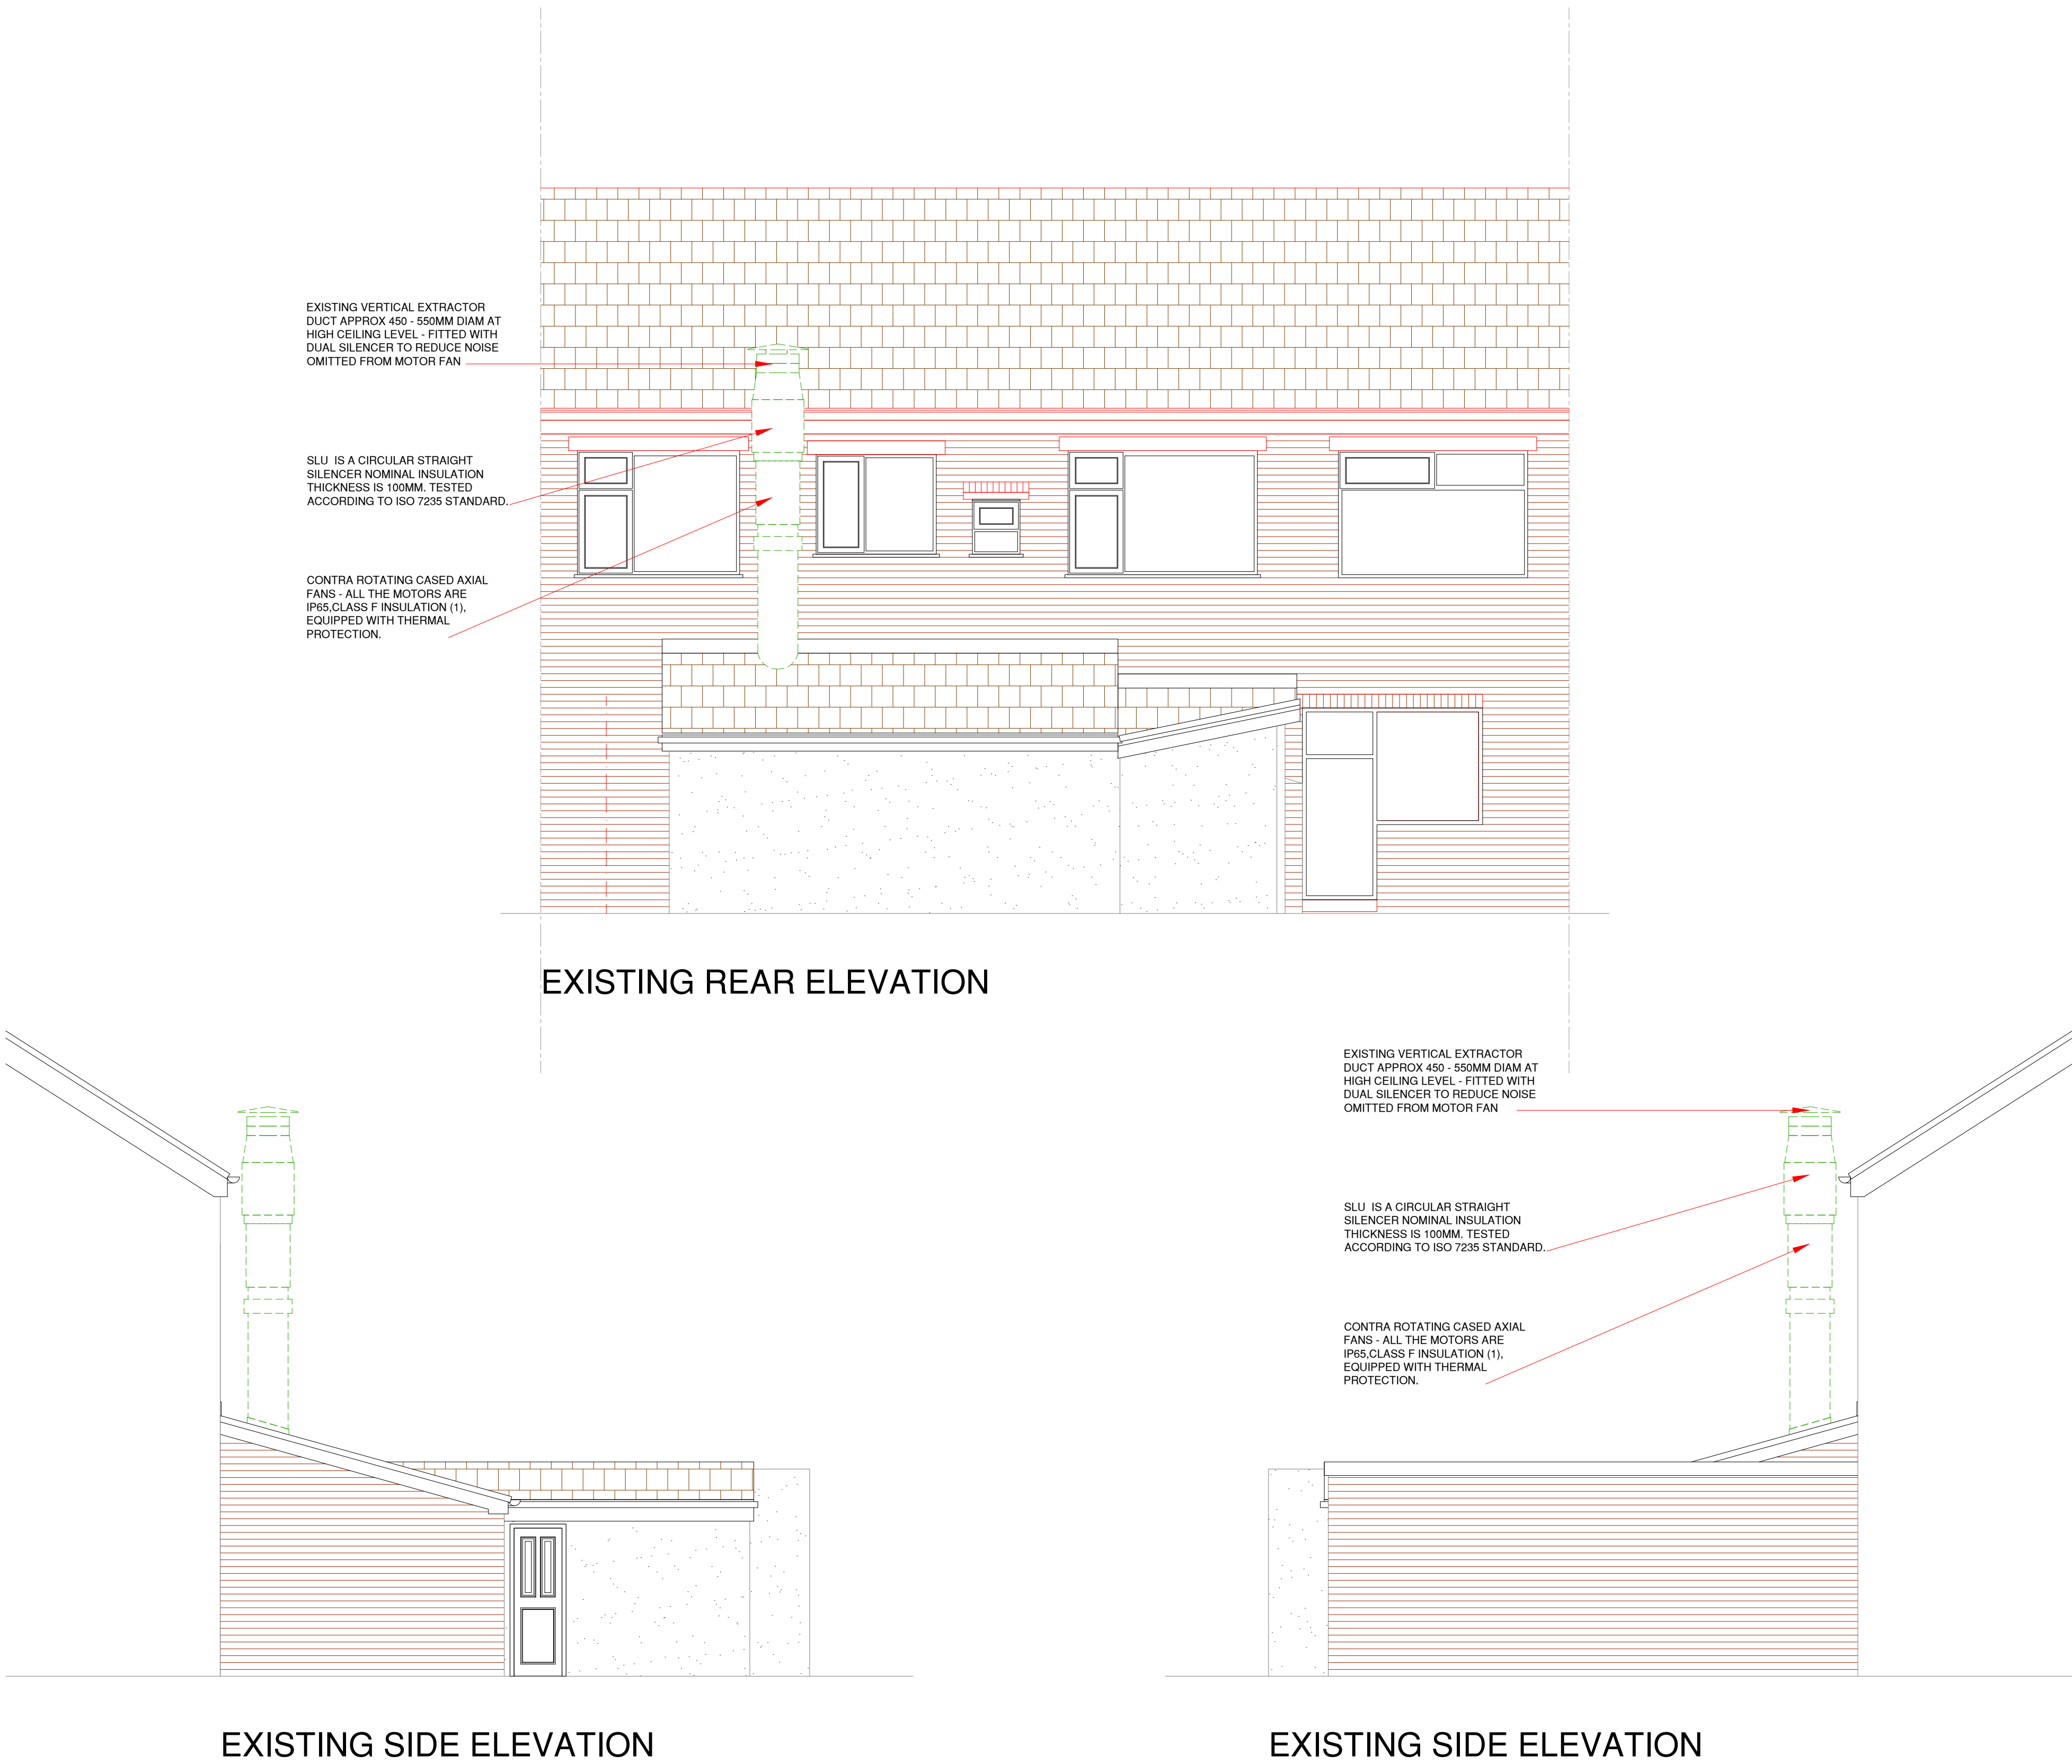

----		----	----
----	-----	----	----
REV:	DESCRIPTION:	BY:	DATE:



ARCH DESIGNS

Arch Designs

Don't just dream it,
let us design it!

www.archdesigns.co.uk

CLIENT:

Mr H SHAUKAT
4 KINGSWAY BUILDINGS
KINGSWAY, MANCHESTER
M19 1PH

ARCHITECT:

MR REUBEN RAMELIZE
ARCH DESIGNS, WILSONS PARK C/O MAS
MONSALL ROAD
MANCHESTER M40 8WN

DRAWN:

REUBEN

CHECKED:

checked

DATE:

DEC 2024

REVISION:

--

PROJECT NAME:

PROPOSED ONE STORY REAR
EXTENSION

DRAWING TITLE:

EXISTING ELEVATIONS

SCALE:

1:50

SHEET SIZE:

A1

SHEET NO.:

02

PROJECT NO:

2024/011

STATUS:

PLANNING ONLY

DRAWING NO:

A1/02