


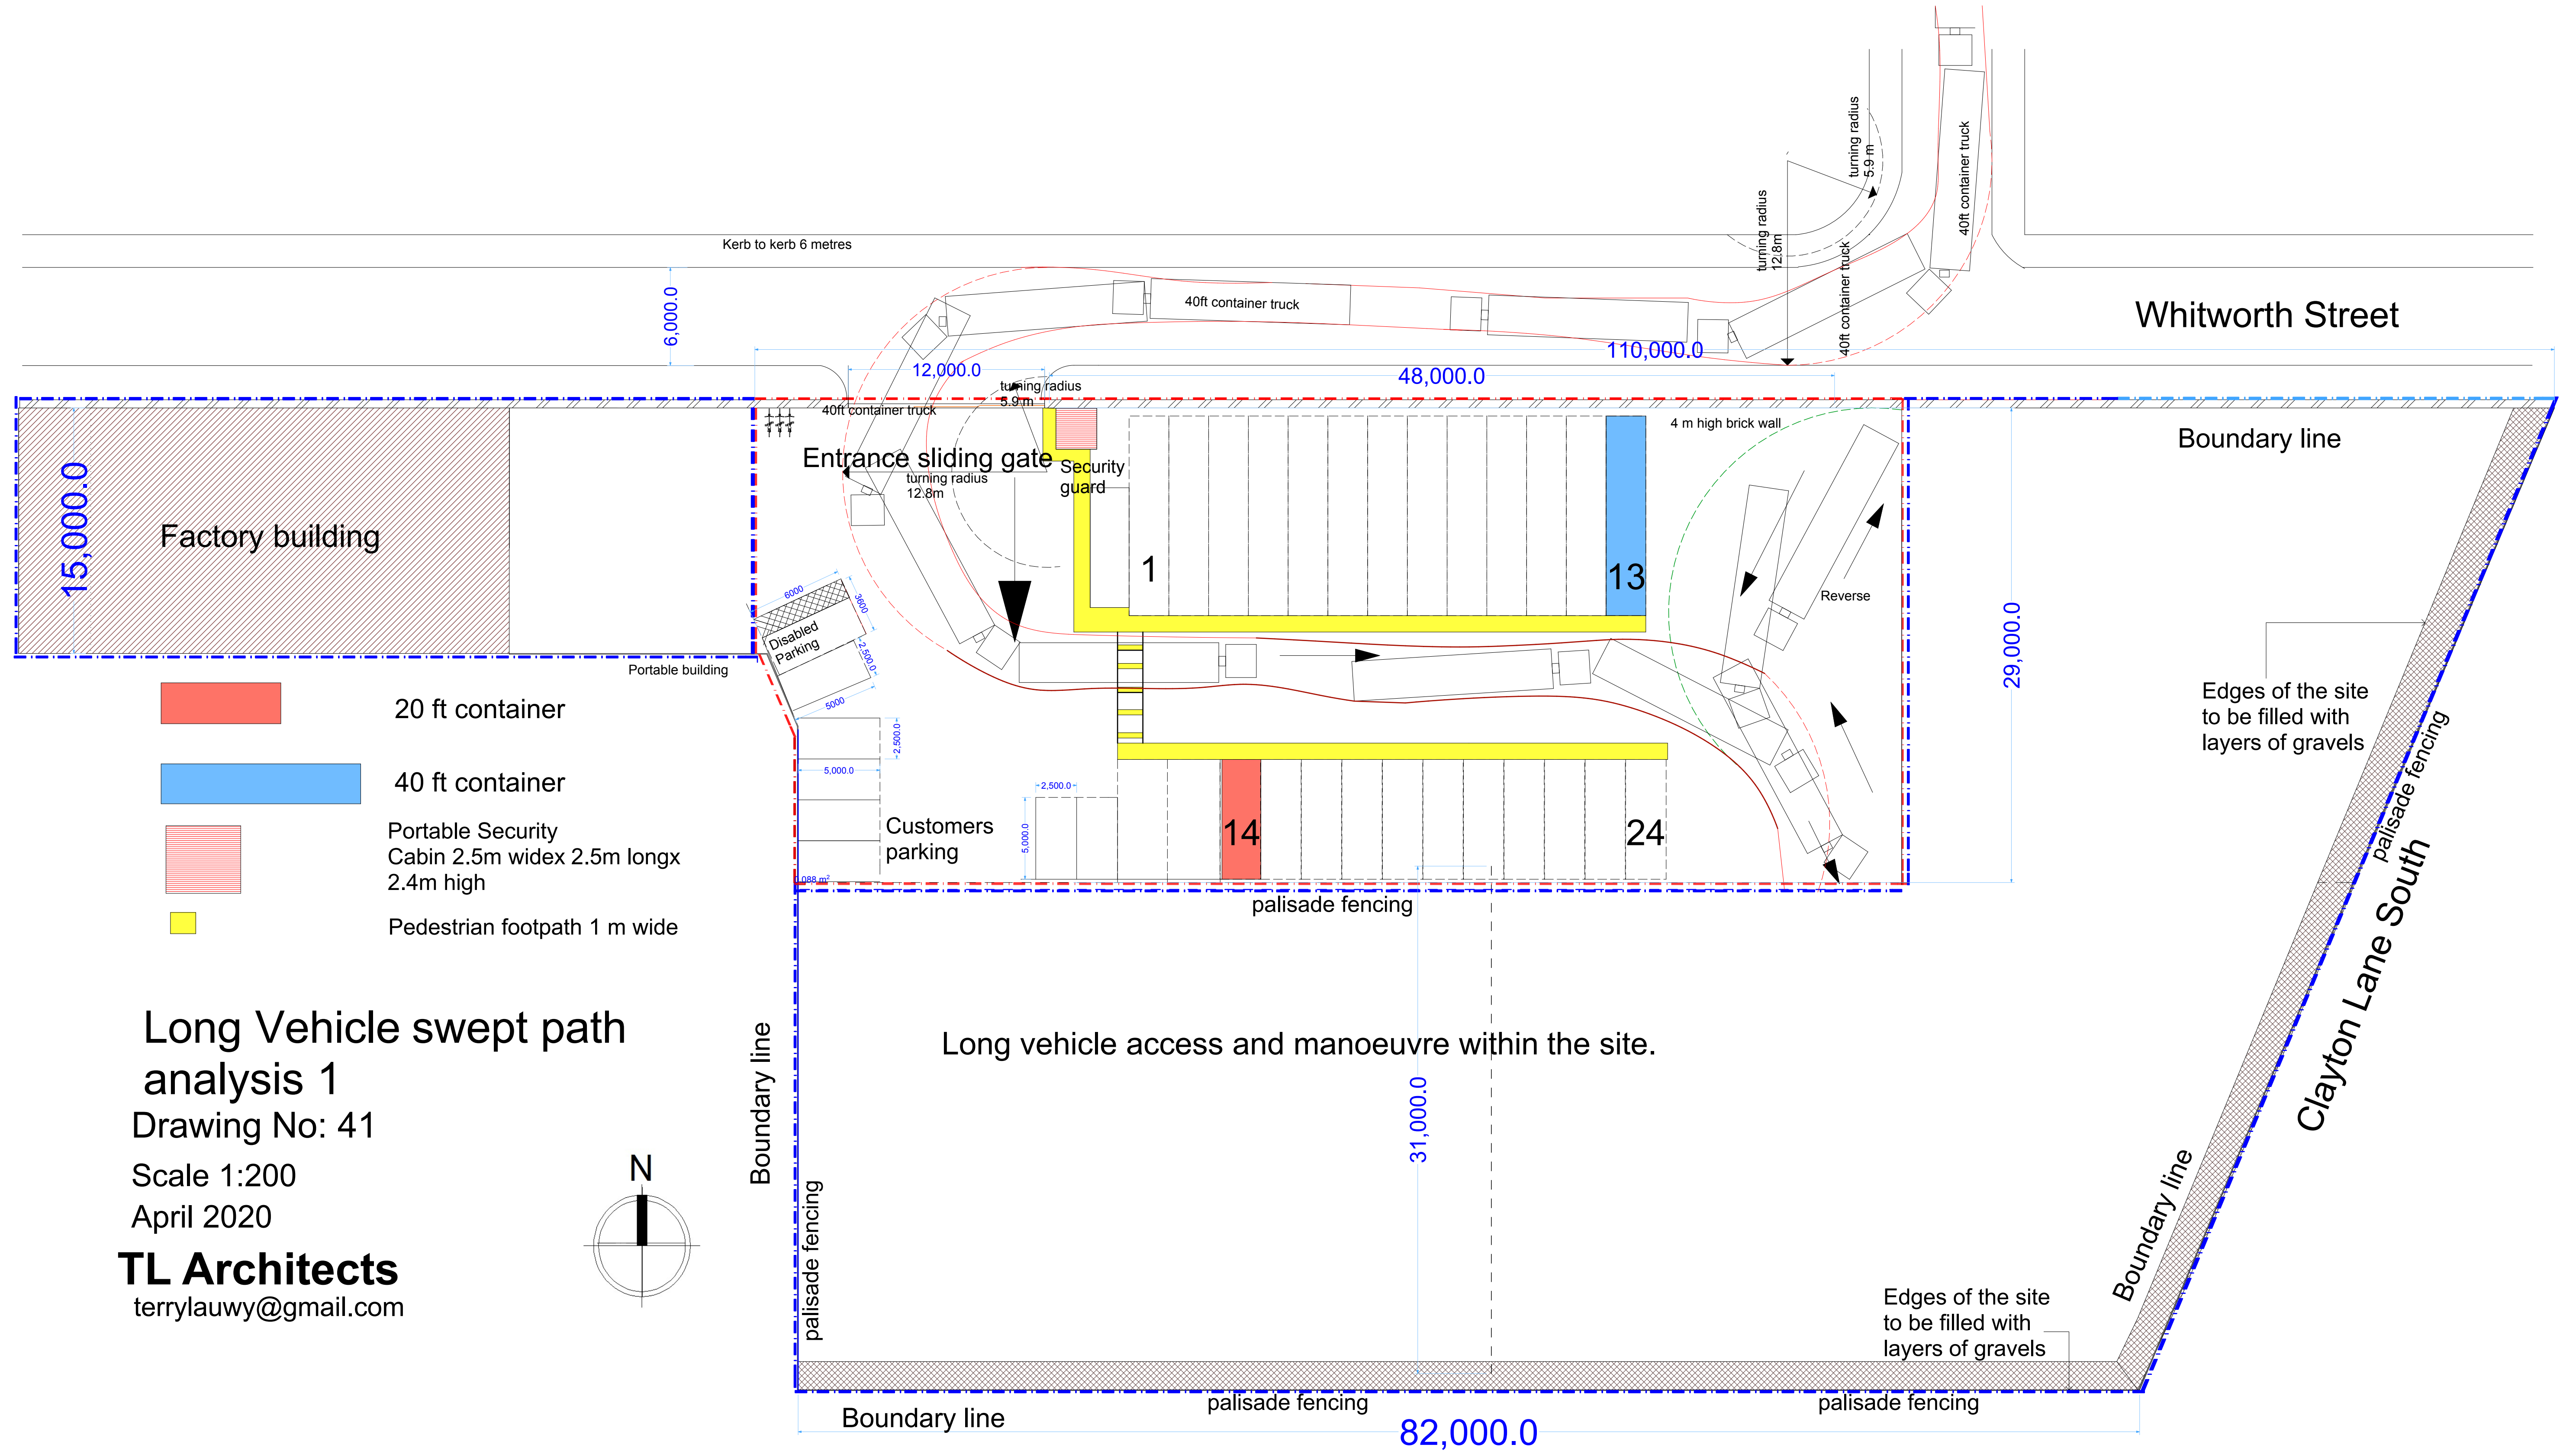

Long Vehicle swept path analysis 1

Drawing No: 41

Scale 1:200

April 2020

TL Architects
terrylauwy@gmail.com

