


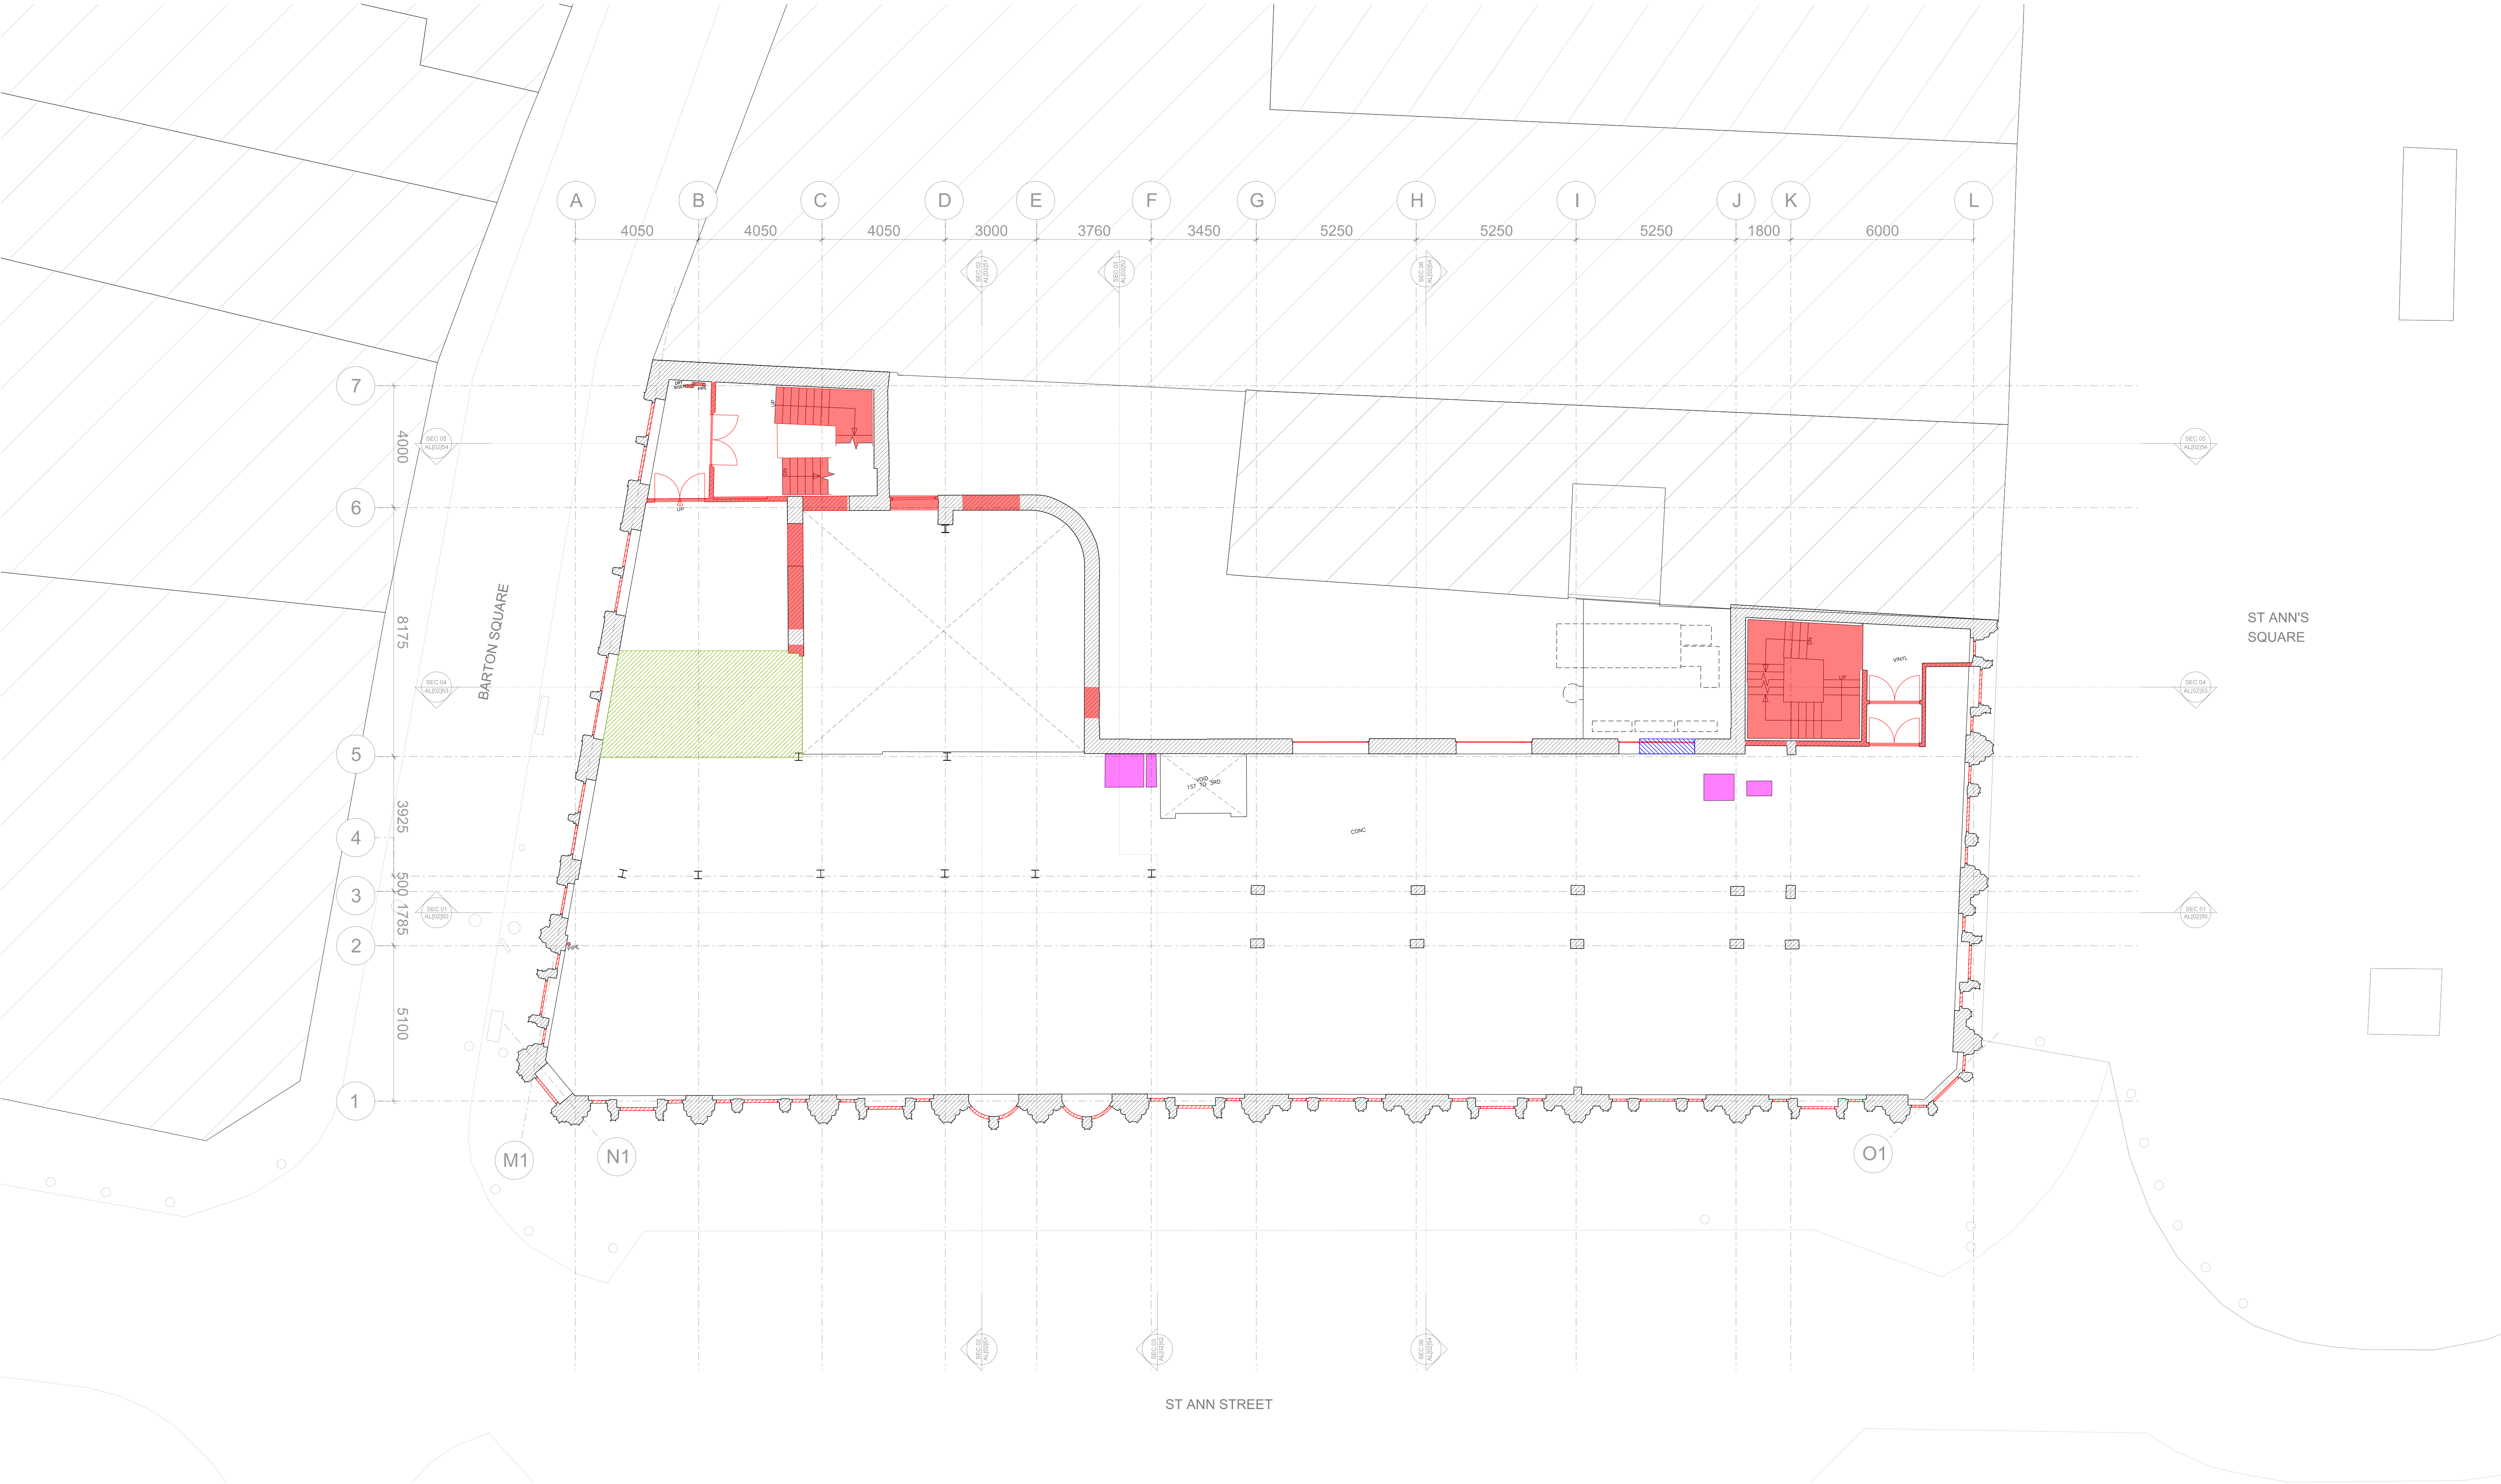

DEMOLITION KEY				NOTES / REVISION -REV A - 16/12/2024 CORE LAYOUT, CIRCULATION, APARTMENT QUANTITIES AND TYPES UPDATED -REV B - 22/10/2025 COURTYARD LAYOUT REVISED		012345		10		15				Jeffrey Bell Architects 3 Cobourg Street Manchester M1 3GY t +44 [0]161 228 0651 e studio@jeffreymbellarchitects.co.uk	
■ DEMOLISH ■ FLOOR FINISH REMOVED ■ NEW HOLES IN EXISTING FLOOR ■ MASONRY INFILL ■ EXISTING WINDOW TO BE REPLACED ■ EXISTING DOOR TO BE REPLACED						PROJECT EQUITABLE BUILDINGS, MANCHESTER		SCALE 1:100@A1 1:200@A3		DATE NOV 2024					
						CLIENT PH PROPERTY HOLDINGS		JOB No 1572		DWG No AL[05]114		REV B			
						TITLE DEMOLITION PLAN SECOND FLOOR		ISSUE FOR PLANNING DOCUMENT							