



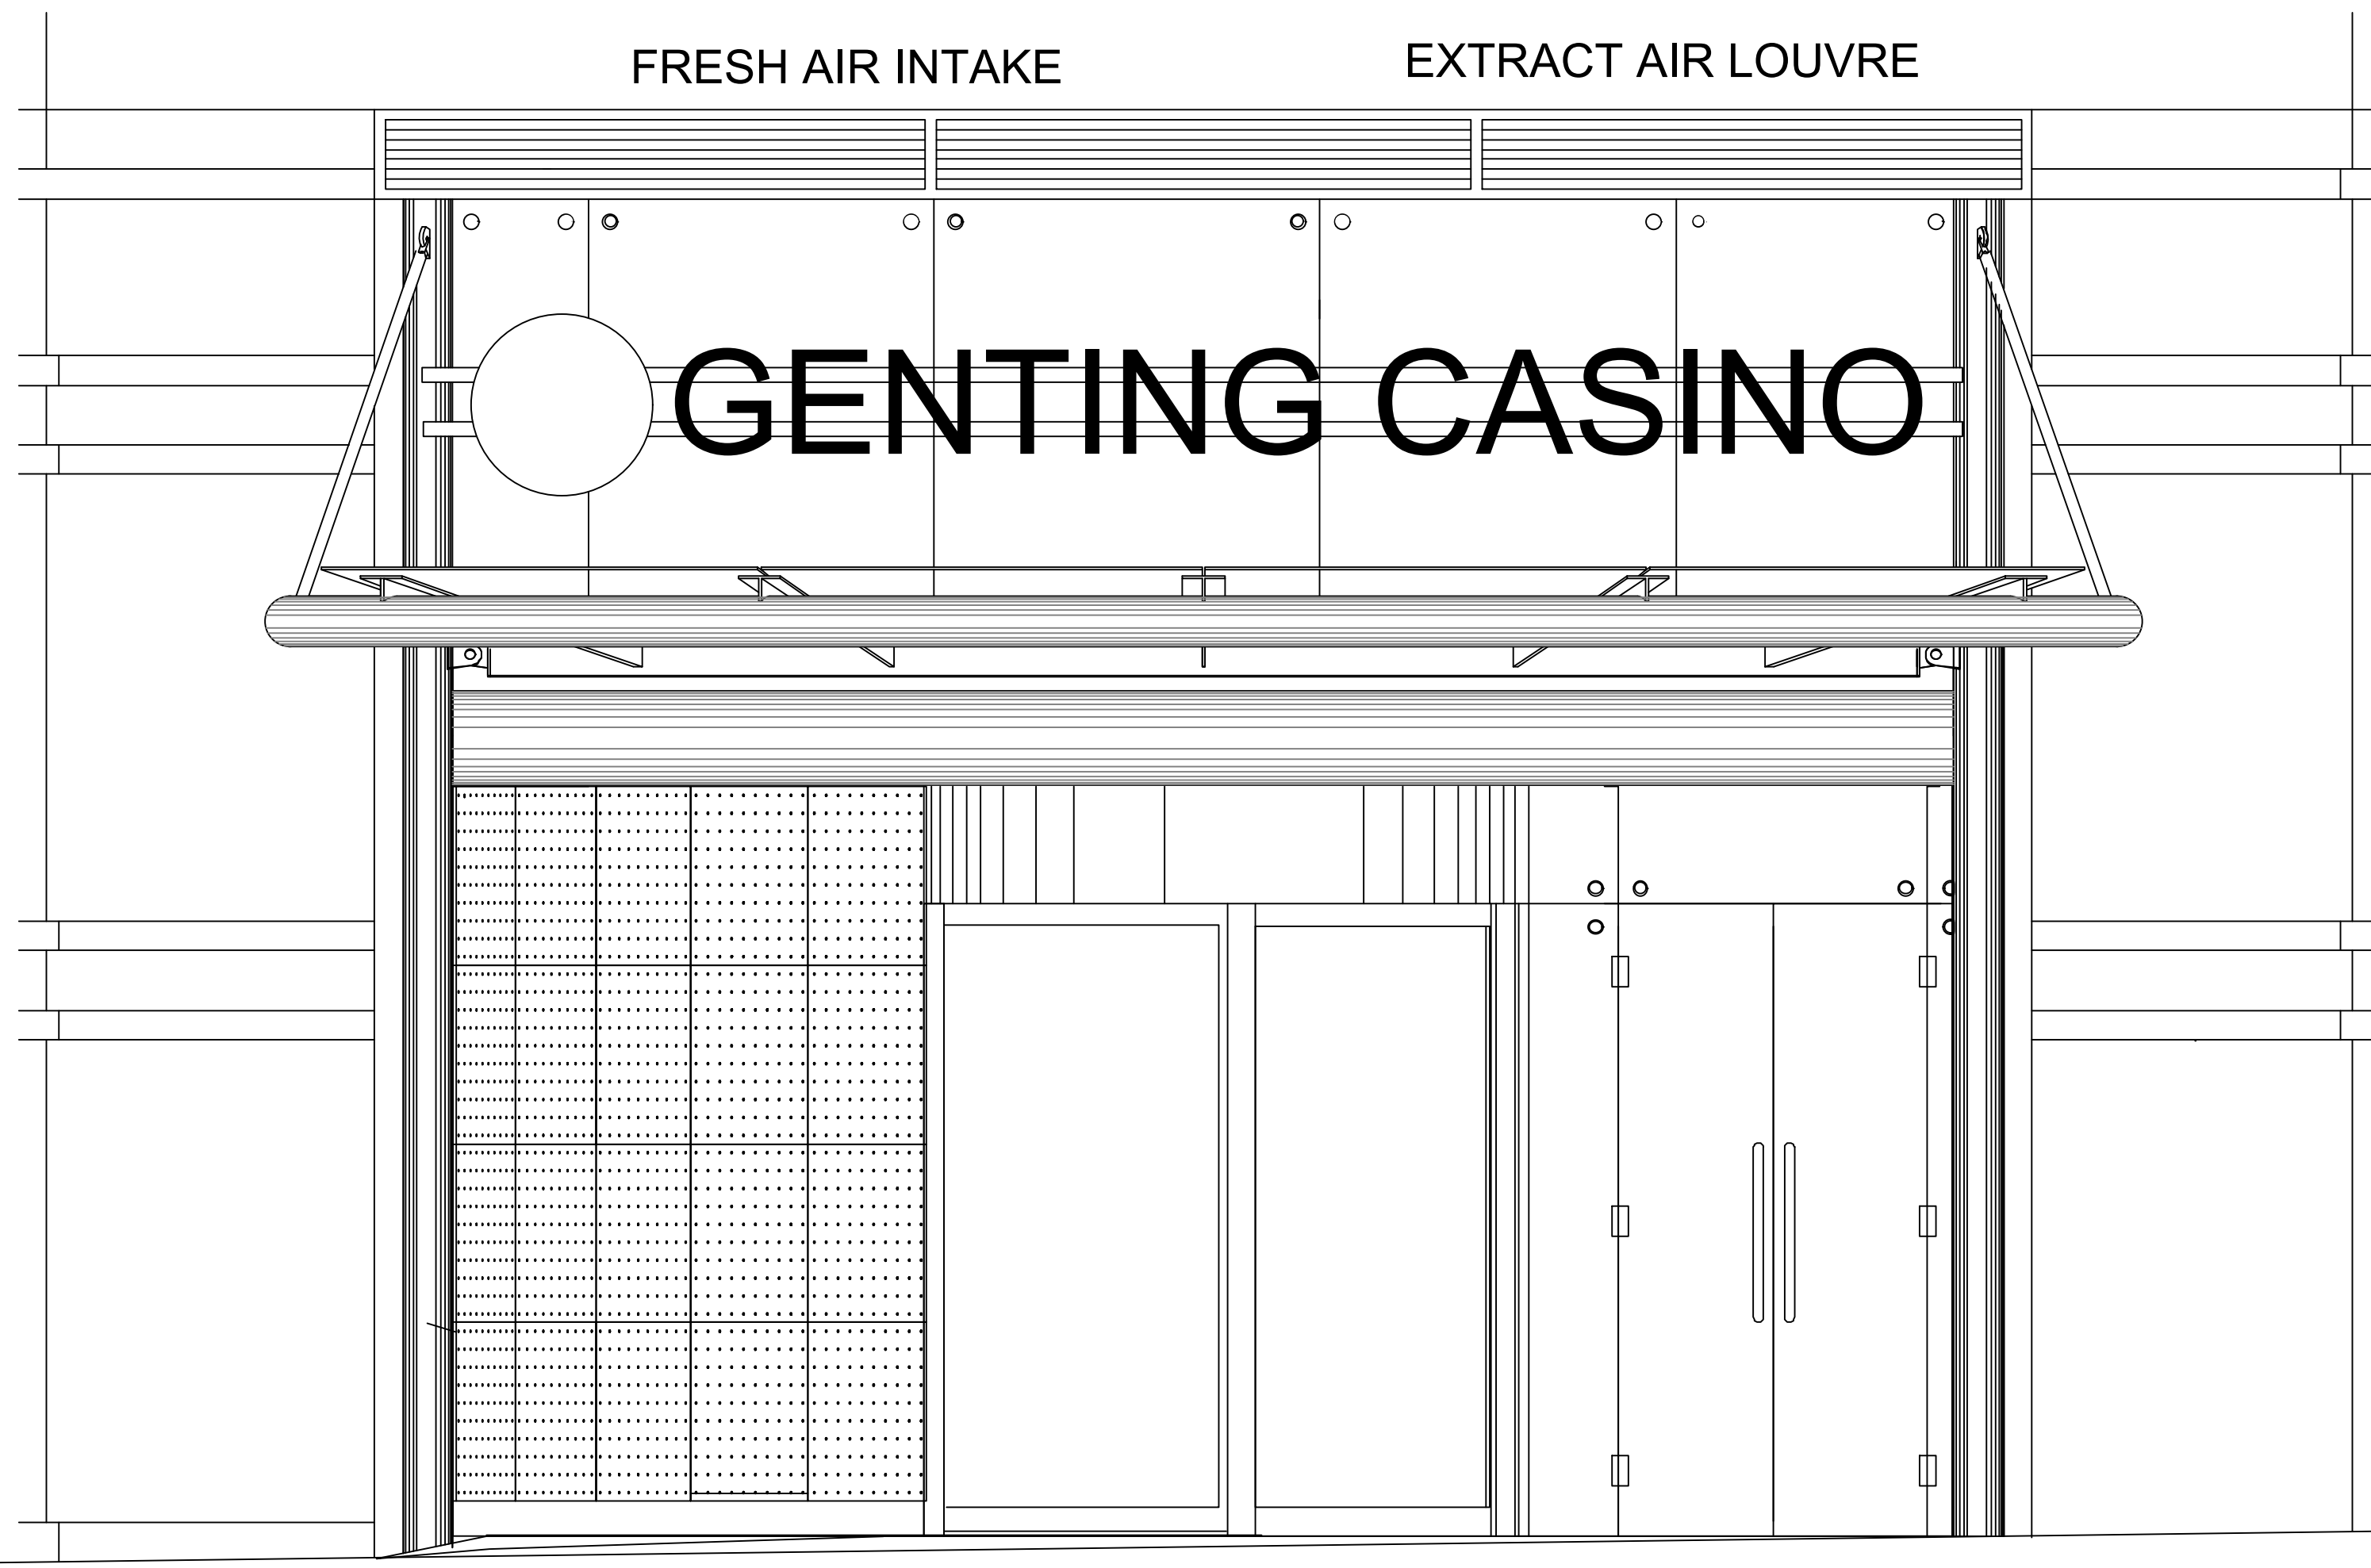


Existing Entrance Elevation
Scale @ 1:20

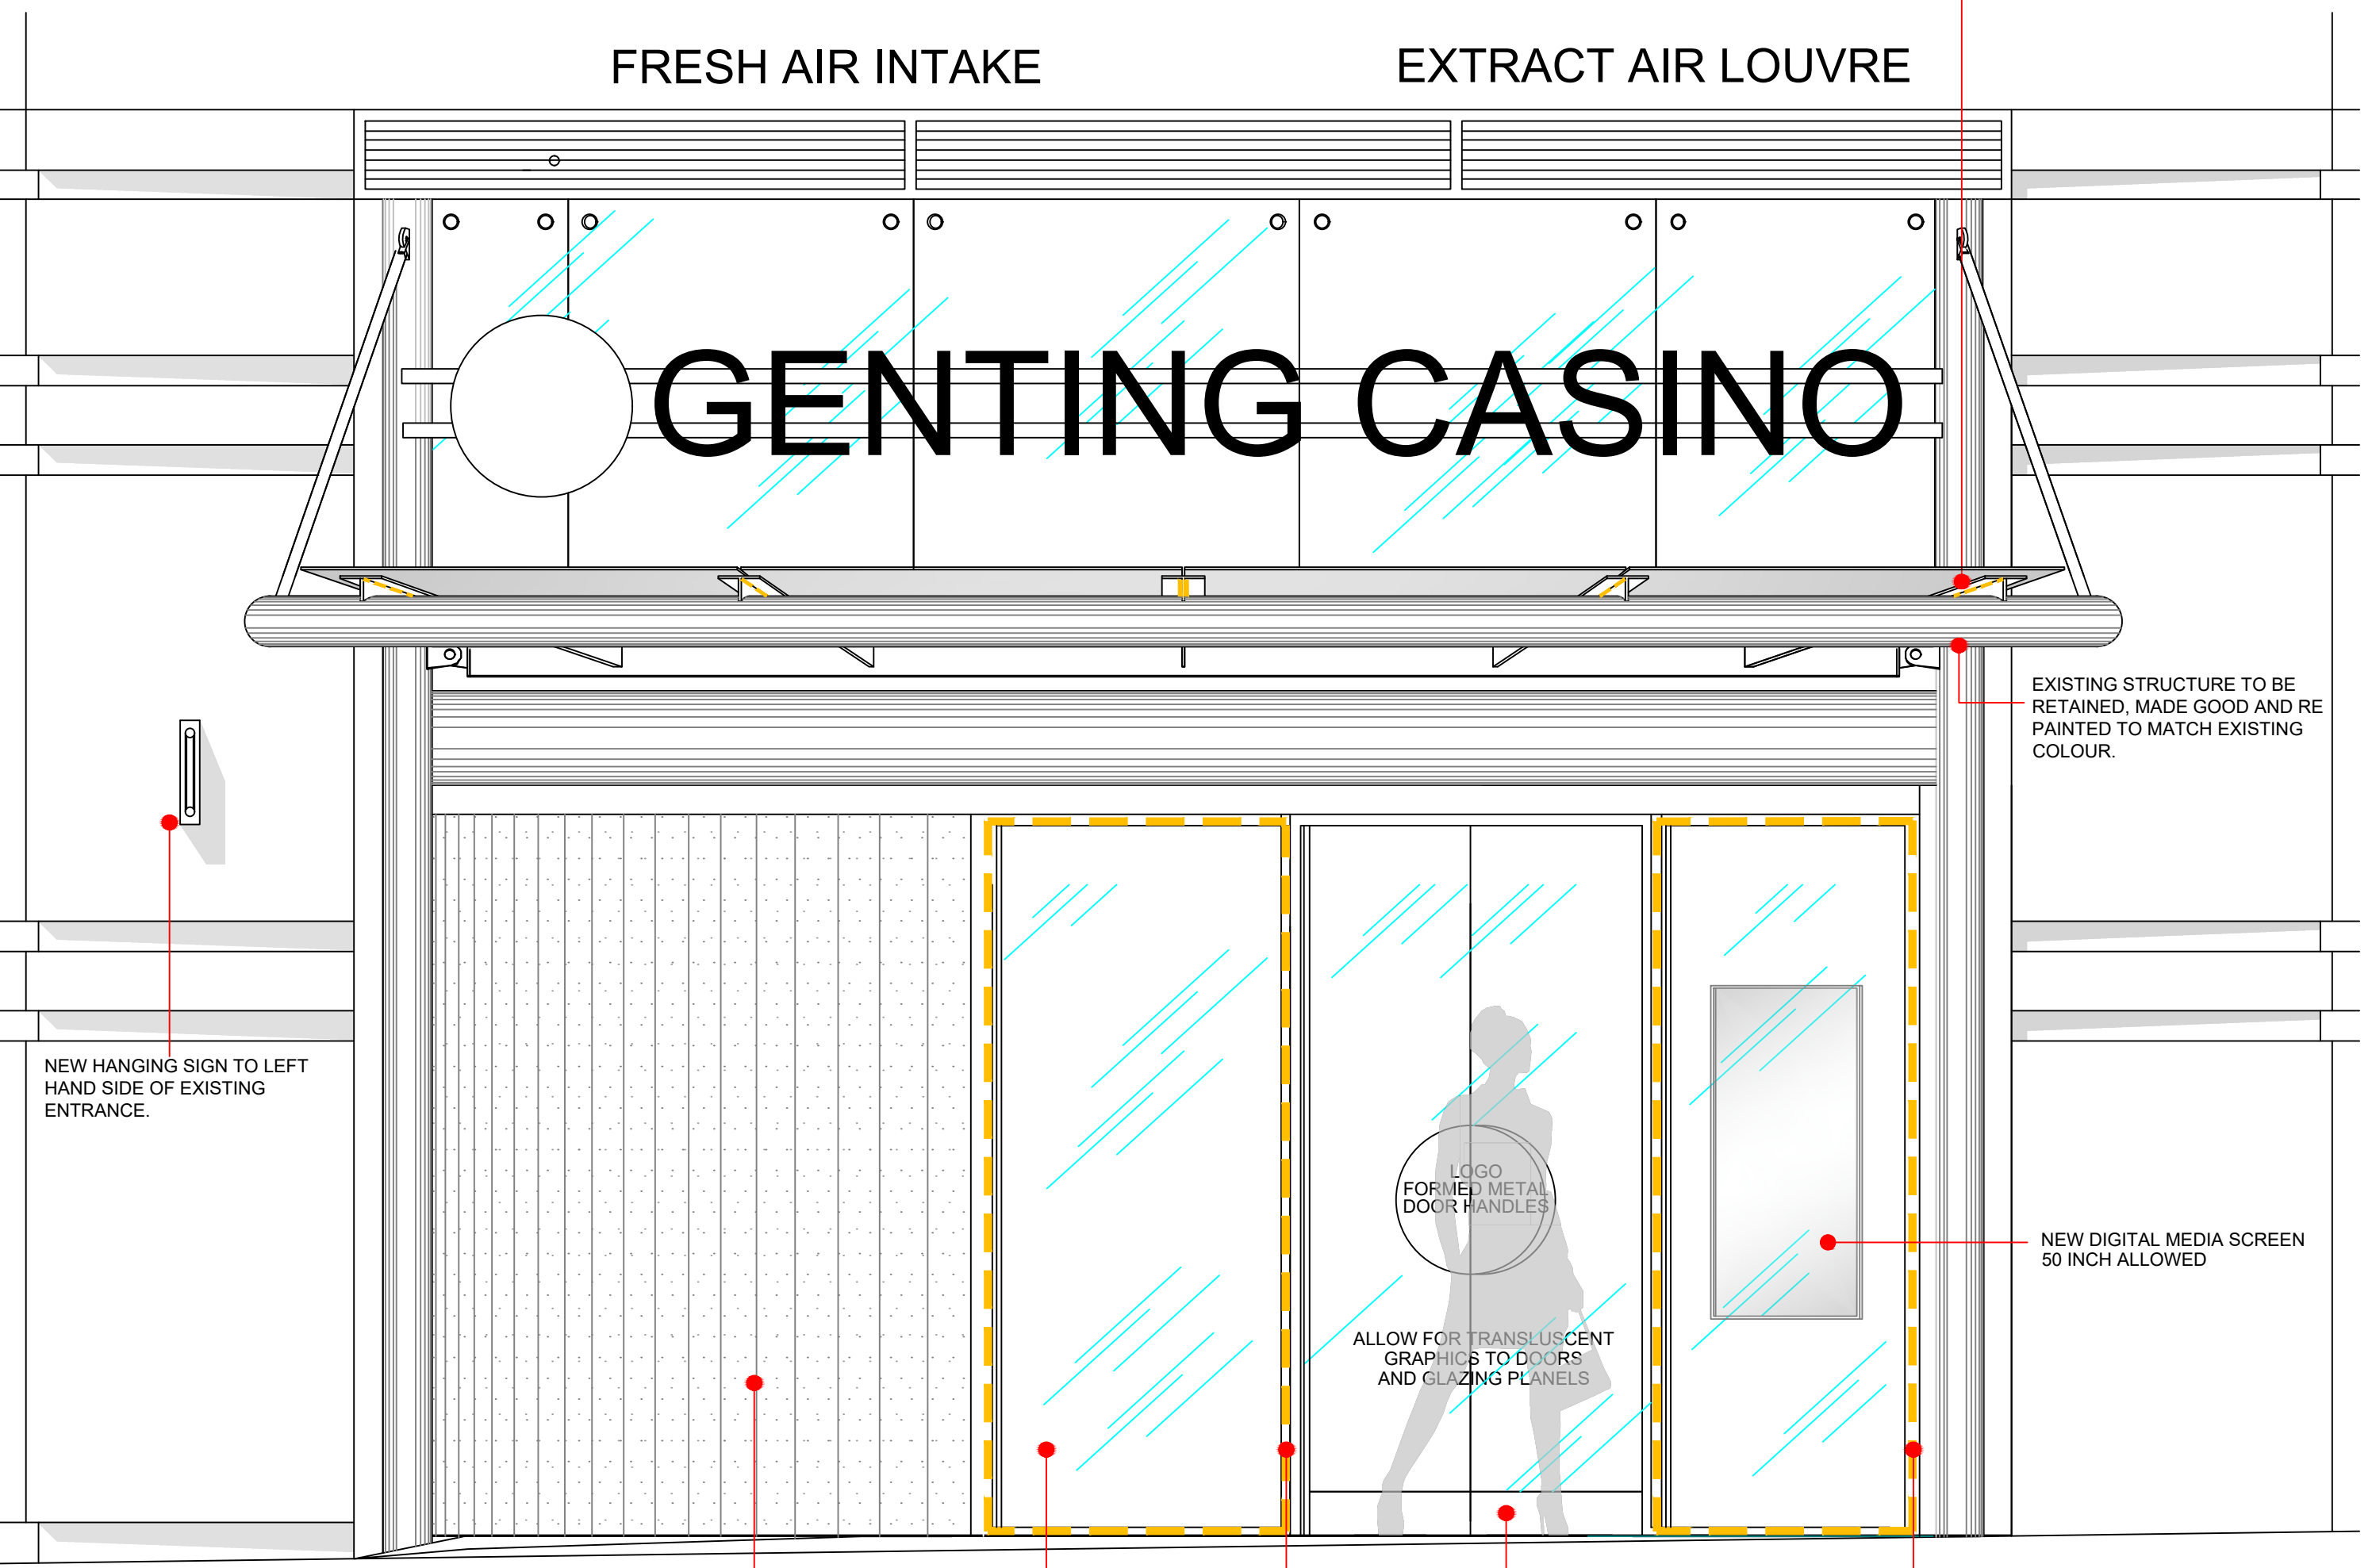


Proposed Entrance Elevation
Scale @ 1:20



PROPOSED
DESIGN INTENT

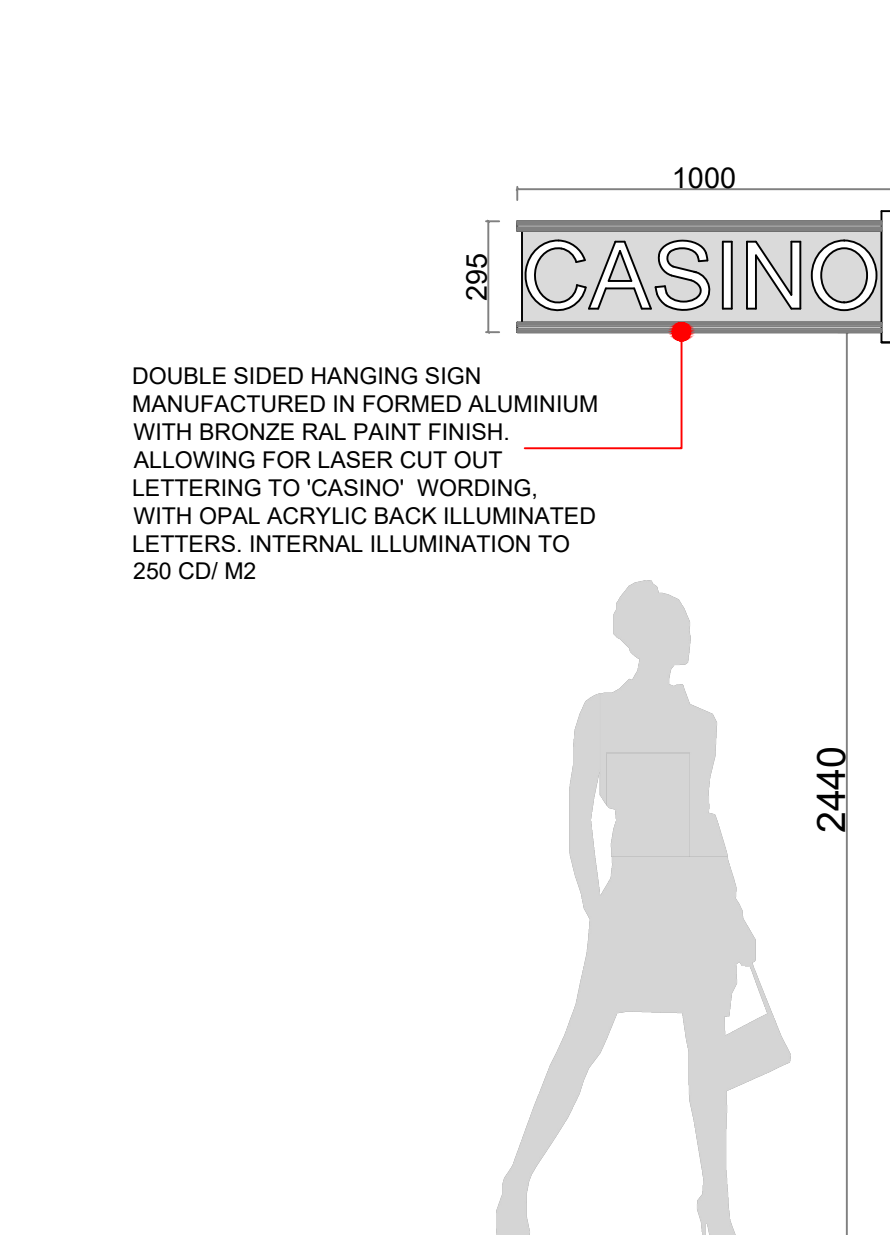

Oxford Street
Proposed Hanging Sign
Scale @ 1:20

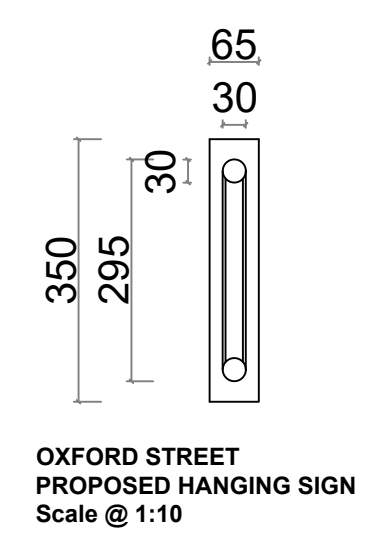

OXFORD STREET
PROPOSED HANGING SIGN
Scale @ 1:10

IMPORTANT NOTE
This drawing has been prepared from existing unchecked survey information provided by the client.
All dimensions to be checked on site and any discrepancies reported to designer prior to proceeding. Figured dimensions where given to take precedence over scaled or site dimensions.

REV:	DESCRIPTION:	DATE:	PROJECT:	GENTING MANCHESTER	INFORMATION:
B	SCALE OF ELEVATIONS AMENDED.	22.11.24	TITLE:	EXISTING AND PROPOSED LOBBY ELEVATION	COMMENT:
C	PROPOSED SIGN TO BE LOCATED IN EXISTING POSITION. RETAIN EXISTING FIXINGS. REPLACE SIGN ONLY.	13.12.24	CLIENT:	GENTING CASINO'S	SCALE: 1:20 (B1)
D	EXTERNAL ENTRANCE PROPOSAL AMENDED IN LINE WITH MDC RECOMMENDATIONS.	08.10.25	DATE:	22.10.2024	DRAWN BY: AJ
			DRAWING NO.:	5601-024-102	REVISION: D
					CONSTRUCTION:

DAKOTA
HOUSE OF DESIGN

1 DINGDALE PLACE
SANDYFORD
NEWCASTLE UPON TYNE
NE2 1BD
UNITED KINGDOM

WWW.DAKOTAHOUSEOFDESIGN.COM T: +44(0)191 2610261