



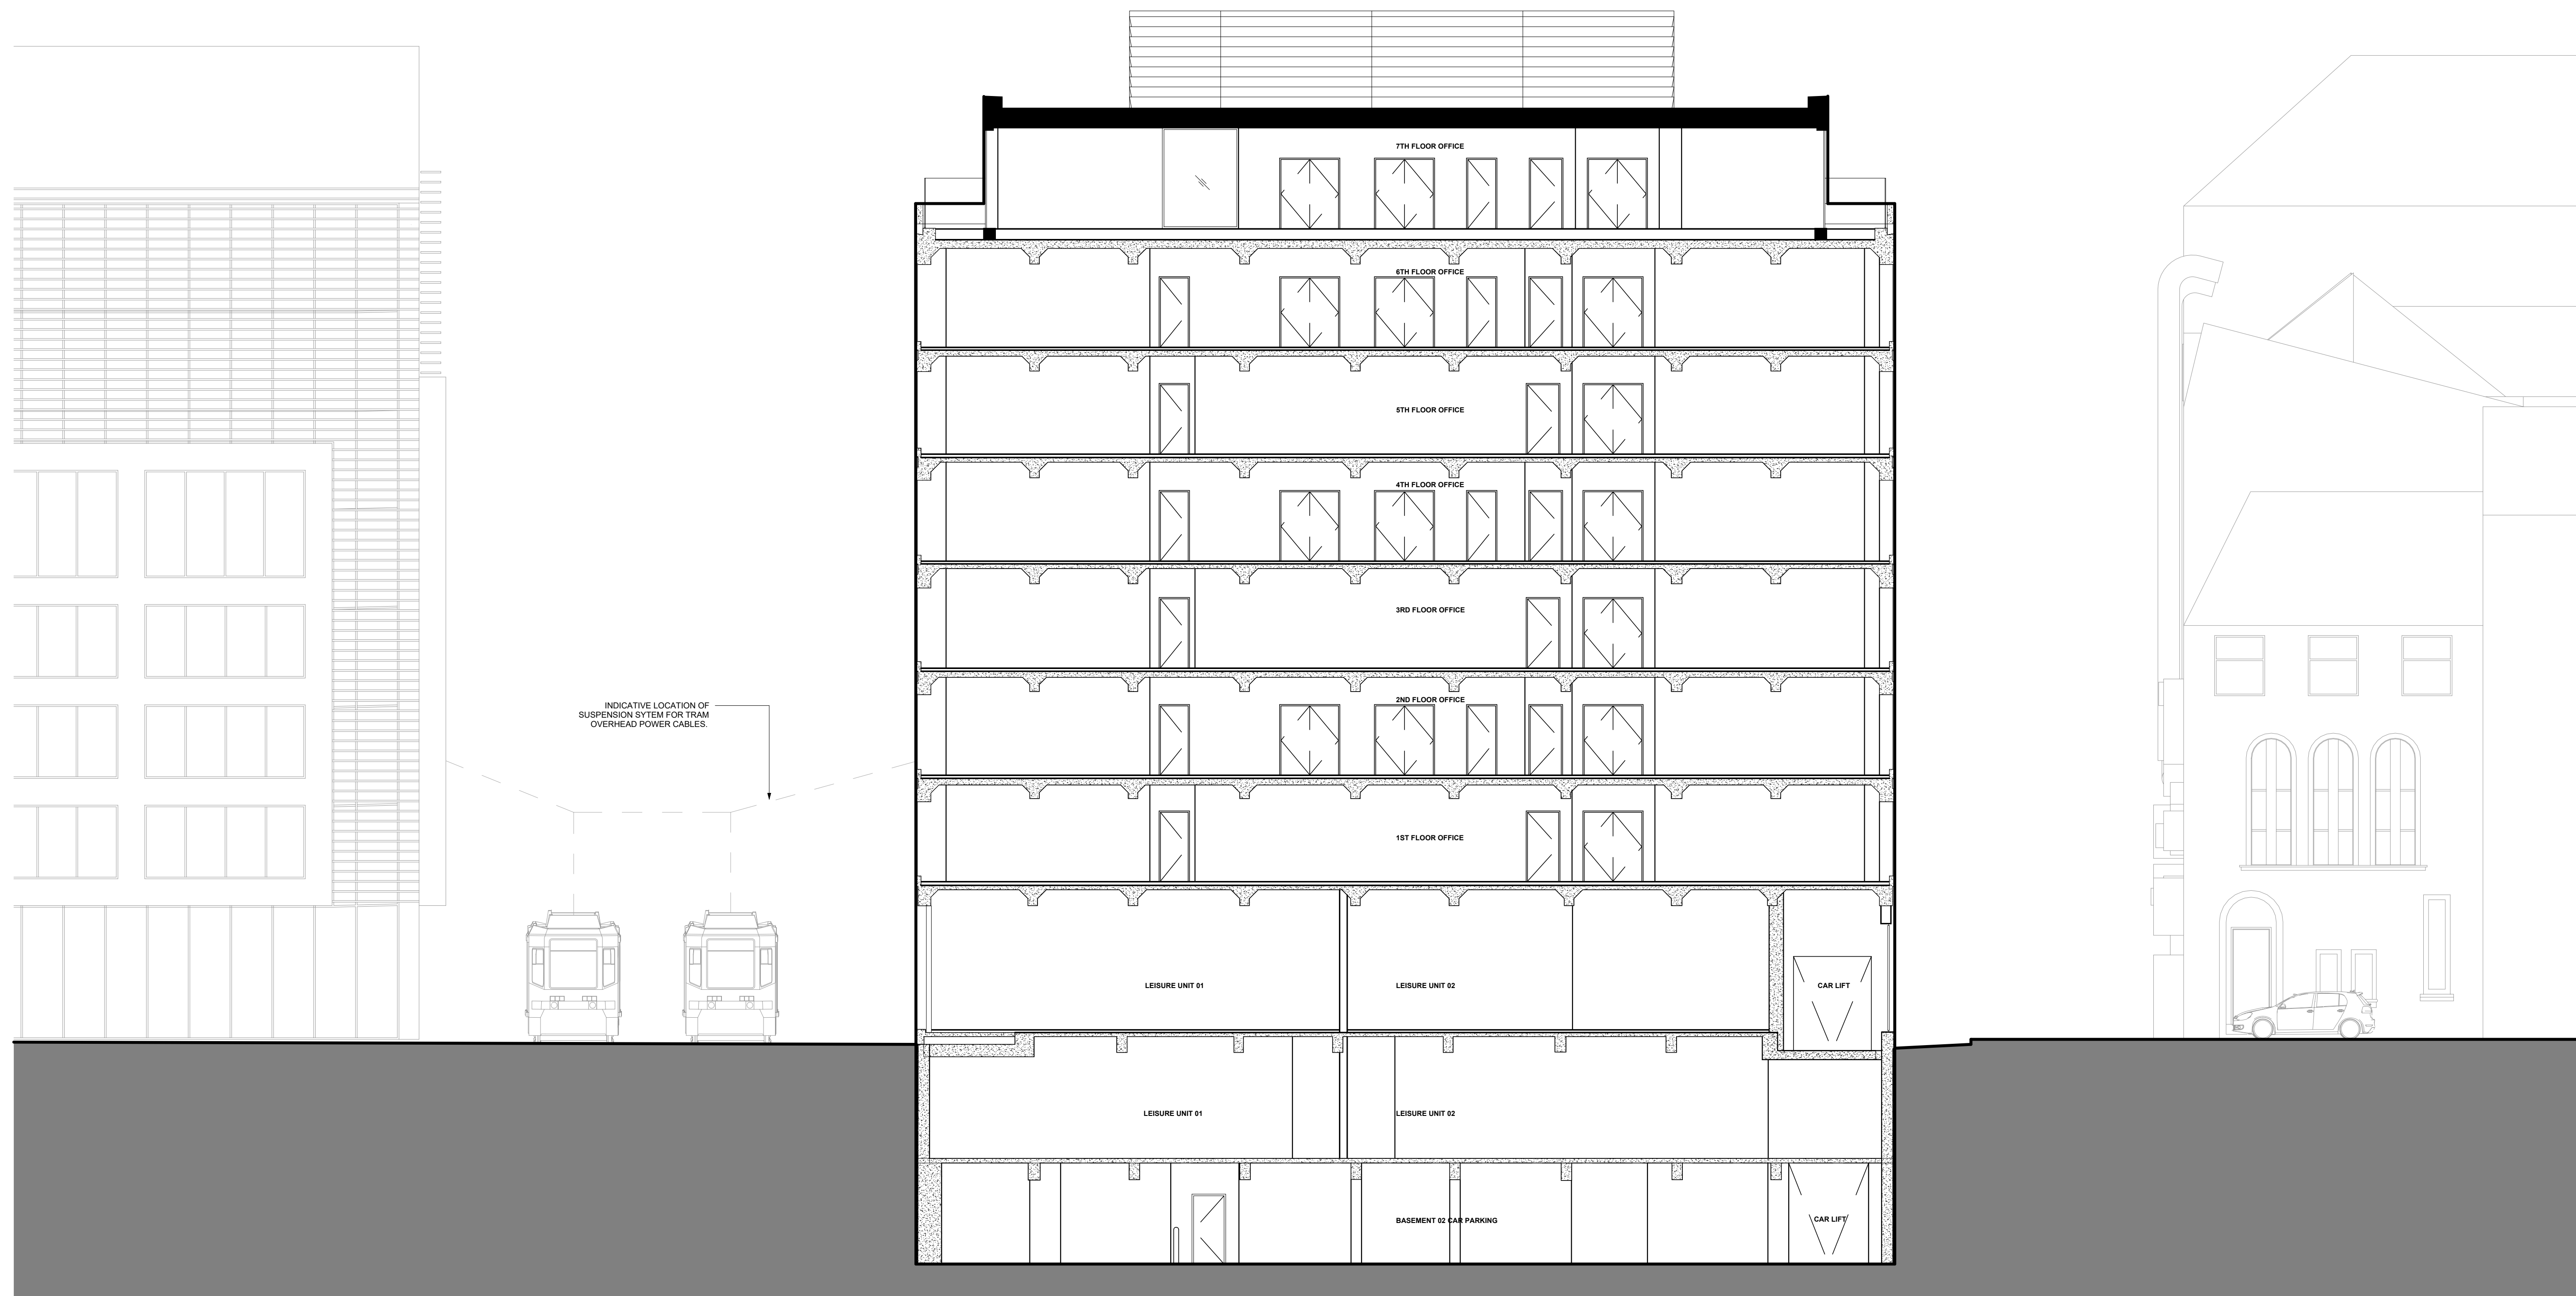

1 Existing Building Section
1 : 100

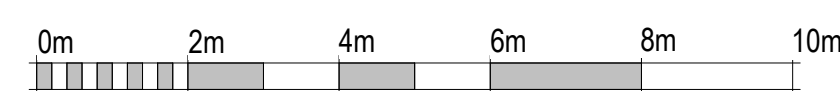

VISUAL SCALE 1:100 @ A1

P01	08/08/25	Issued for Planning	SP	NB	S
Rev.	Date	Description	By	Chk'd	Ap

	Drawing Suitability
--	---------------------

FOR STAGE APPROVAL

Status	S4
--------	-----------

Project Title	Consulate General of Ireland, Manchester
---------------	--

 AtkinsRéalis

www.atkinsrealis.com

	Client
--	--------

Department of Foreign Affairs



An Roinn Gnóthaí Eachtracha
Department of Foreign Affairs

Scale	Designed	Drawn	Checked	Authorised
1 : 100	SP	SP	SC	NB
Original Size	Date	Date	Date	Date
A1	11/07/2025	11/07/2025	11/07/2025	11/07/2025
Drawing Number	Revision			
100114757-ATR-XX-ZZ-DR-AR-013010				P01