

COSTA

COFFEE

Ship Canal House


ITEM 01 (Qty 1) **COSTA-HS-001-NS**

2mm formed aluminium panel with 60mm returns coated HMG 827-25030P-6144 (matt)

Featuring:

- Fret cut 'COFFEE' letters backed in 3mm opal 050 acrylic
- Built up rimless aluminium 'COSTA' letters coated RAL 9910 (matt)
- 60mm returns c/w 40mm digitally printed vinyl band
- Opal 050 acrylic faces & 10mm foamex backs
- 3mm foamex panel with LED 6500k cool white illumination (to 'COFFEE' area only)
- 40x40mm aluminium angle for top and bottom returns only
- Internal LED 6500k cool white illumination to 'COSTA' letters

Scale 1:15

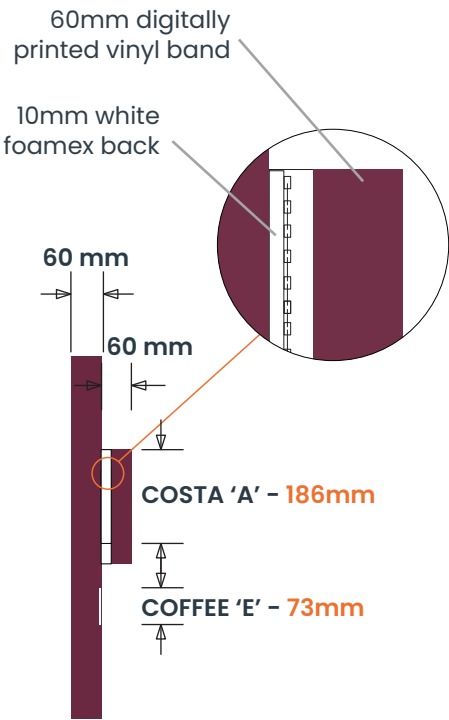


ITEM 01A (Qty 1) **COSTA-HS-001-NS**

2mm formed aluminium panel with 60mm returns coated HMG 827-25030P-6144 (matt)

Featuring:

- Fret cut 'COFFEE' letters backed in 3mm opal 050 acrylic
- Built up rimless aluminium 'COSTA' letters coated RAL 9910 (matt)
- 60mm returns c/w 40mm digitally printed vinyl band
- Opal 050 acrylic faces & 10mm foamex backs
- 3mm foamex panel with LED 6500k cool white illumination (to 'COFFEE' area only)
- 40x40mm aluminium angle for top and bottom returns only
- Internal LED 6500k cool white illumination to 'COSTA' letters

Scale 1:15

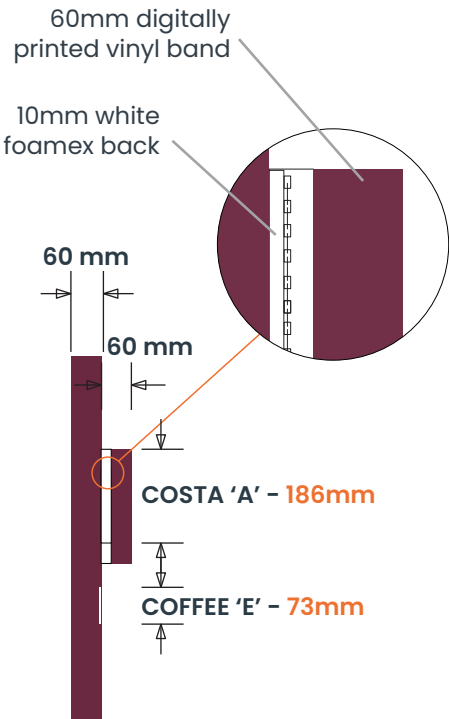

SIGN COLOUR

NEW COSTA RED
HMG 827-
25030P-6144
(matt)

RAL 9910
(matt)

BRAND TYPEFACES

Primary :
Costa Coffee

Secondary:
Costa Display

COSTA
COFFEE

ashleigh®

COPYRIGHT:
THE ATTACHED DESIGNS AND ILLUSTRATIONS ARE INTENDED SOLELY FOR,
AND SHOULD ONLY BE USED BY, THOSE TO WHOM THIS DESIGN SPECIFICATION IS ADDRESSED.
THE CONTENTS ARE STRICTLY PRIVATE AND CONFIDENTIAL.
ANY FORM OF REPRODUCTION, DISSEMINATION, COPYING, DISCLOSURE, MODIFICATION OR
DISTRIBUTION IS STRICTLY PROHIBITED WITHOUT THE PRIOR WRITTEN CONSENT OF
ASHLEIGH SIGNS LTD (COMPANY NO: 1225086).
REGISTERED ADDRESS:
ASHLEIGH HOUSE, BECKSBIDGE ROAD, NORMANTON INDUSTRIAL ESTATE, NORMANTON, WF6 1TE

COSTA COFFEE
SHIP CANAL HOUSE
98 KING STREET
MANCHESTER
M2 4WU

198899
12/09/25 - LW
Page 1 of 7


ITEM 02 (Qty 1) **COSTA-HS-001-NS**

2mm formed aluminium panel with 60mm returns coated HMG 827-25030P-6144 (matt)

Featuring:

- Fret cut 'COFFEE' letters backed in 3mm opal 050 acrylic
- Built up rimless aluminium 'COSTA' letters coated RAL 9910 (matt)
- 60mm returns c/w 40mm digitally printed vinyl band
- Opal 050 acrylic faces & 10mm foamex backs
- 3mm foamex panel with LED 6500k cool white illumination (to 'COFFEE' area only)
- 40x40mm aluminium angle for top and bottom returns only
- Internal LED 6500k cool white illumination to 'COSTA' letters

Scale 1:20

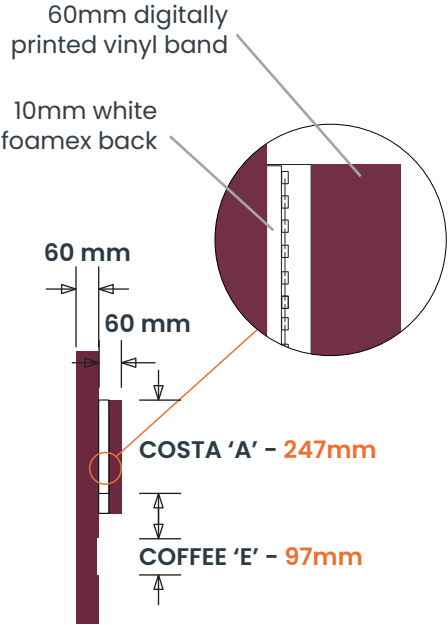

SIGN COLOUR

NEW COSTA RED
HMG 827-25030P-6144 (matt)

RAL 9910 (matt)

BRAND TYPEFACES

Primary :
Costa Coffee

Secondary:
Costa Display

COSTA
COFFEE

ashleigh®

COPYRIGHT:
THE ATTACHED DESIGNS AND ILLUSTRATIONS ARE INTENDED SOLELY FOR,
AND SHOULD ONLY BE USED BY, THOSE TO WHOM THIS DESIGN SPECIFICATION IS ADDRESSED.
THE CONTENTS ARE STRICTLY PRIVATE AND CONFIDENTIAL.
ANY FORM OF REPRODUCTION, DISSEMINATION, COPYING, DISCLOSURE, MODIFICATION OR
DISTRIBUTION IS STRICTLY PROHIBITED WITHOUT THE PRIOR WRITTEN CONSENT OF
ASHLEIGH SIGNS LTD (COMPANY NO: 1325086).
REGISTERED ADDRESS:
ASHLEIGH HOUSE, BECKSBIDGE ROAD, NORMANTON INDUSTRIAL ESTATE, NORMANTON, WF6 1TE

COSTA COFFEE
SHIP CANAL HOUSE
98 KING STREET
MANCHESTER
M2 4WU

198899
12/09/25 - LW
Page 2 of 7


ITEM 03 (Qty 2) **COSTA-HS-023**

Fabricated mild steel/acrylic projecting sign

Featuring:

- 3mm opal 050 acrylic face panels with face applied digitally printed block out vinyl with weeded logo
- 25mm sign trim finished HMG 827-25030P-6144 (matt) to edge of acrylic panels
- 3mm rolled aluminium band coated HMG 827-25030P-6144 (matt) with applied white vinyl band
- 30x30mm mild steel SHS support arm finished RAL 9910 (matt)
- 50mm mild steel CHS projecting arm finished RAL 9006 (matt)
- 0.9mm brushed stainless steel plate shroud (in 2no. pieces)
- Internal LED 6500k cool white illumination (transformer housed in sign)

Scale 1:10

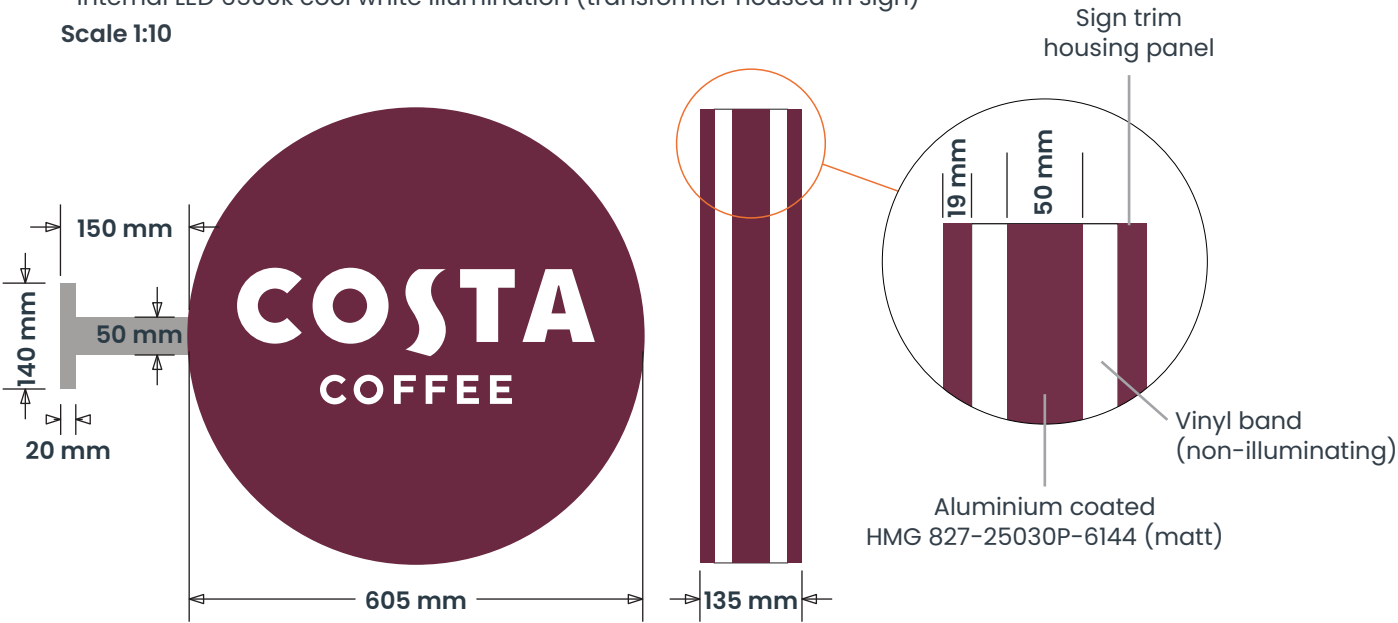

*ILLUMINATION SUBJECT TO SURVEY

SIGN COLOUR

NEW COSTA RED
HMG 827-25030P-6144 (matt)

RAL 9910 (matt)

BRAND TYPEFACES

Primary :
Costa Coffee

Secondary:
Costa Display

COSTA
COFFEE


ashleigh[®]

COPYRIGHT:
THE ATTACHED DESIGNS AND ILLUSTRATIONS ARE INTENDED SOLELY FOR,
AND SHOULD ONLY BE USED BY, THOSE TO WHOM THIS DESIGN SPECIFICATION IS ADDRESSED.
THE CONTENTS ARE STRICTLY PRIVATE AND CONFIDENTIAL.
ANY FORM OF REPRODUCTION, DISSEMINATION, COPYING, DISCLOSURE, MODIFICATION OR
DISTRIBUTION IS STRICTLY PROHIBITED WITHOUT THE PRIOR WRITTEN CONSENT OF
ASHLEIGH SIGNS LTD (COMPANY NO: 1325086).
REGISTERED ADDRESS:
ASHLEIGH HOUSE, BECKBRIDGE ROAD, NORMANTON INDUSTRIAL ESTATE, NORMANTON, WF6 1TE

COSTA COFFEE
SHIP CANAL HOUSE
98 KING STREET
MANCHESTER
M2 4WU


198899
12/09/25 - LW
Page 3 of 7

ITEM 04 (Qty as shown) **COSTA-HS-037-NS**
Reverse applied crystal etch vinyl to high level glazing
Scale 1:50

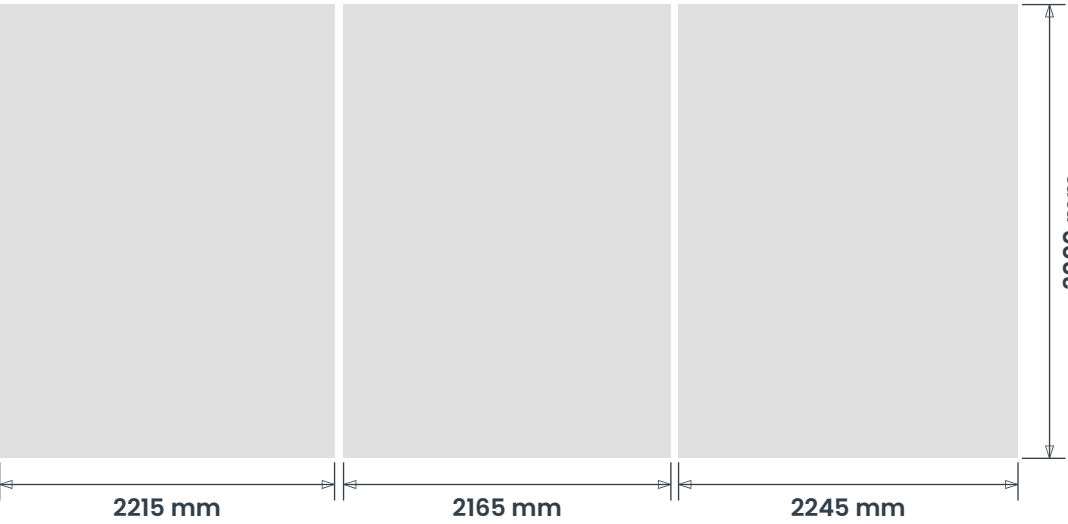

*SIZE TBC

ITEM 04A (Qty 1) **COSTA-HS-037-NS**
Reverse applied crystal etch vinyl to high level glazing
Scale 1:50

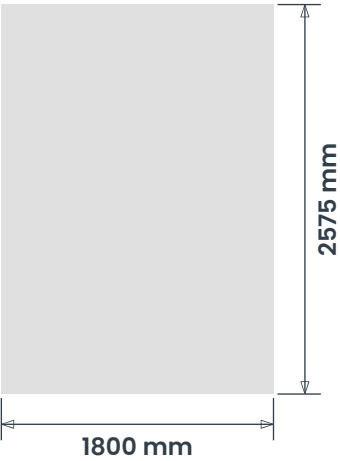


*SIZE TBC

BRAND TYPEFACES

Primary :
Costa Coffee


Secondary:
Costa Display

ITEM 04B (Qty 1) **COSTA-HS-037-NS**
Reverse applied crystal etch vinyl to conceal internal seating
Scale 1:25

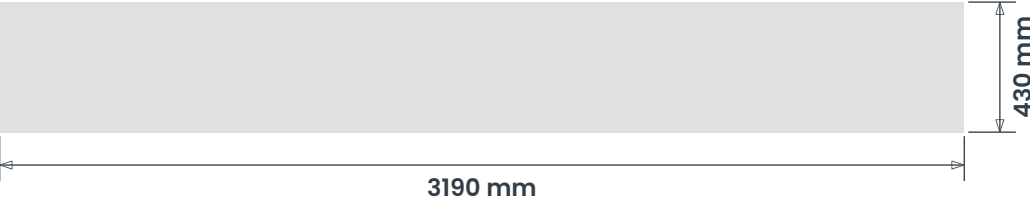

*SIZE TBC

ITEM 04C (Qty 1) **COSTA-HS-037-NS**
Reverse applied crystal etch vinyl to low level glazing
Scale 1:50

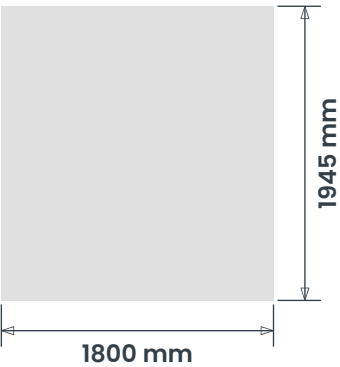

*SIZE TBC



ITEM 05 (Qty 1) **COSTA-HS-024**


Reverse applied digitally printed
cling vinyl

Featuring:

- Printed white details

Scale 1:10


FOR HOURS SEE WORKS ORDER

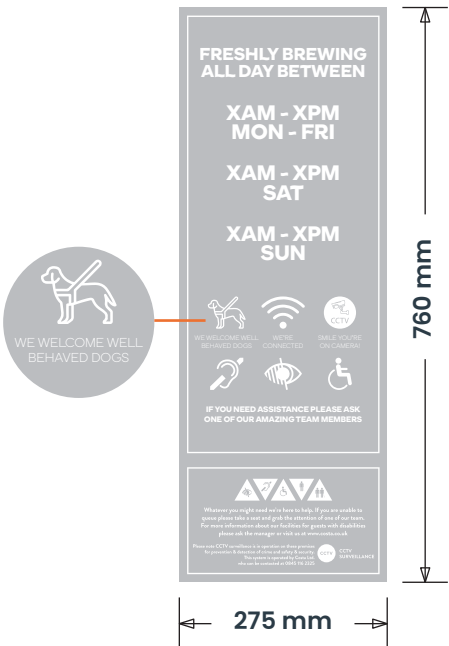

ITEM 06 (Qty 2x rows of 9m) **COSTA-HS-025**

Reverse applied crystal etch manifestation


Scale 1:10

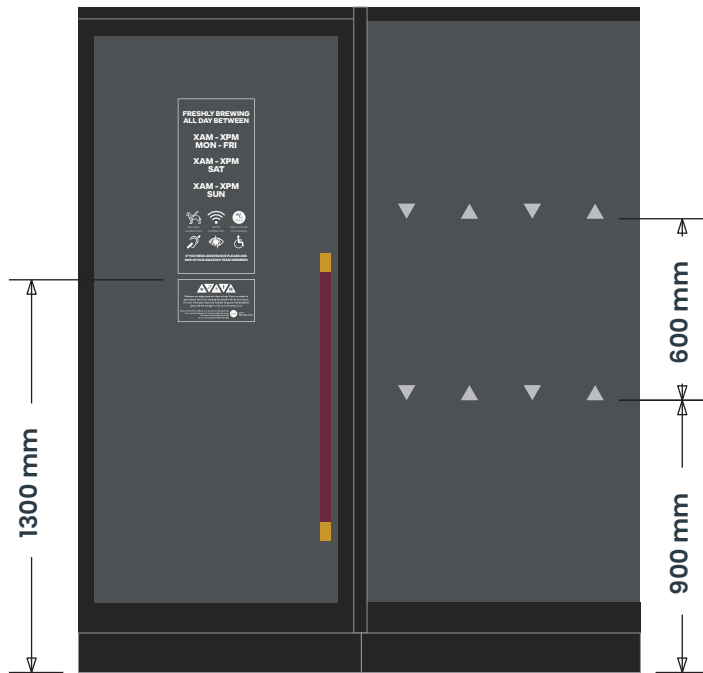

ITEM 07 (Qty 5) **COSTA-HS-033**

Dura gold A4 snap frame

Scale 1:10

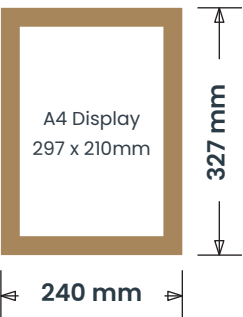


BRAND TYPEFACES

Primary :
Costa Coffee

Secondary:
Costa Display

Plan 1:50

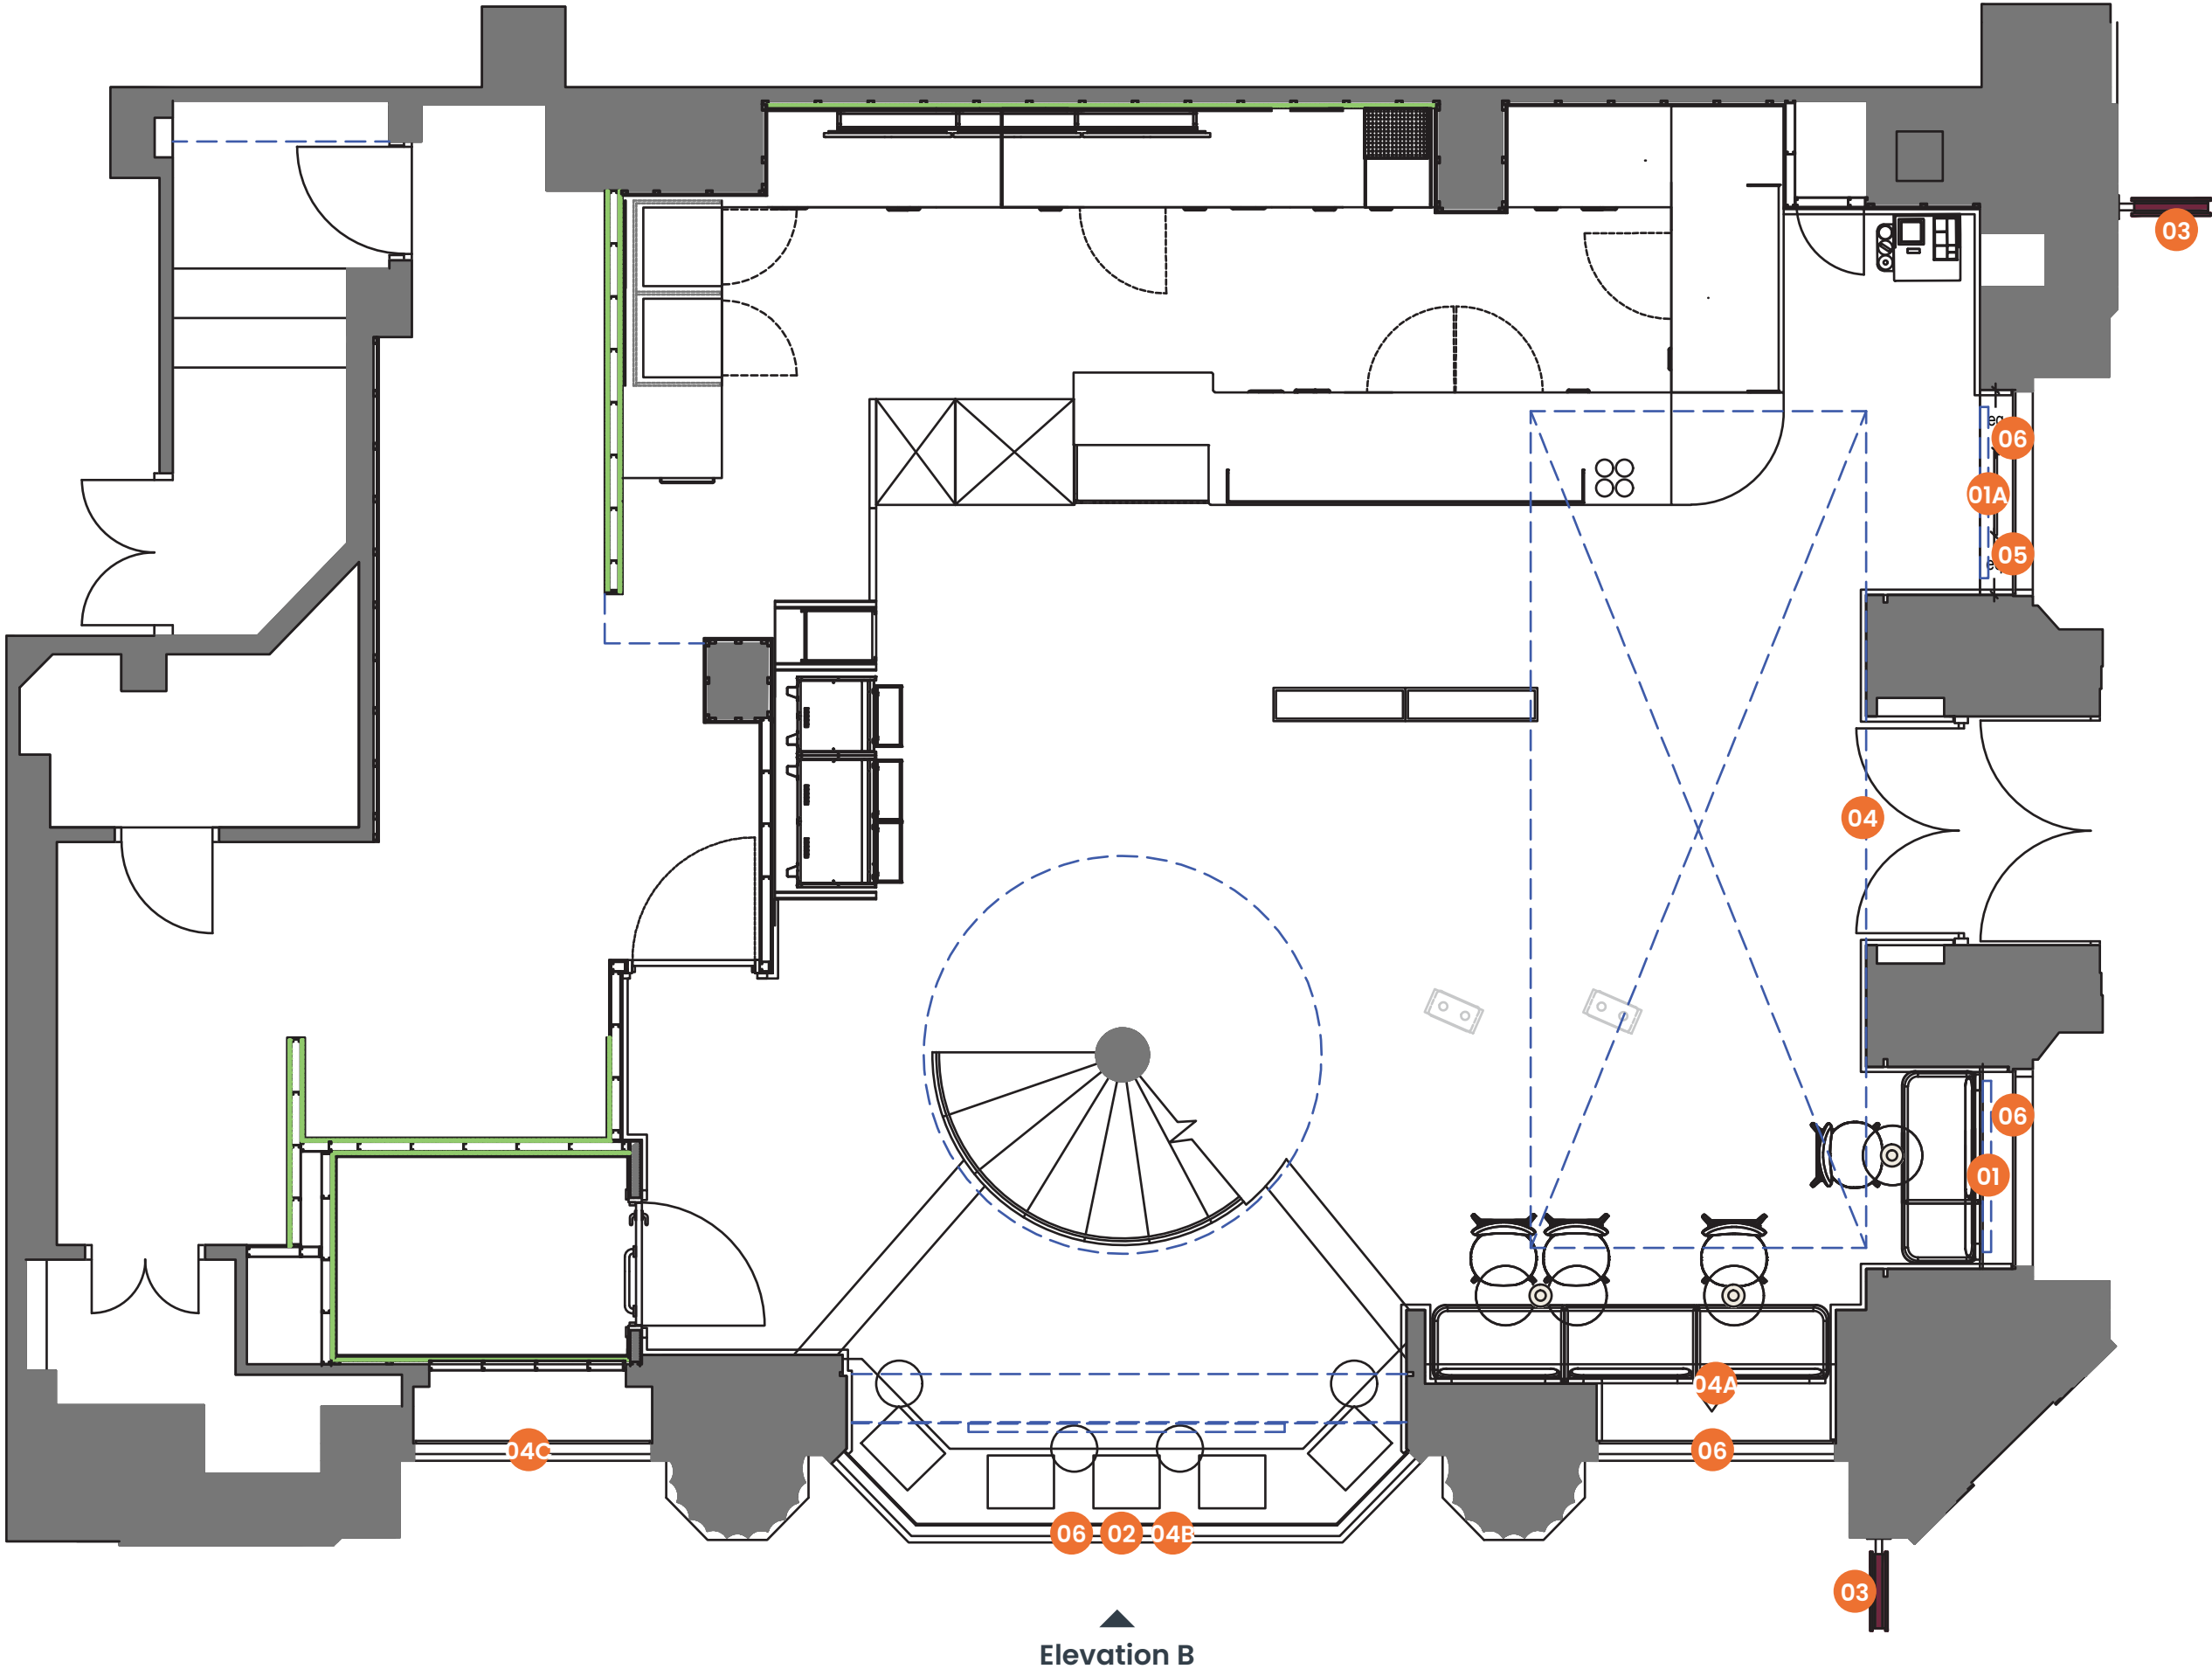

Elevation A

Elevation B

COSTA
COFFEE


ashleigh

COPYRIGHT:
THE ATTACHED DESIGNS AND ILLUSTRATIONS ARE INTENDED SOLELY FOR,
AND SHOULD ONLY BE USED BY, THOSE TO WHOM THIS DESIGN SPECIFICATION IS ADDRESSED.
THE CONTENTS ARE STRICTLY PRIVATE AND CONFIDENTIAL.
ANY FORM OF REPRODUCTION, DISSEMINATION, COPYING, DISCLOSURE, MODIFICATION OR
DISTRIBUTION IS STRICTLY PROHIBITED WITHOUT THE PRIOR WRITTEN CONSENT OF
ASHLEIGH SIGNS LTD (COMPANY NO: 1325086).
REGISTERED ADDRESS:
ASHLEIGH HOUSE, BECKSBIDGE ROAD, NORMANTON INDUSTRIAL ESTATE, NORMANTON, WF6 1TE

COSTA COFFEE
SHIP CANAL HOUSE
98 KING STREET
MANCHESTER
M2 4WU

198899
12/09/25 - LW
Page 6 of 7

Elevation A

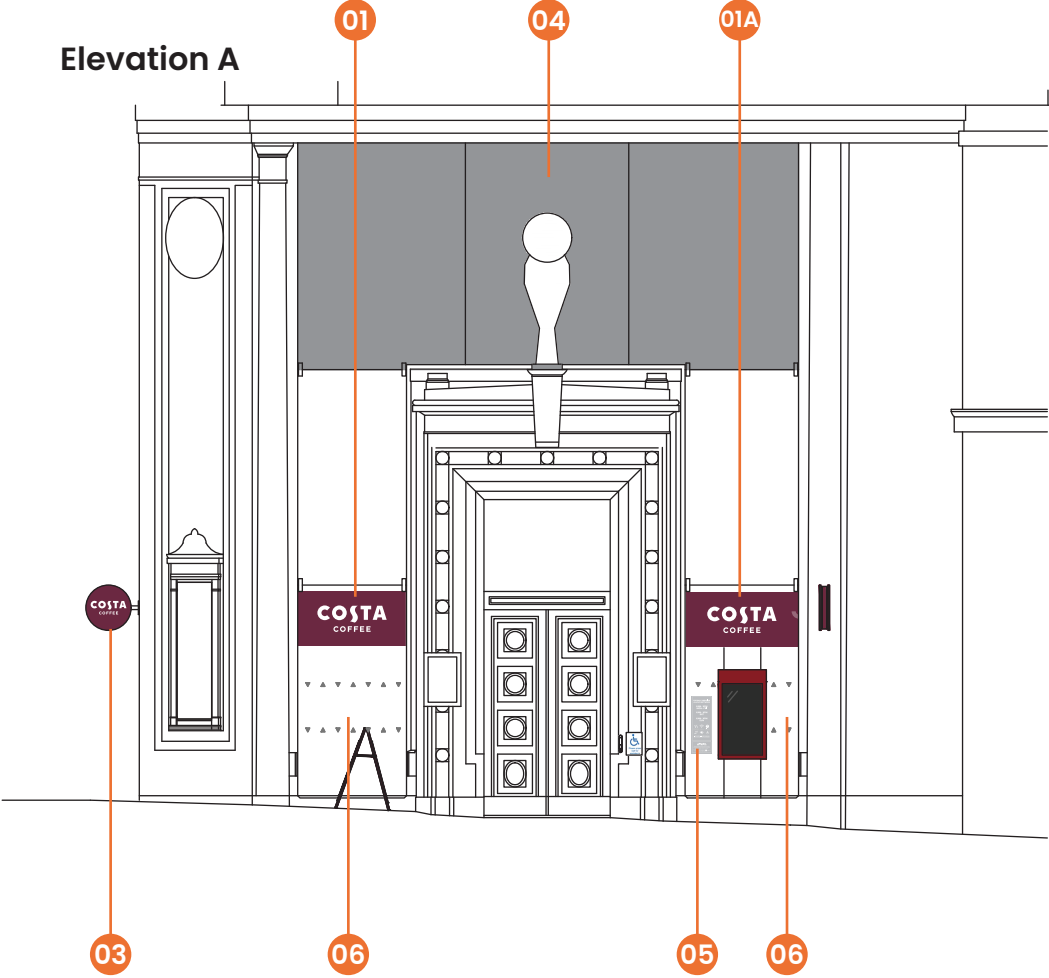

Elevation B

