


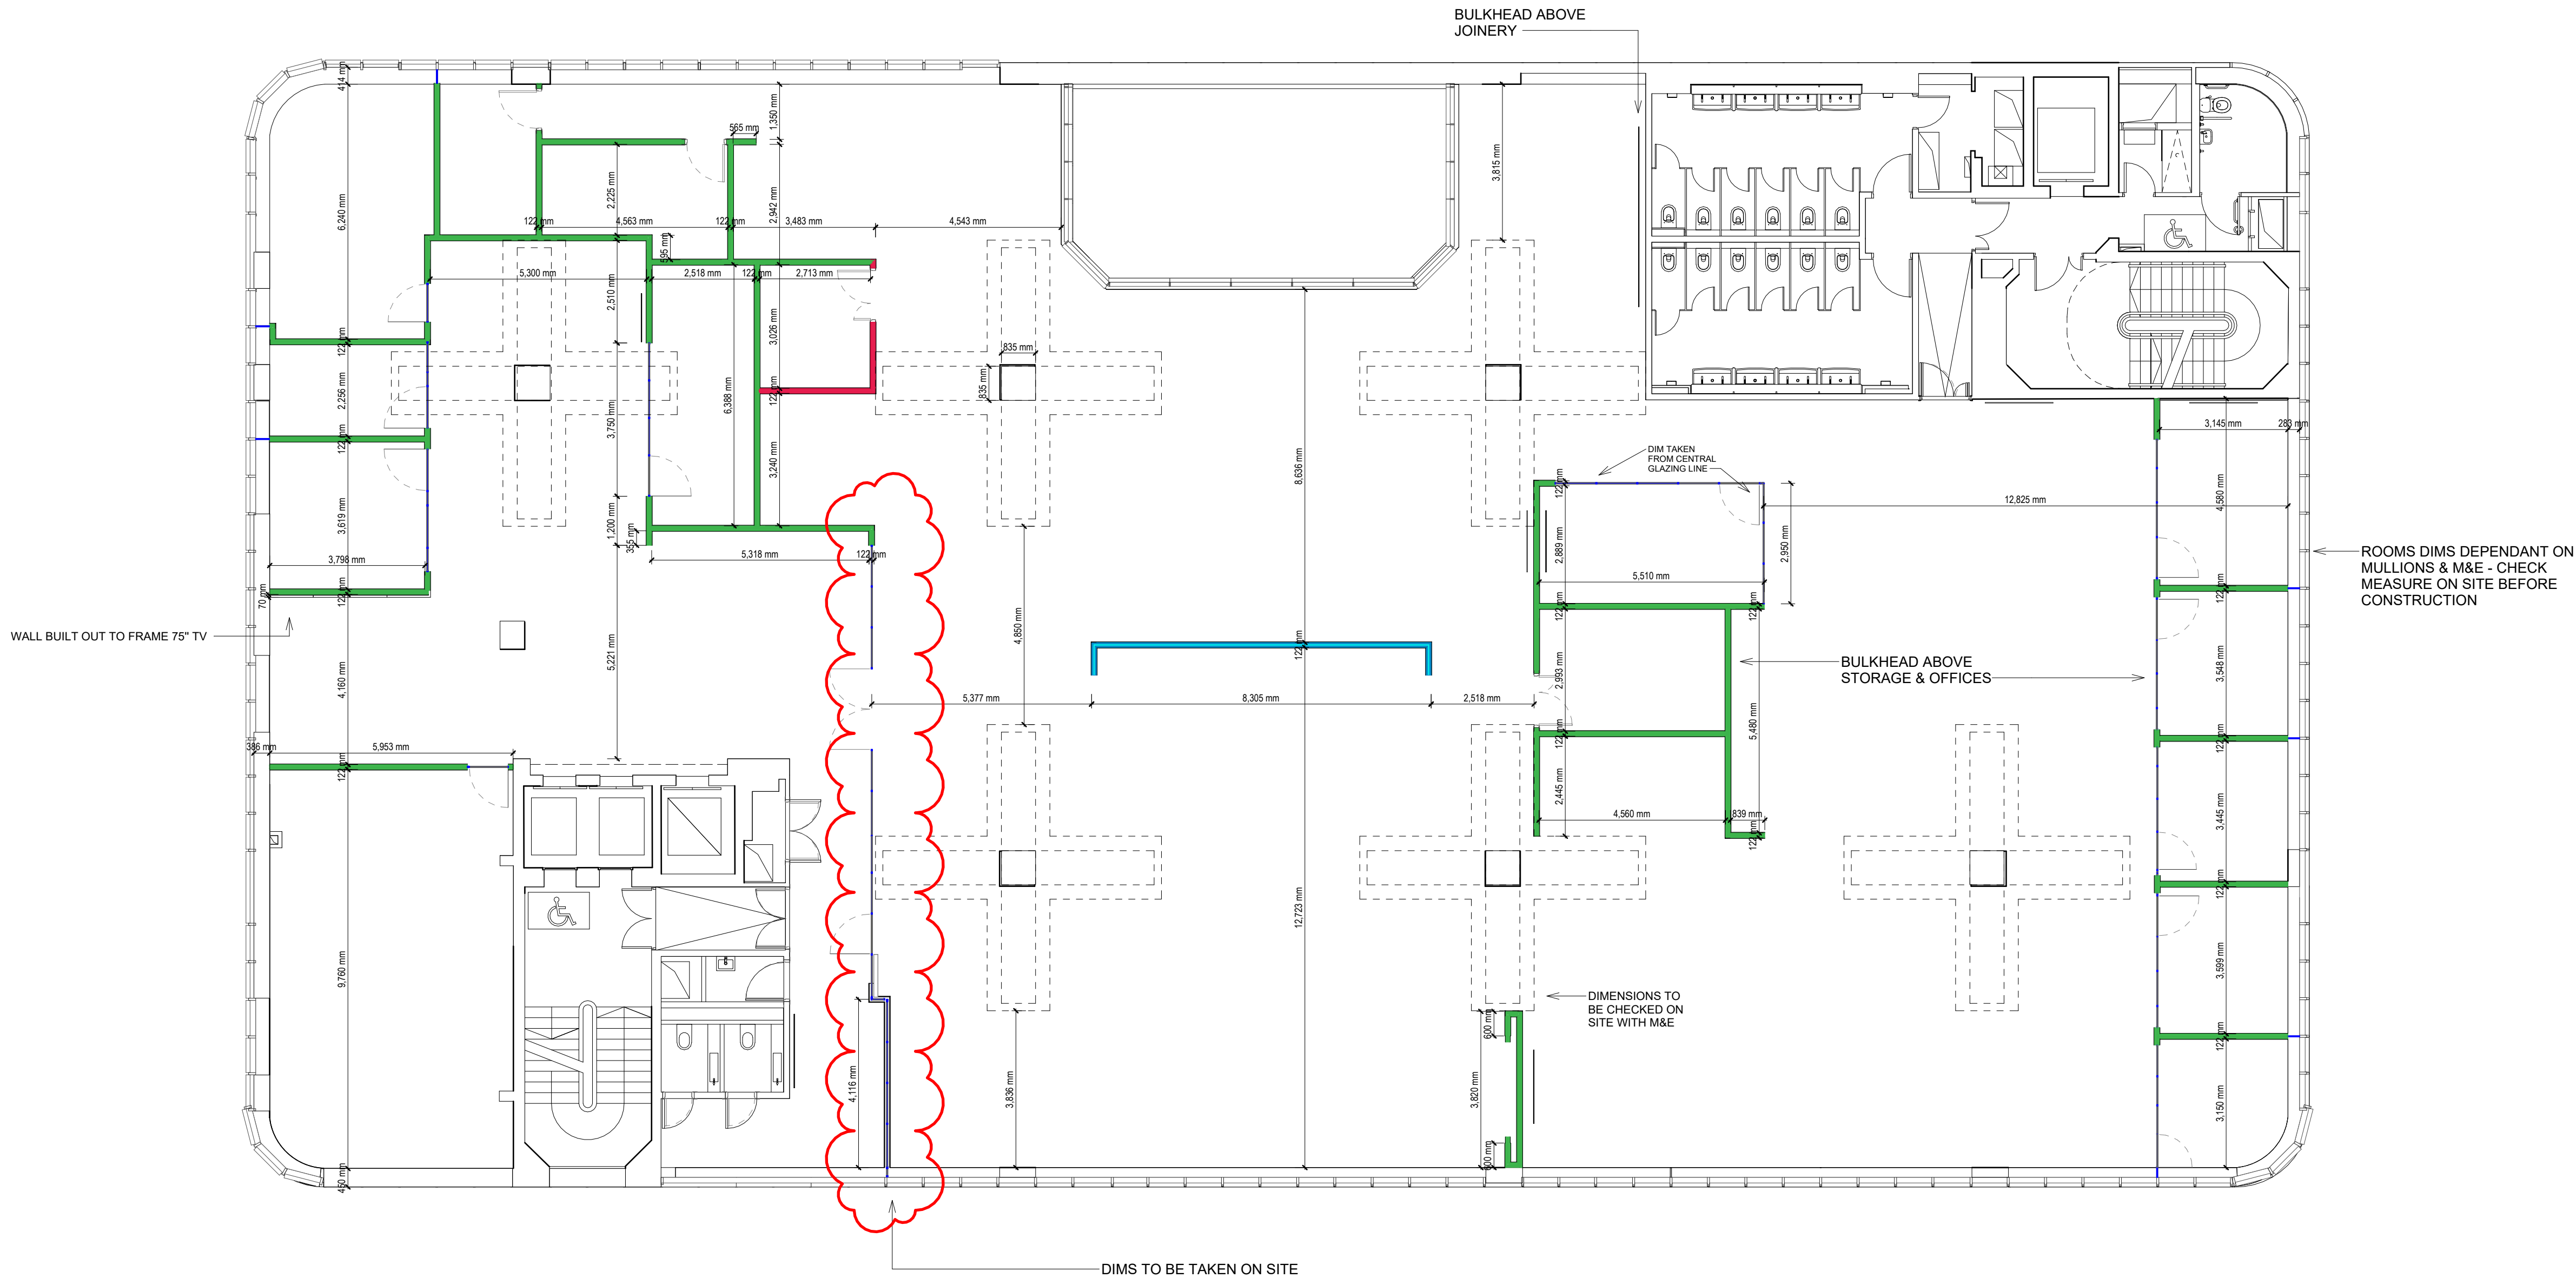

Setting out Plan - Level 04

Scale 1 : 100

ALL DOORS TO BE 150MM FROM WALL

ALL DIMENSIONS TO BE CHECKED MEASURED ON SITE BEFORE CONSTRUCTION

04	Amended Design	04/07/2025
03	Amended Office sizes	11/06/2025
02	Amended Design	29/05/2025
01	Amended dim	07/05/2025
00	Stage 4 Issue	25/04/2025
REVISION No	DESCRIPTION	DATE

CBRE

ONE ST PETERS SQUARE, MANCHESTER
TEL (+44) 161 455 7866
www.cbre.uk

CLIENT

DF Capital

PROJECT

EXPRESS BUILDING - DFC

SHEET NAME

Walls - Setting Out Plan - Level 04

SCALE	PROJECT No	REVISION
1 : 100	596133	04
	SHEET No	

596133_2A029_SHT_PR_L04