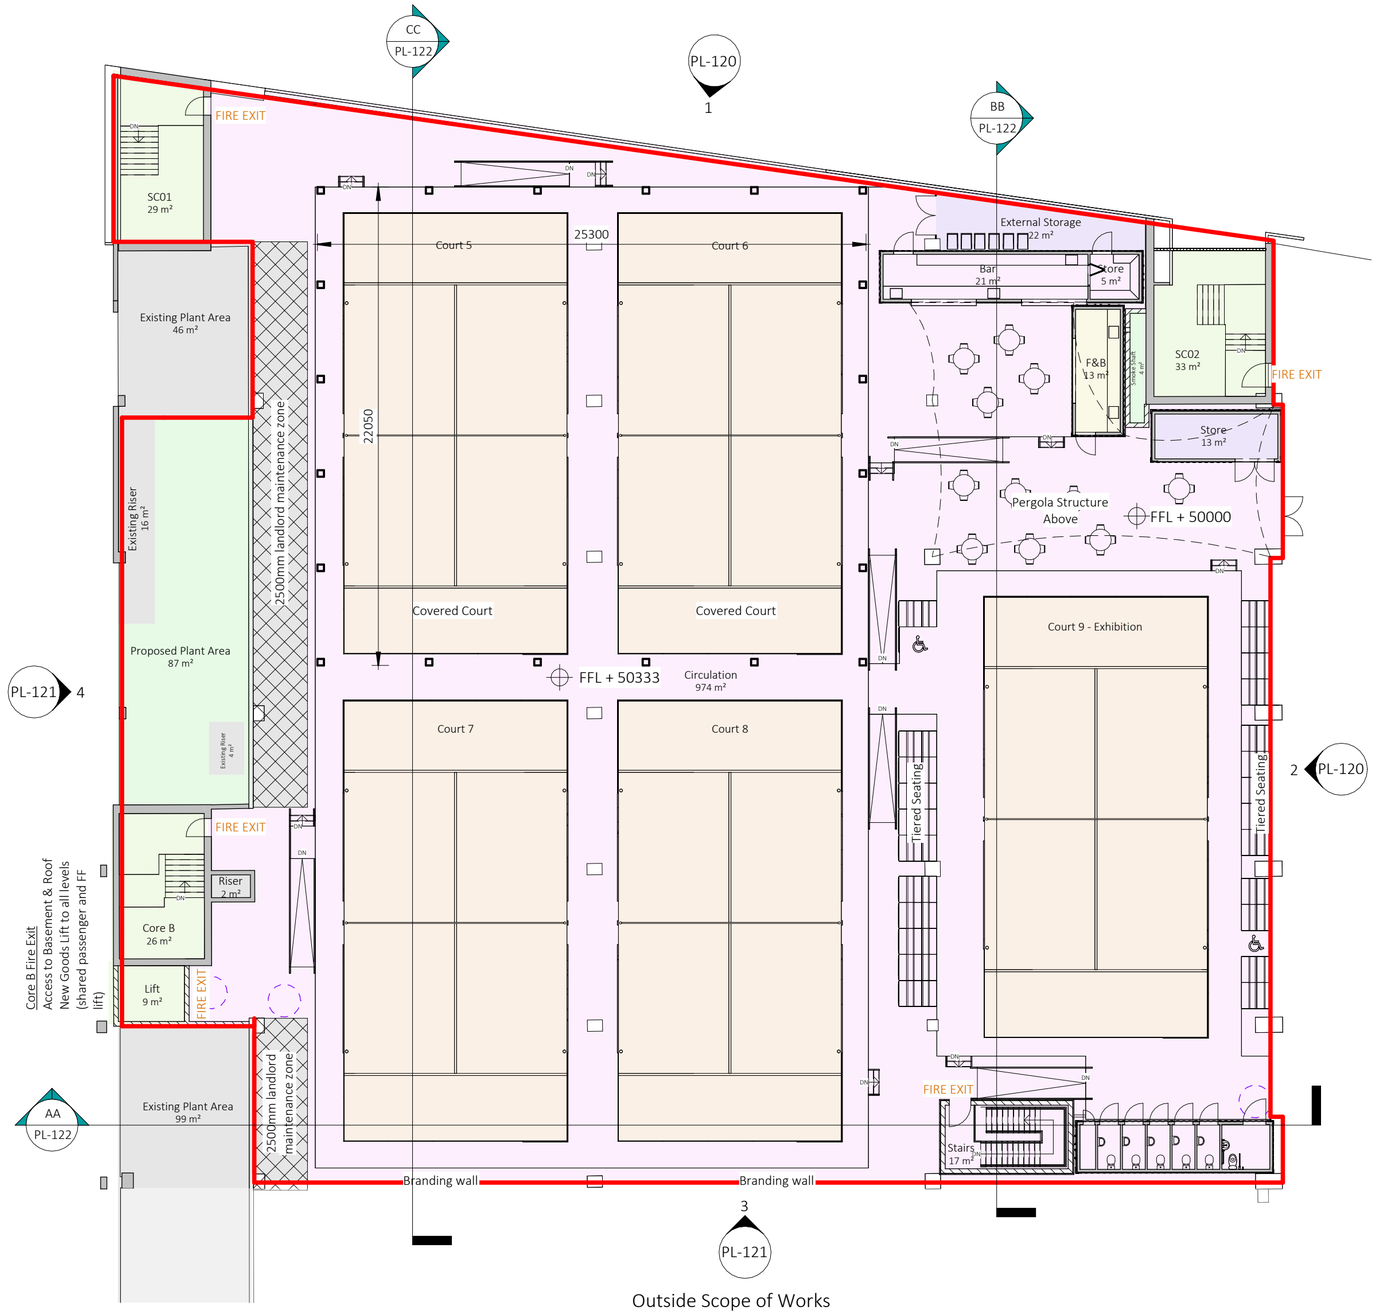


Proposed Level 4

1 : 200

zebra ARCHITECTS

PADEL SOCIAL CLUB

zeb2110

PSC Manchester

Victoria Exchange, Manchester

PL-112

Proposed GA Plan

Level 4 - Car Park Plan

Date 13/03/25

Status Planning

rev **G**

Rev No.	Rev Description	Rev Date
-	Draft Planning GA Drawings	14/03/25
A	Updated to client comments	31/03/25
B	Ramps added to raised courts.	03/04/25
C	Ramps amended to client comments.	10/04/25
D	Draft Planning Pack	24/04/25
E	Updated to client and LL comments	17/07/25
F	Final Planning Issue	24/07/25
G	Elevations added and Existing Elevations and Sections added	11/08/25

NOTE: Levels information obtained from CW's drawings issued by Savills on 25/06/25 and historic structural information issued on 14/07/25

KEY:

Planning Red Line Boundary

Scale As indicated @A2

0 2 4 6 8 m

zebra architects ltd. is part of zebra group consulting ltd.

30 st georges square | worcester | wr1 1hx

hello@zebraarchitects.co.uk | 01905 351 472

Ordnance Survey (c) Crown Copyright. All rights reserved. Licence number 100022432

Copyright is reserved by Zebra Architects and the drawing is issued on the condition that it is not copied either wholly or in part without first obtaining written consent from them. Do not scale from this drawing, figured dimensions only to be used. All dimensions to be checked on site before commencement of any work, shop drawings or the ordering of materials. This drawing is to be read in conjunction with appropriate consultant engineers drawings, schedules, specification and manufacturer's information.