


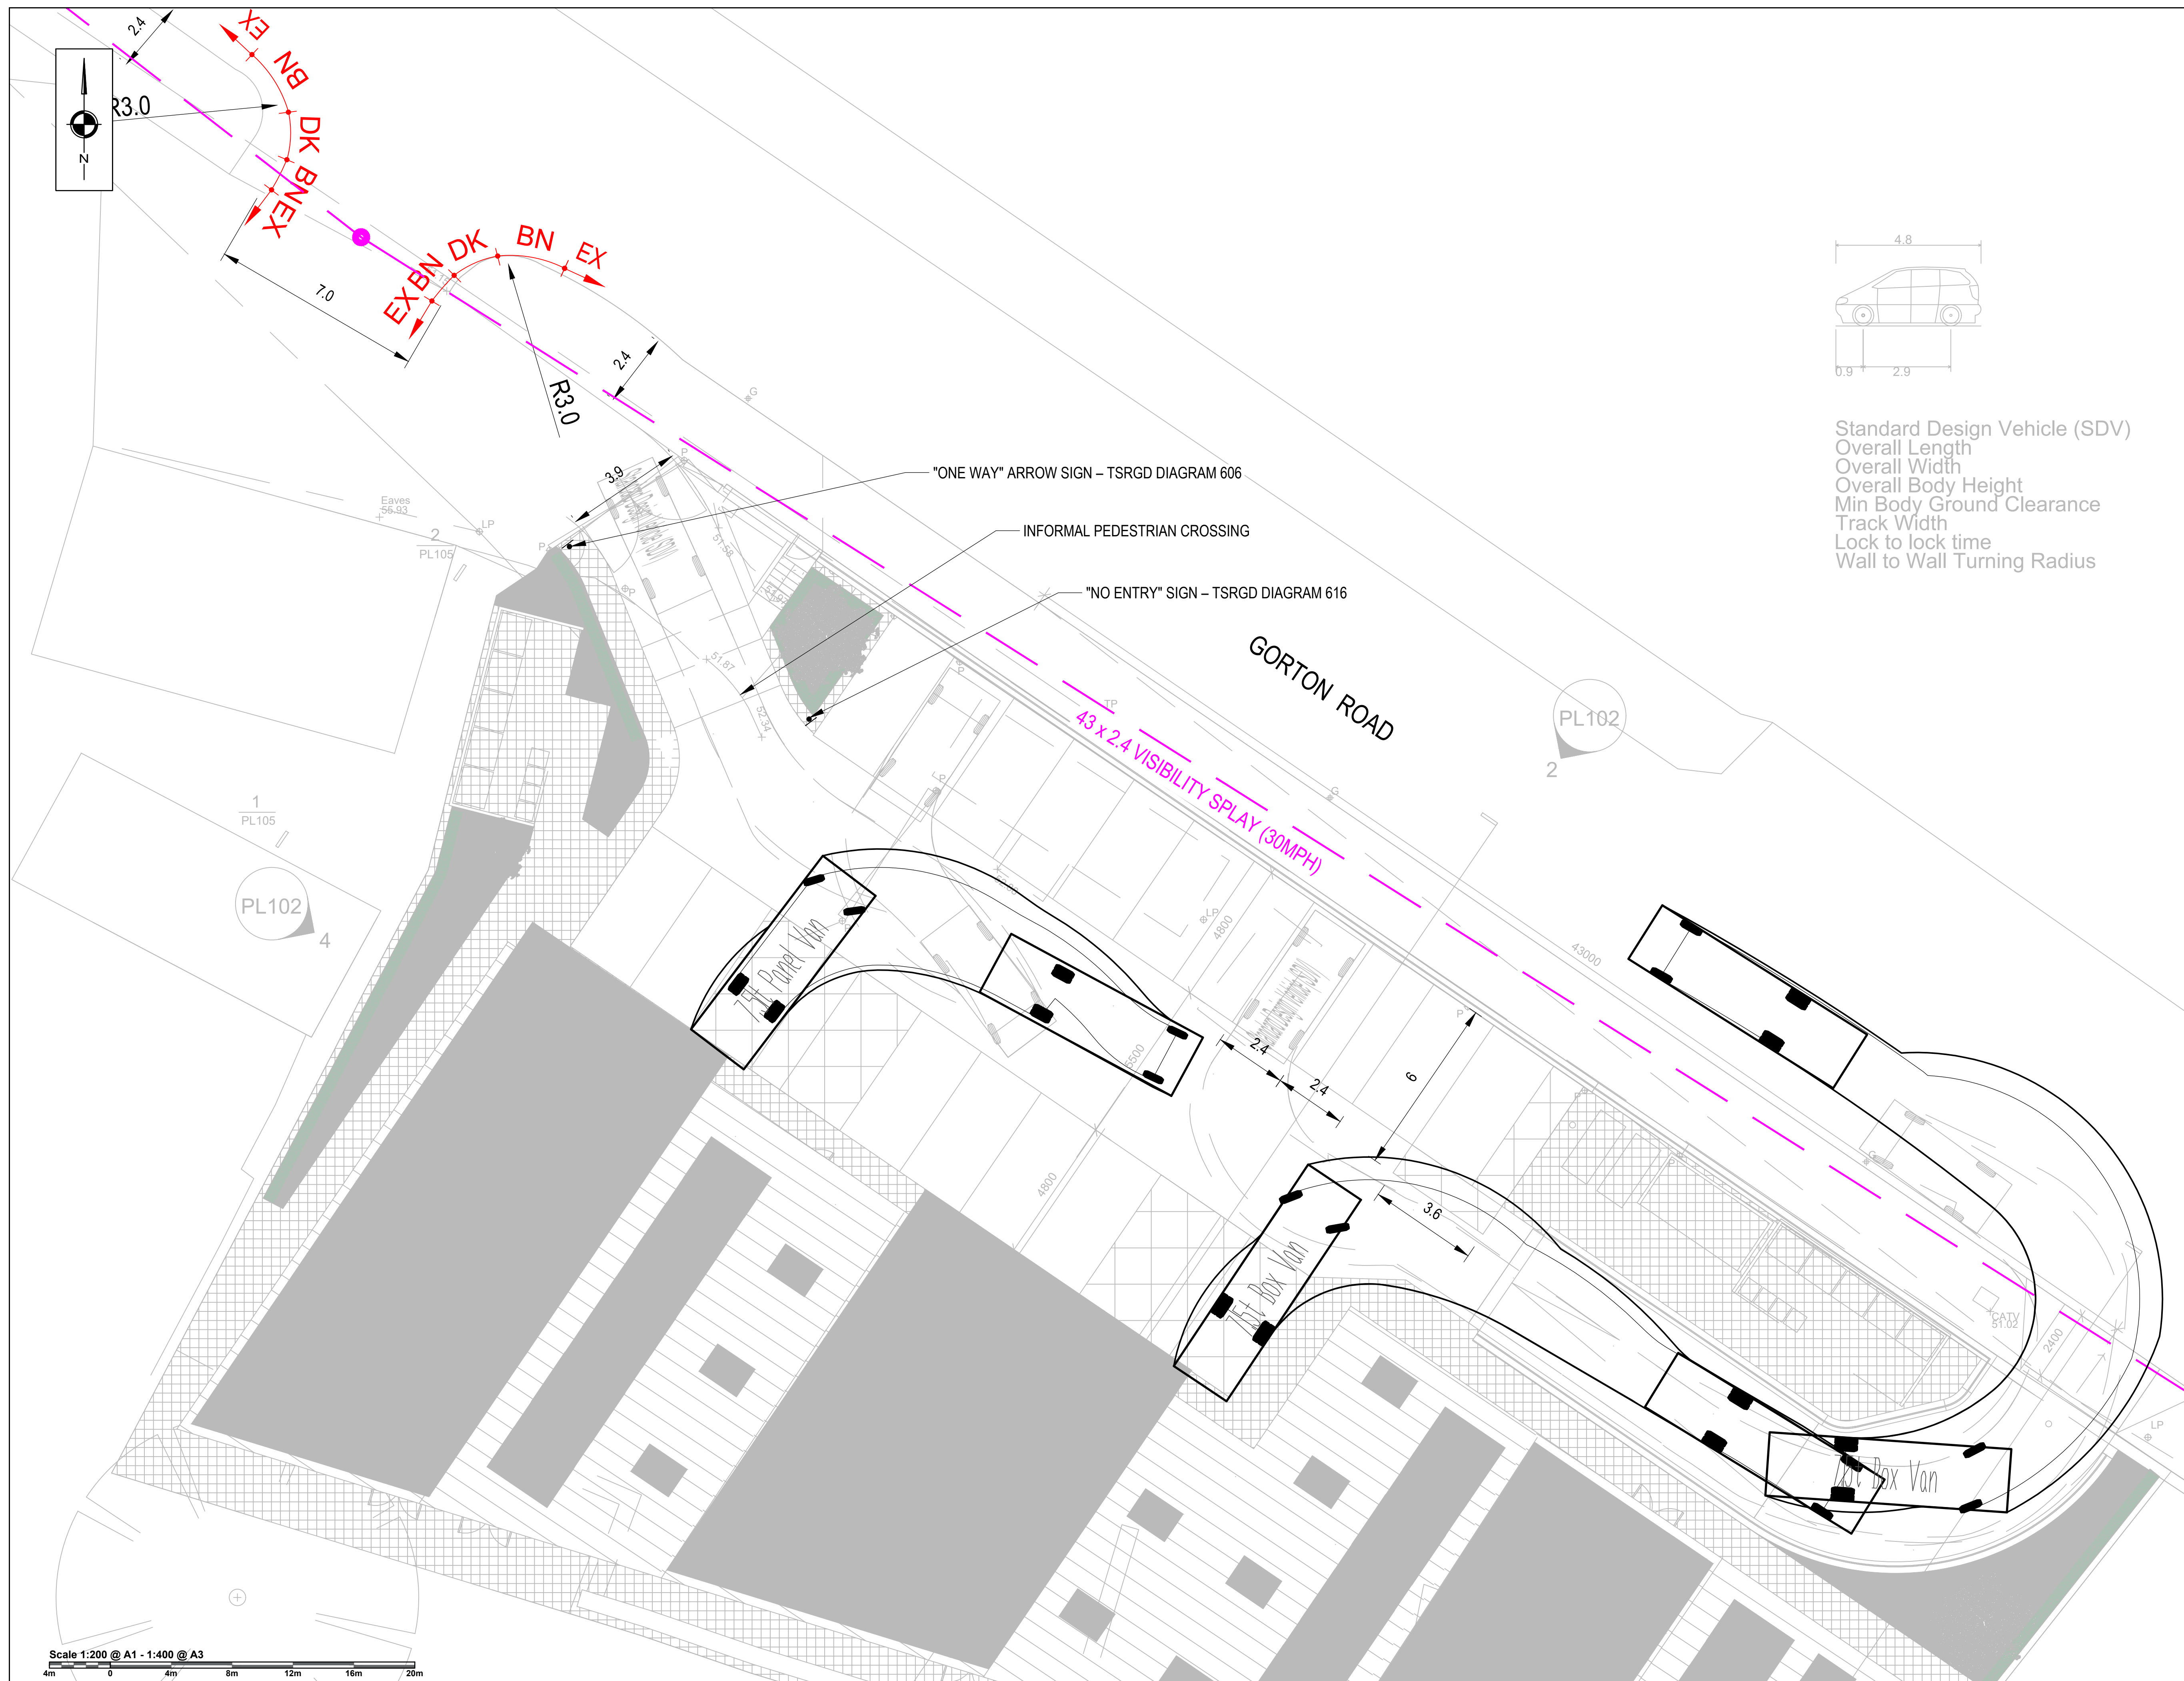

NOTES

1)

ALL DIMENSIONS ARE IN METERS UNLESS STATED OTHERWISE

2)

ALL WORK IS TO BE CARRIED OUT IN ACCORDANCE WITH THE SPECIFICATION FOR HIGHWAY WORKS AND LOCAL AUTHORITY GUIDANCE

3)

UNDERGROUND SERVICES ARE PRESENT IN THE AREA. CONTRACTOR IS TO CONFIRM THE PRECISE LINE AND DEPTH OF ANY SERVICES PRIOR TO THE COMMENCEMENT OF ANY EXCAVATION WORKS

4)

IT IS THE CONTRACTORS RESPONSIBILITY TO CONTACT AND MAKE ALL THE NECESSARY ARRANGEMENTS WITH THE STATUTORY UNDERTAKERS FOR THE IDENTIFICATION OF EXISTING SERVICES AND AREAS OF DANGER WHEN EXCAVATING

5)

THIS DRAWING IS TO BE READ IN CONJUNCTION WITH ALL RELEVANT SPECIALIST DETAILS AND SPECIFICATIONS. CONSTRUCTION DETAILS FOR THE USED MATERIALS CAN BE FOUND ON THE RELEVANT DRAWINGS.

KEY

SITE BOUNDARY

PROPOSED KERB LINE

TACTILE PAVING

BN

BULLNOSED KERB TYPE BN WITH 0 - 6mm UPSTAND

DK

DROPPED CROSSING CONSISTING OF BULLNOSED KERB TYPE BN WITH 0 - 6mm UPSTAND AND TRANSITION KERBS EITHER SIDE

EF

FLAT TOP EDGING TYPE EF LAID FLUSH

EX

EXISTING KERB TO REMAIN

7.21m

8.18m

2.54m

1.03m

1.865m

4.98m

7.400m

7.5t Panel Van

Overall Length

Overall Width

Min Body Ground Clearance

Track Width

Lock to Lock Time

Kerb to Kerb Turning Radius

7.210m

8.180m

2.540m

1.030m

1.865m

4.98m

7.400m

8.21m

9.20m

2.54m

1.03m

1.865m

5.00m

7.400m

7.5t Box Van

Overall Length

Overall Width

Min Body Ground Clearance

Track Width

Lock to Lock Time

Kerb to Kerb Turning Radius

8.210m

9.200m

2.540m

1.030m

1.865m

5.00m

7.400m

REVISIONS

REV	DESCRIPTION	DATE	BY
-	FIRST ISSUE	25/03/25	WR
A	SECOND ISSUE	23/04/25	WR

AVAL CONSULTING GROUP.

CIVIL, ENVIRONMENT & STRUCTURAL ENGINEERS

Transportation Planning : Environmental Consultants

www.aval-group.co.uk, Email: contact@aval-group.co.uk
Company Number: 11622039

Client Name:

WORLD METAL RECYCLING LTD

Project Title:

GORTON RD
MANCHESTER, M11 2DZ

Drawing Title:

PANEL VAN AND BOX VAN EGRESS SWEEP PATHS

Date:22.09.2025

Drawn By:LS

Scale:1:200 @ A1
1:400 @ A3

Checked:WR

Status:PLANNING

Approved:WR

Drawing No.

AVAL/93252/0000/005

Rev.

A