


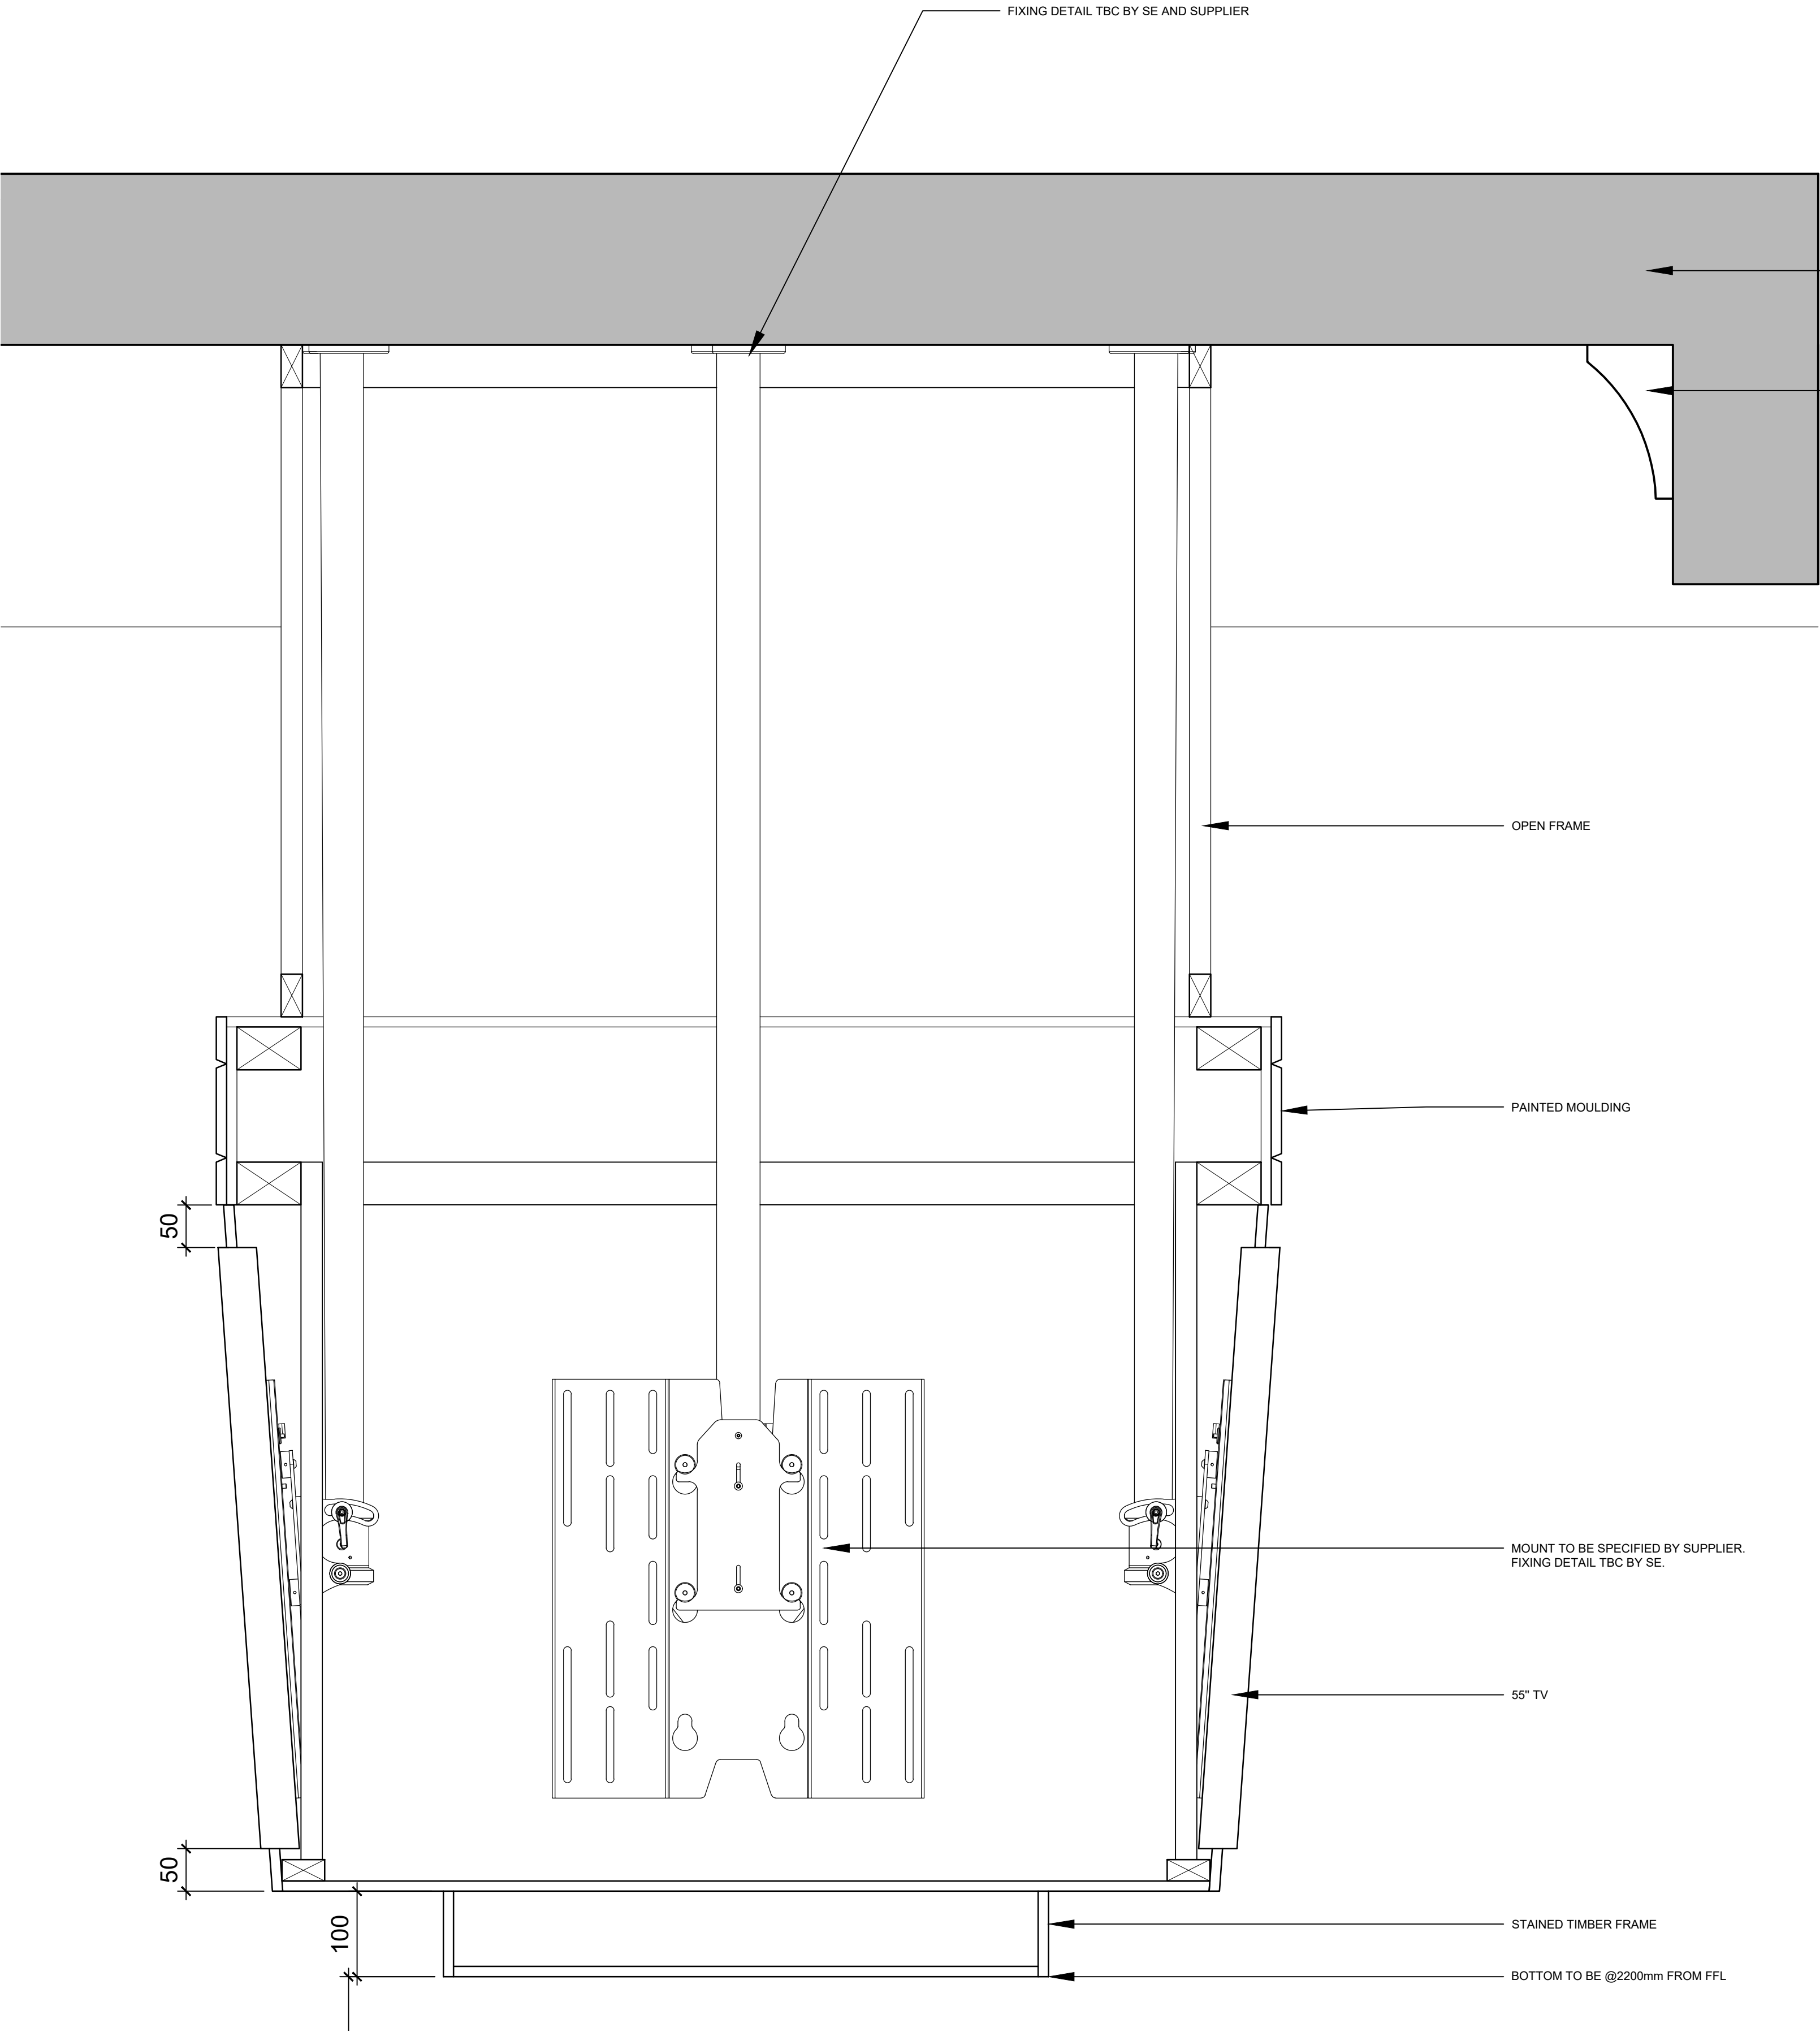

EXISTING CONCRETE SLAB

EXISTING LISTED CORNICE

OPEN FRAME


PAINTED MOULDING

MOUNT TO BE SPECIFIED BY SUPPLIER.
FIXING DETAIL TBC BY SE.

55" TV

STAINED TIMBER FRAME

BOTTOM TO BE @2200mm FROM FFL

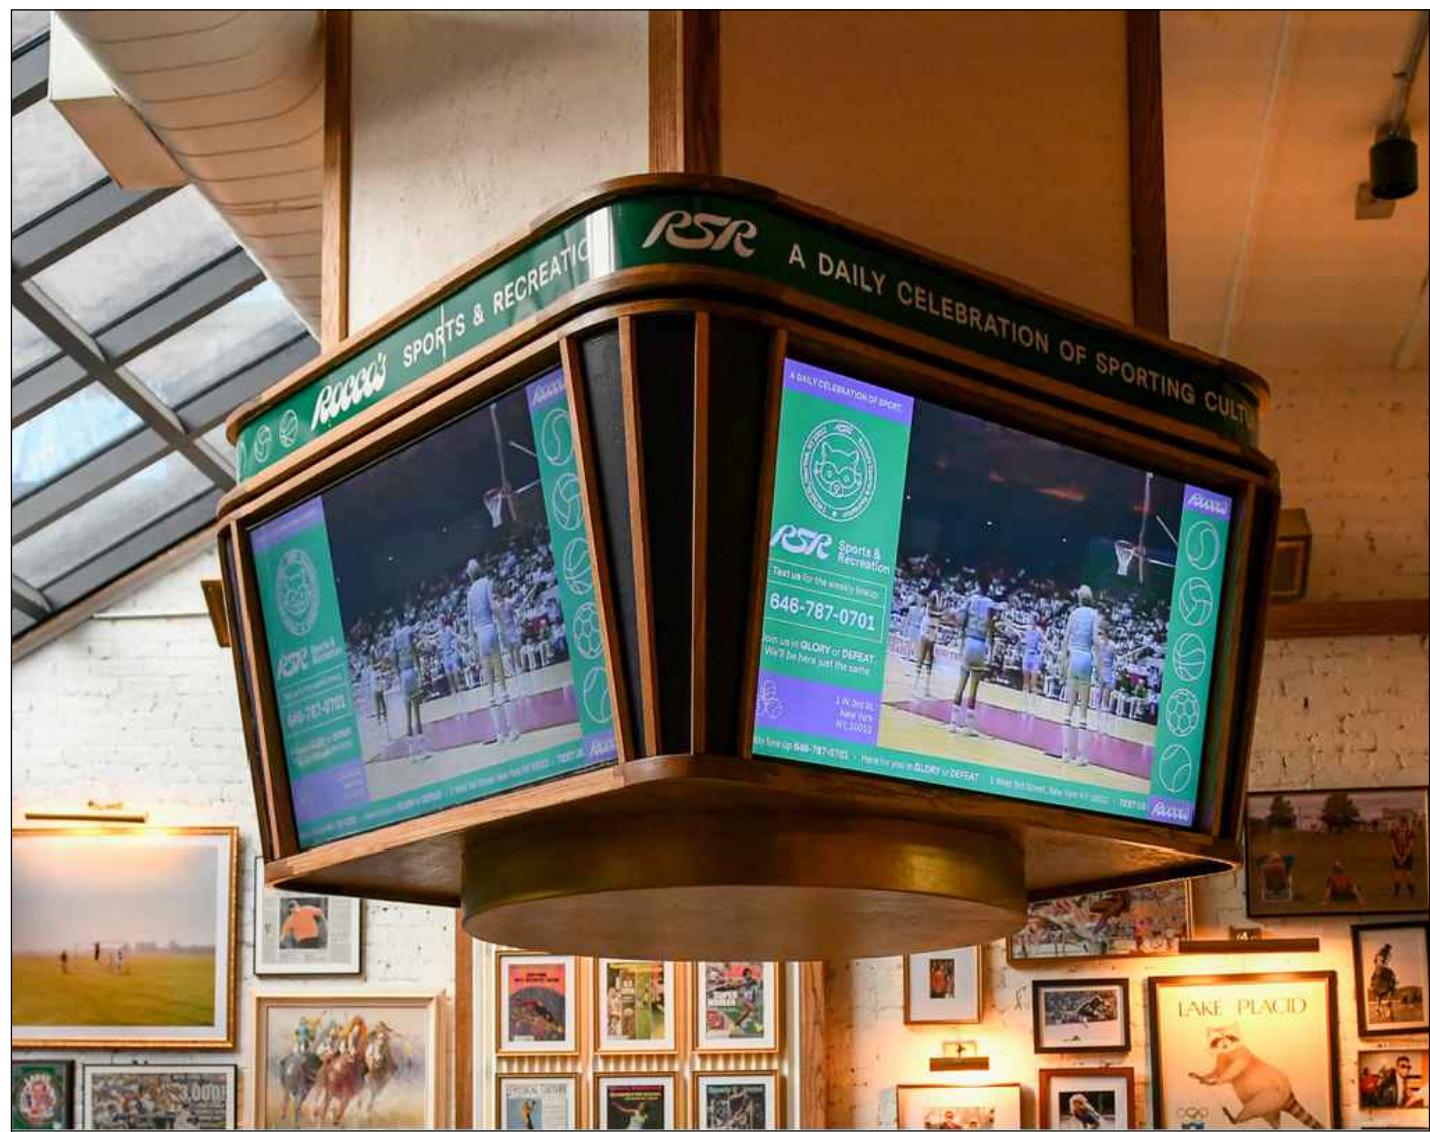


JUMBO TRON REFERENCE IMAGE

JUMBO TRON SECTION
1:5

FOR PLANNING

ALL DIMENSIONS TO BE CHECKED
ON SITE BEFORE CONSTRUCTION

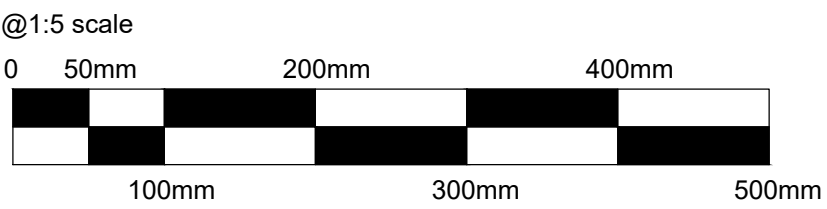

Do not scale from this drawing. All dimensions to be checked on site prior to manufacture and construction. This drawing is the property of Harrison Ince Holdings Limited and should not be reproduced without permission.
All discrepancies to be brought to the attention of the architect immediately.
This drawing is to be read in conjunction with the specification / bill of quantities and related drawings.

REVISIONS			
-	FIRST ISSUE	27.03.25	GW
A	CLIENT ISSUE	22.04.25	GW
B	REVISED FOLLOWING PLANNING COMMENTS	10.07.25	GW

 HARRISON INCE
ARCHITECTS INTERIOR DESIGNERS

CLIENT PINS SOCIAL CLUB

PROJECT SUNLIGHT HOUSE
LITTLE QUAY ST, MANCHESTER M3 3HP

TITLE JUMBO TRON DETAIL

DATE JULY 2025

SCALE 1:5 @ A1

JOB NO. 01

DWG. NO. AD400 B

DRAWN CAD/GW

CHECKED

SECOND FLOOR
EASTGATE
2 CASTLE STREET
MANCHESTER
M3 4LZ
TEL: 0161 236 3050
EMAIL: enquiries@harrison-ince.co.uk