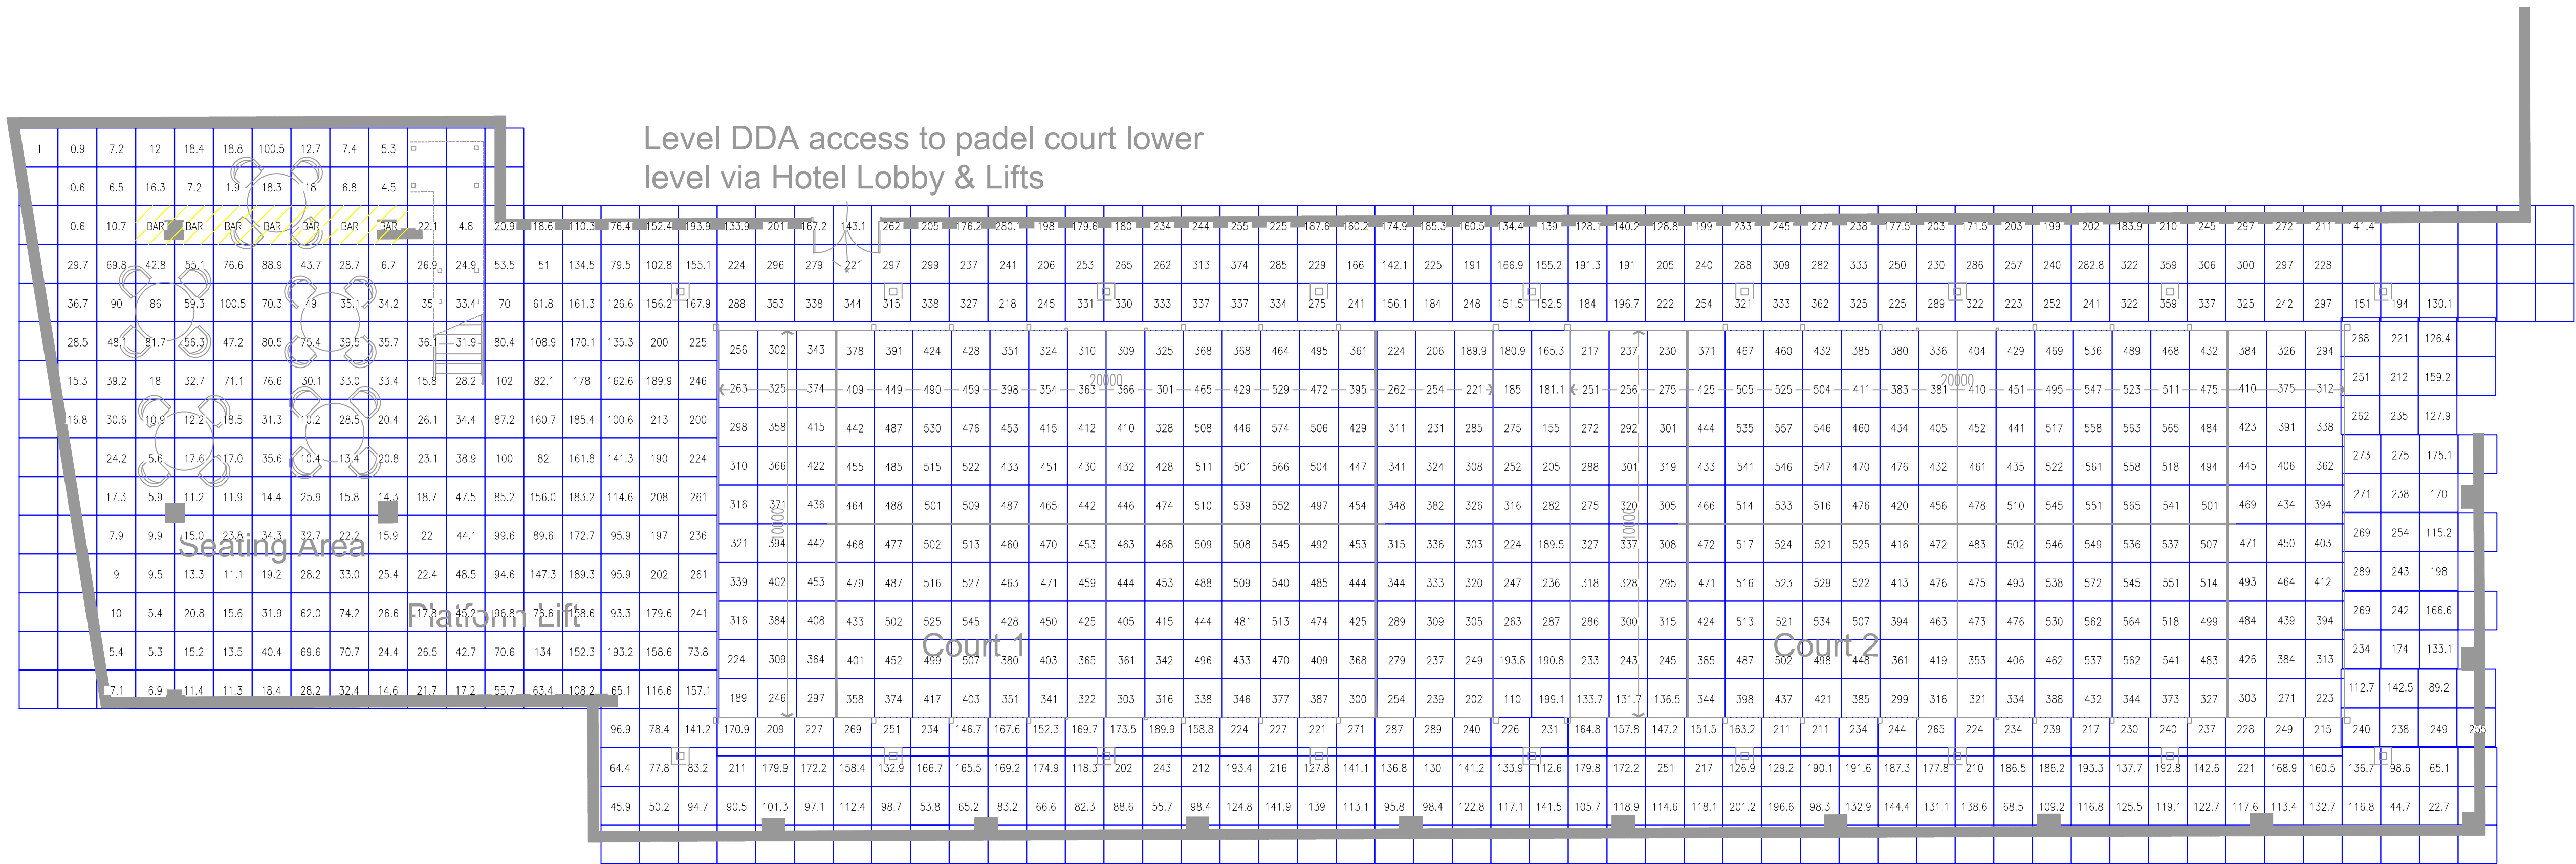
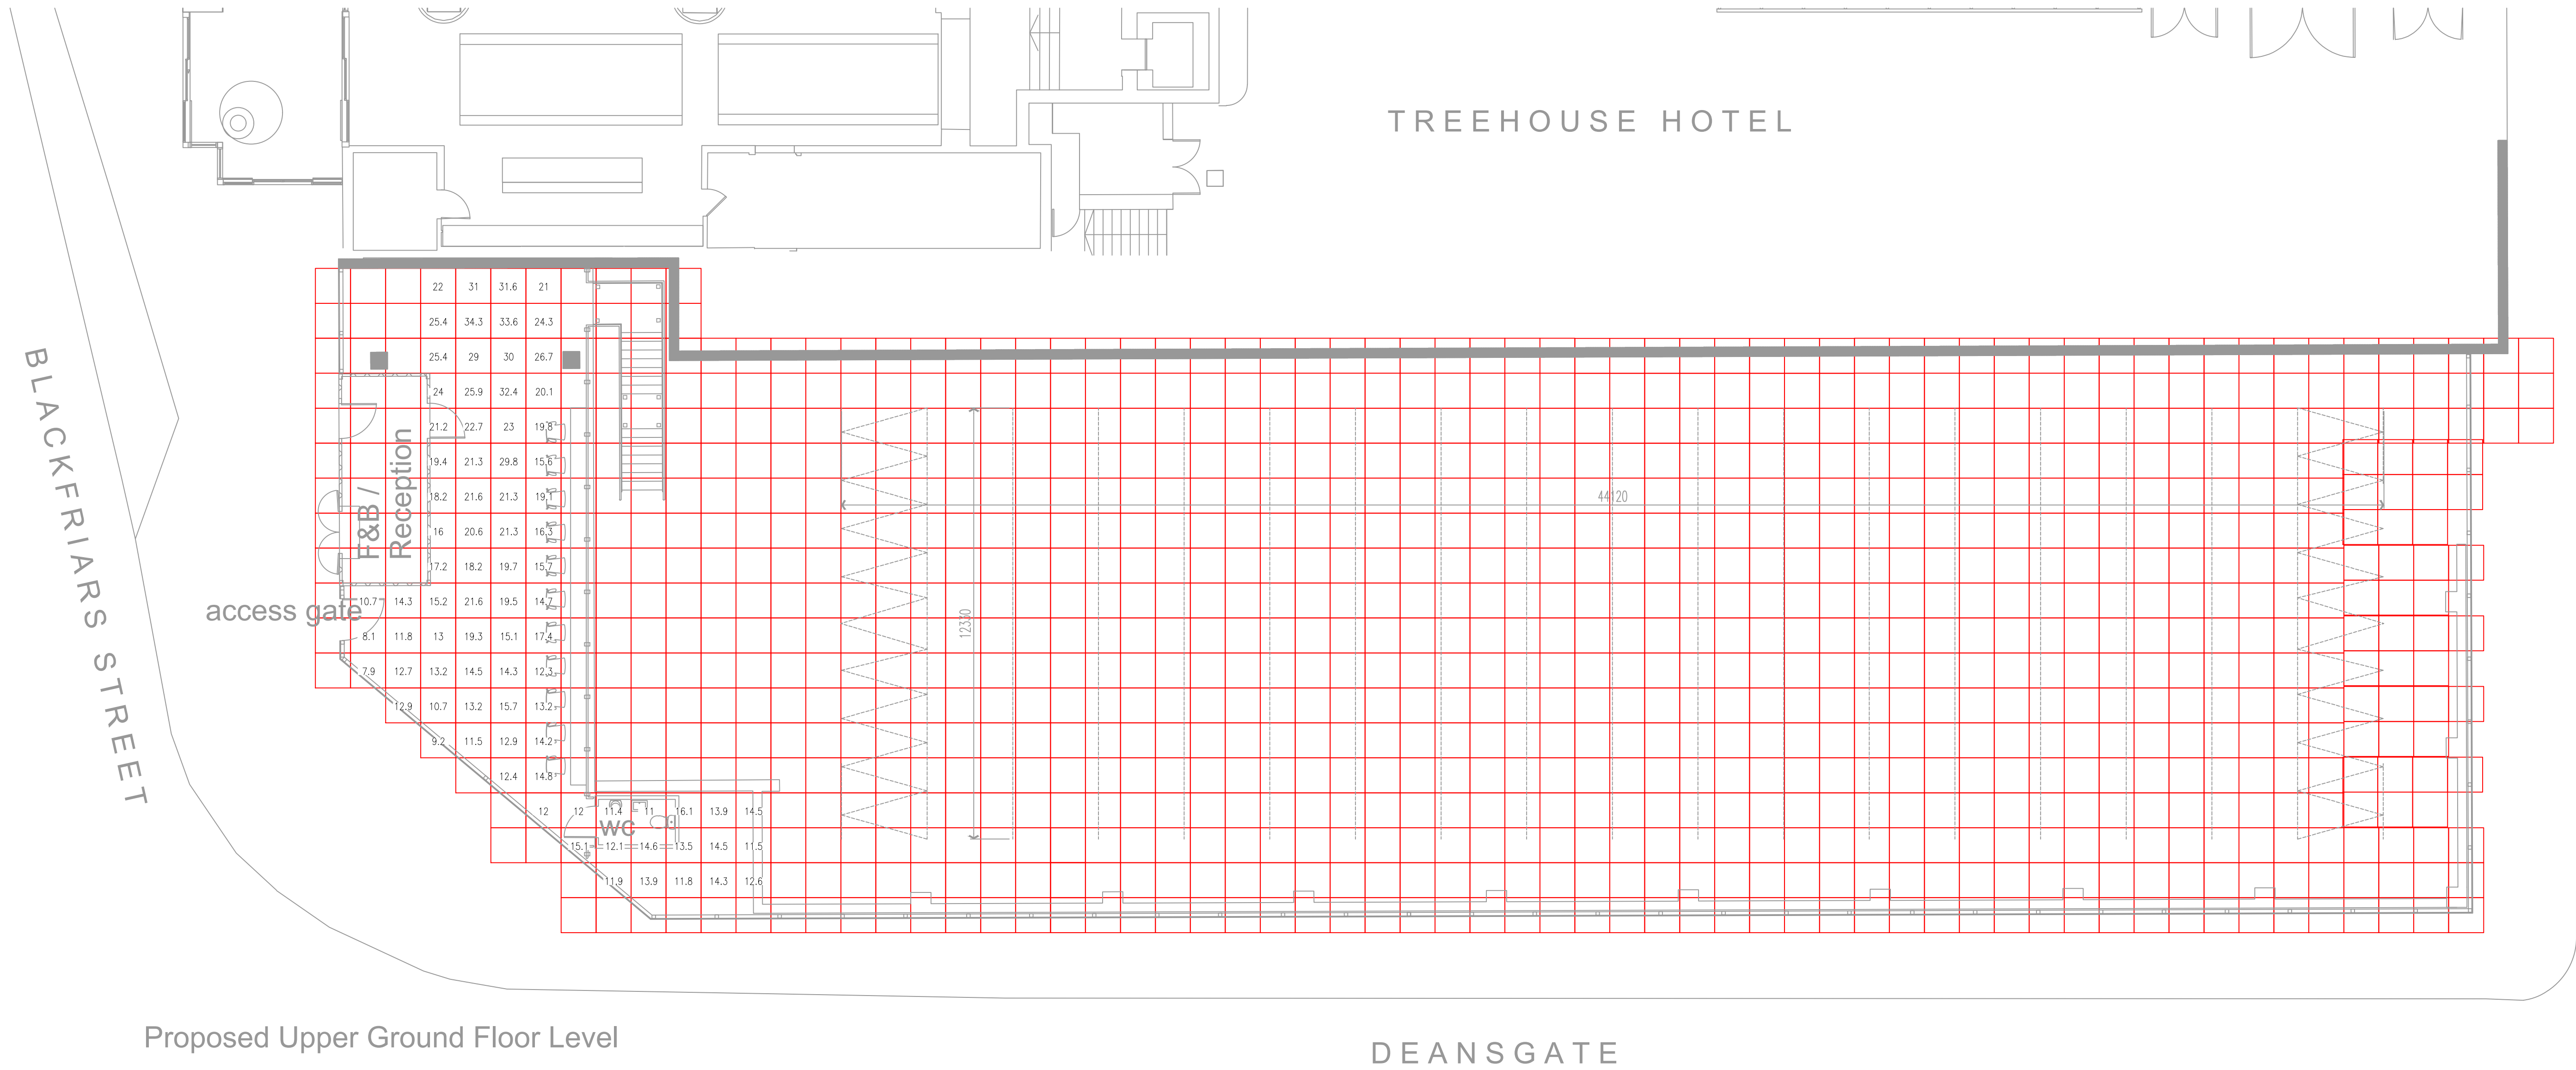


STA | REV | DESCRIPTION

DES | CHD | DATE

PURPOSE OF ISSUE

CLIENT

PROPERTY ALLIANCE GROUP

PROJECT

POLLEN CLUB MANCHESTER

TITLE

COMBINED SERVICES
LIGHTING ASSESSMENT LAYOUT
LOWER GROUND FLOOR &
UPPER GROUND FLOOR

SCALE

1:100

ORIGINAL SIZE

A0

DATE

MAY '25

DRAWN

LB

DESIGNED

JV

CHECKED

BD

REVISION

-

P2482-NOV-XX-ZZ-DR-E-6001

COMBINED SERVICES