



1. All dimensions in mm unless otherwise stated
2. All elevations are in metres relative to ordnance datum newlyn unless otherwise stated.

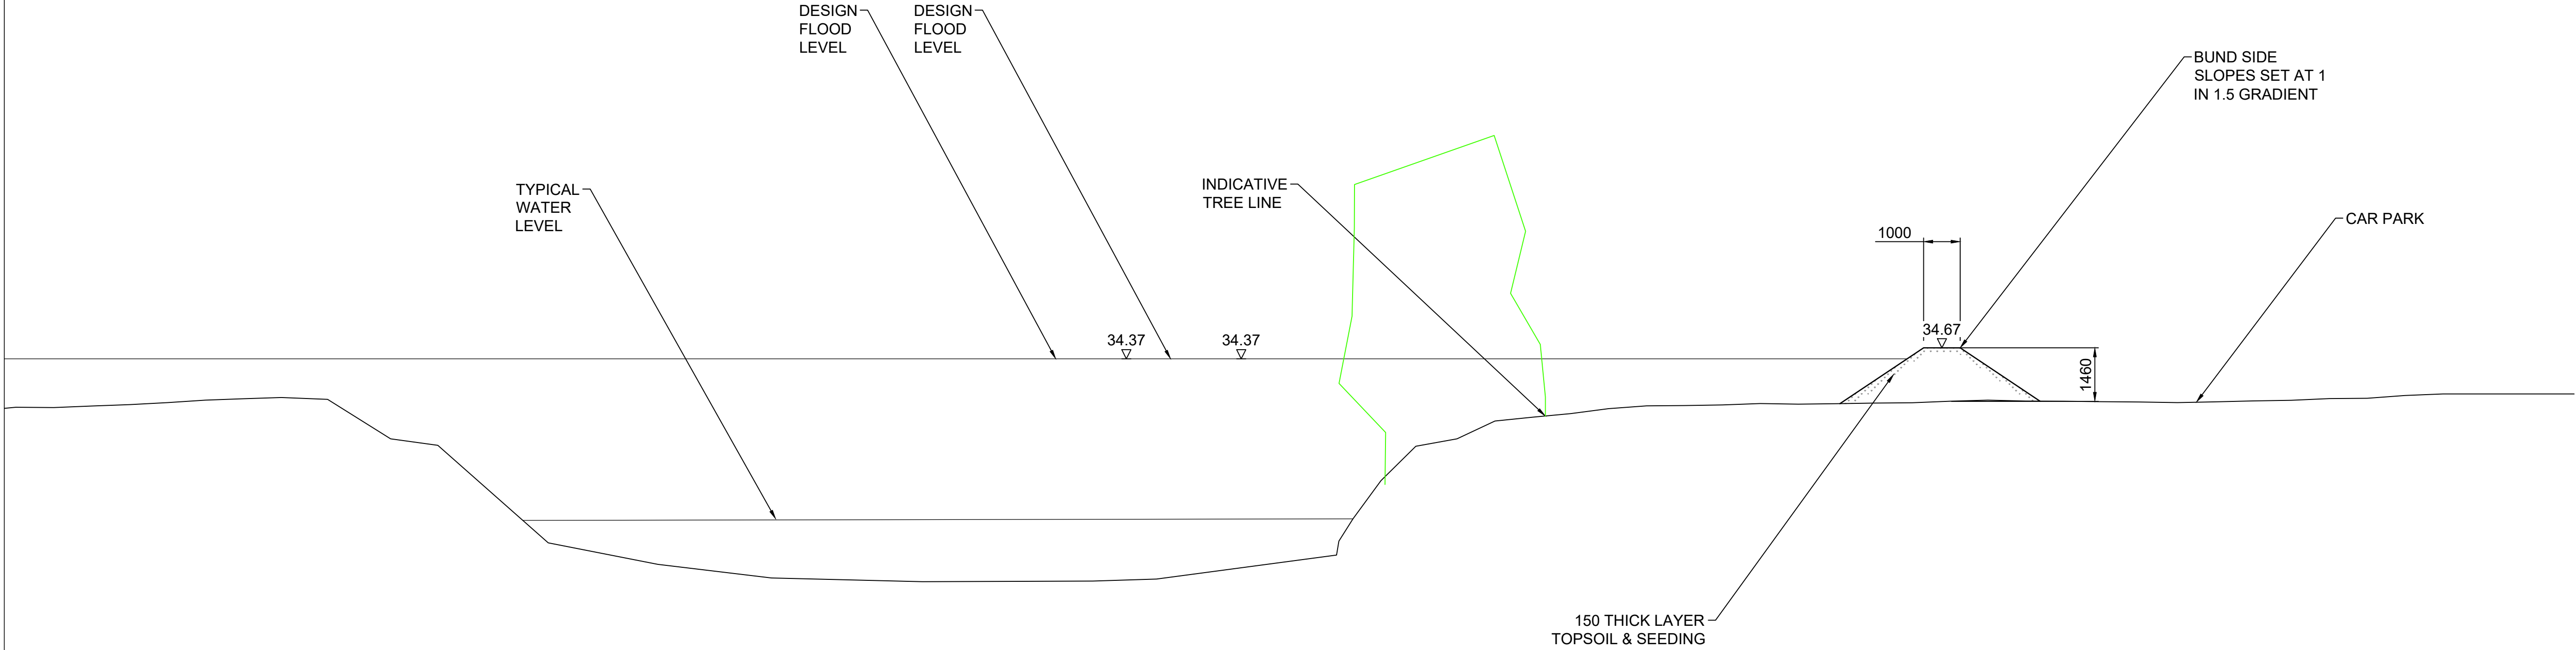

CROSS SECTION A
SCALE 1:100

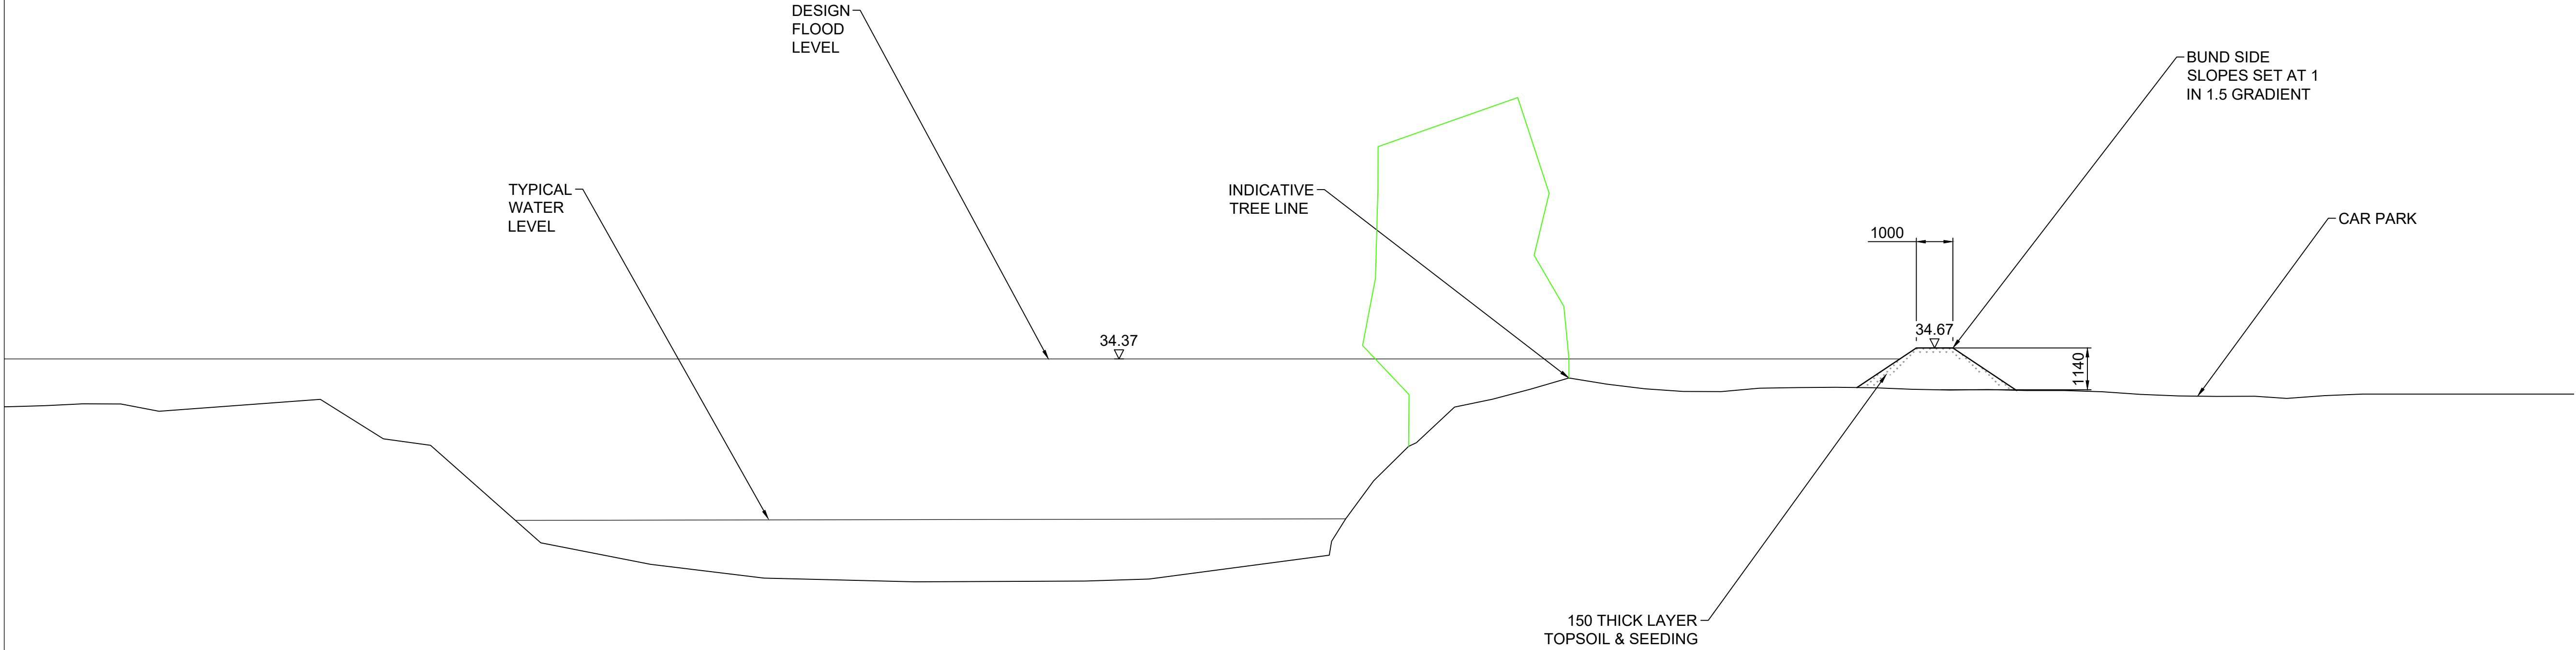

CROSS SECTION B
SCALE 1:100

CDM RESIDUAL
DESIGN RISKS

Risks listed here are not exhaustive. Refer to Designer's Risk Assessment and pre-construction phase plan.

CONSTRUCTION

C10

Excavation
- Operation of plant and machinery in accordance with method statement

HEALTH & SAFETY AND
ENVIRONMENTAL
INFORMATION

The design presented on this drawing has been developed in accordance with the construction management regulations 2015. Any construction limitations arising from the design and significant residual risk not usually associated with the proposed type of work are identified on the drawing or within the notes.

It is assumed the all works will be carried out by a competent contractor working to an approved method statement

FOR CONSTRUCTION

B		
P1	FOR INFORMATION	25/09/25
Rev		Date

EdenvaleYoung

QC30
30 Queen Charlotte Street
Bristol
BS1 4HJ

0117 2140 530 : t
edenvaleyoun.com : w
info@edenvaleyoun.com : e

Project

WATERSIDE HOTEL

Drawing Title

BUND SECTIONS
SKETCH

Drawn
LJY

Date
25/09/25

Scale
AS SHOWN

Checked
JRY

Date

Plot Size
A1

Project
No
EVY1238-SK002

Drawing
No

Rev
P1

FOR INFORMATION

COPYRIGHT EDENVALE YOUNG ASSOCIATES Ltd