


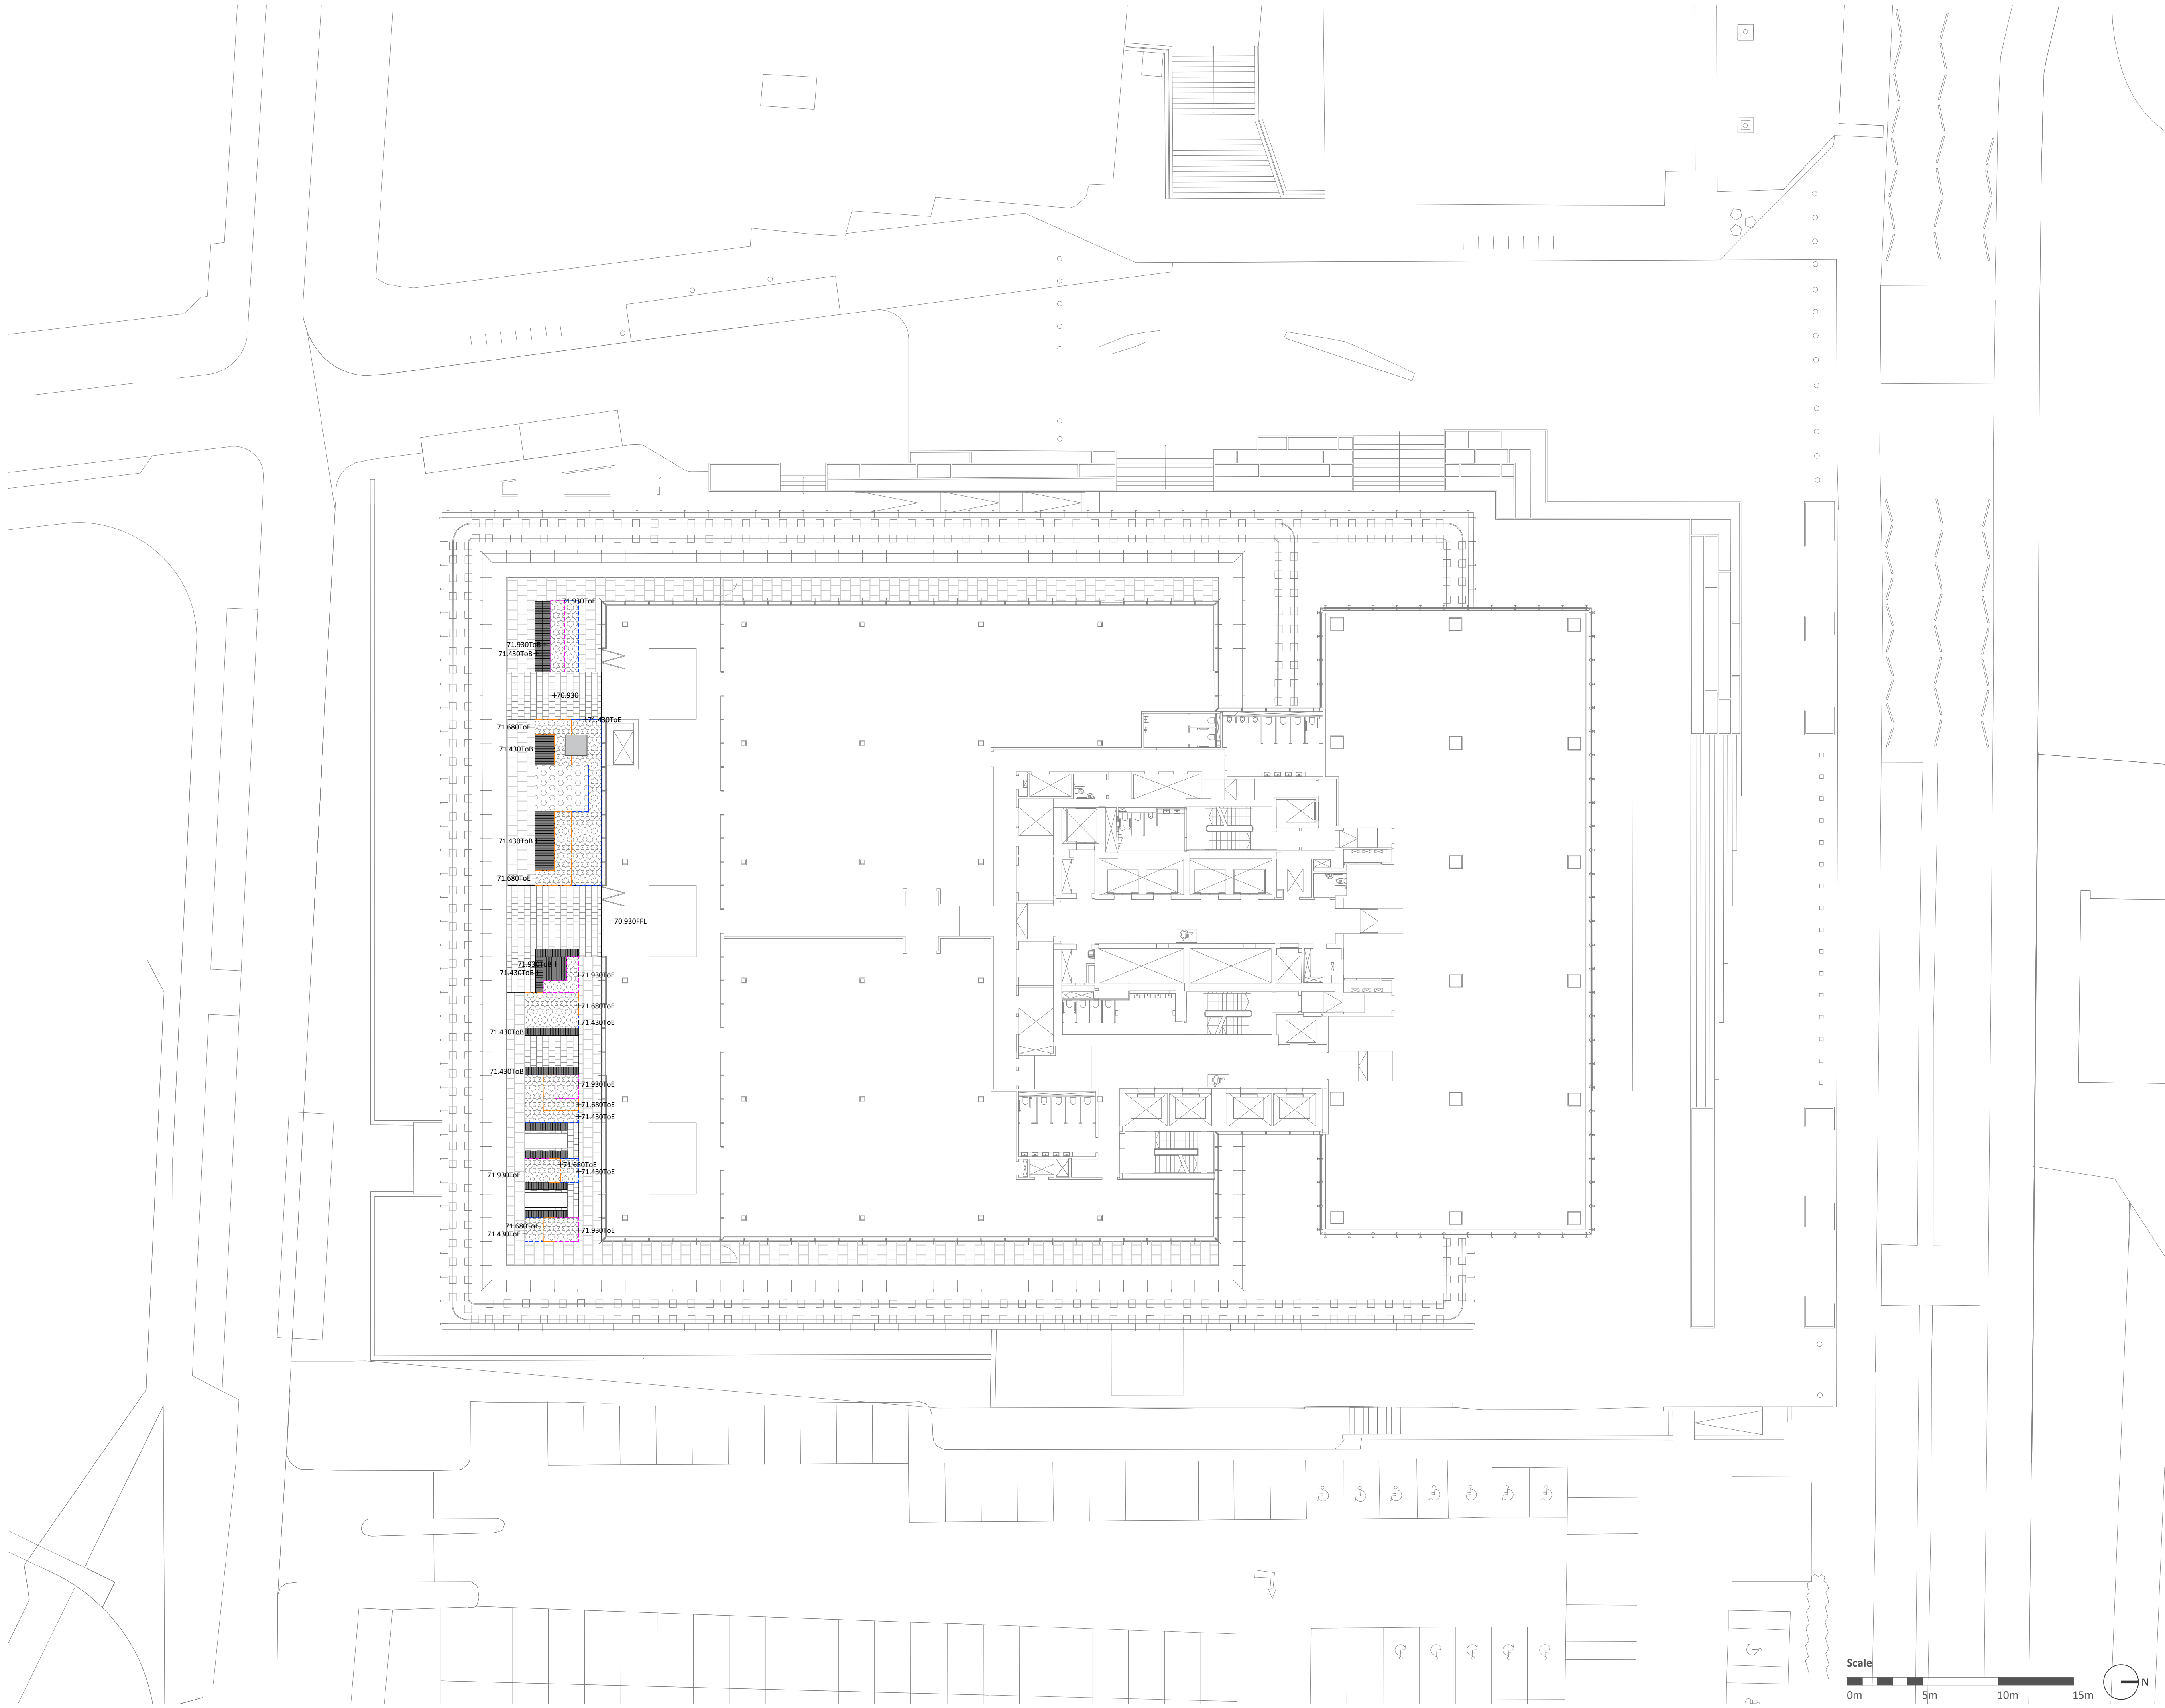

- Notes**
- All dimensions in mm, unless otherwise stated.
 - Scaling from drawing if printed incorrectly may lead to errors.
 - All information outside red line boundary shown for contextual purpose only.
 - All hatch patterns are indicative only unless stated otherwise.
 - This drawing is to be read in conjunction with ALL re-form landscape architecture documentation AND all relevant documentation from the design team
 - Levels information on this drawing illustrates the design intent. The contractor is to check and verify all levels and dimensions against site survey information.
 - Any discrepancies in the design information are to be brought to the attention of re-form landscape architecture, in writing, prior to commencement of construction works.
 - All proprietary products shall be installed in strict accordance with manufacturers written instructions.
 - Refer to other consultants' drawings and specifications for the following design information:
 - Foundation details
 - Base course and/or sub bases design & specification
 - Waterproofing of any element
 - Drainage design and infrastructure
 - Lighting and ducting
 - Existing & proposed utilities
 - Plant quantities are to suit site areas in accordance with scheduled plant densities.
 - Any proposed plant substitution shall be agreed with the landscape architect prior to ordering.

- Key**
- Seating bench
 - Lounger Seating
 - Picnic table
 - Porcelain tiles Type 1 to seating areas
 - Porcelain tiles Type 2 to footpath
 - Proposed roof terrace planting
 - Proposed sedum roof on lift overrun
 - Raised planter metal edging 500mm above FFL
 - Raised planter metal edging 750mm above FFL
 - Raised planter metal edging 1000mm above FFL
 - Finish floor levels
 - Proposed levels
 - Proposed levels of bench
 - Proposed levels of edging

14.04.25	Updated to incorporate comments	JS	EB	JM	P03
Date	Description of revision	Drawn by	Checked by	Approved by	Revision

re-form
landscape architecture

W: re-formlandscape.com
E: info@re-formlandscape.com
T: Edinburgh +44 (0)131 354 1876
Leeds +44 (0)113 245 4695
Manchester +44 (0)161 397 4953

Project
CIS TOWER, MANCHESTER
RF24-1129

Client
DEVONSHIRE LIMITED

Document title
LANDSCAPE GENERAL ARRANGEMENT-ROOF TERRACE

Paper size
A1

Status
FOR STAGE APPROVAL

Drawing number
1129-RFM-XX-07-DR-L-0002

Scale
1:200

Status
S4

Revision
P03

© re-form landscape architecture