


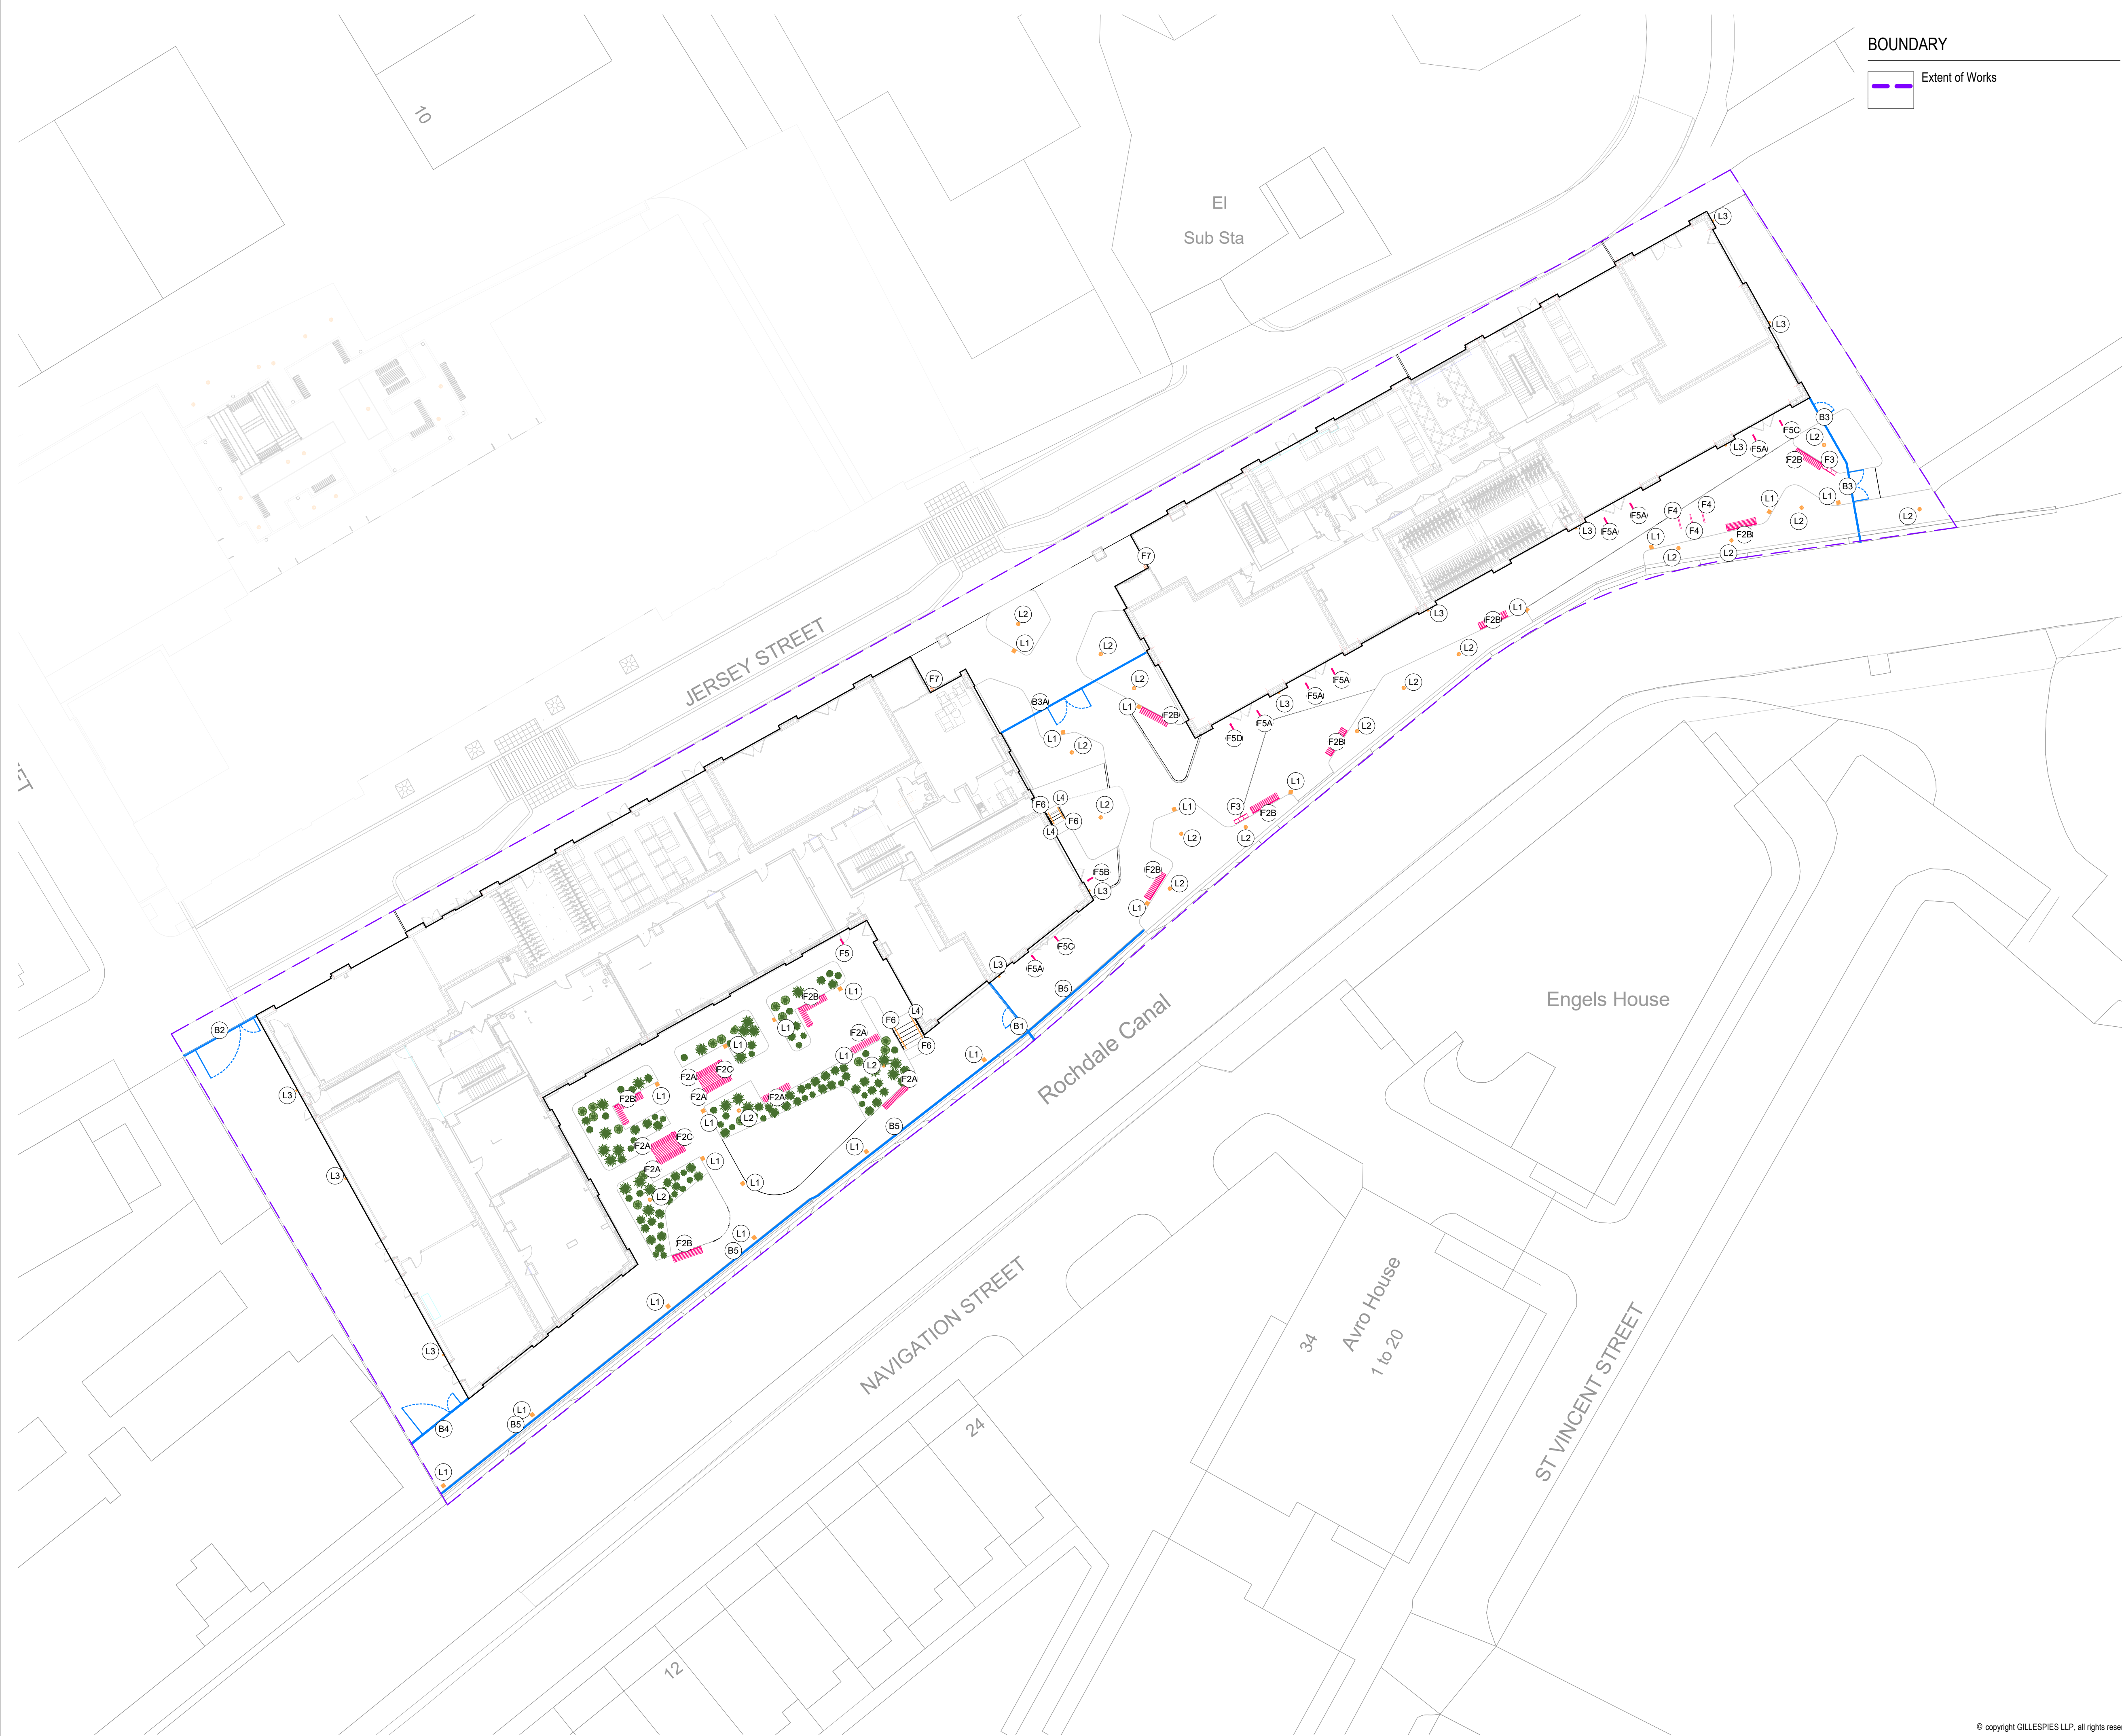

BOUNDARY

Extent of Works

rev	details	by	date
P02	JERSEY STREET UPDATED	CB	07.02.2024
P03	STAGE 4 ISSUE	TH	31.05.2024
P04	STAGE 4 UPDATE	SB	12.08.2024
P05	GATE INFO UPDATED IN KEY	SB	19.08.2024
P06	STAGE 5	ER	20.02.2025
P07	STAGE 5	ER	26.03.2025
P08	PLANNING NMA	ER	28.05.2025
P09	PLANNING NMA	ER	16.06.2025
P10	PLANNING NMA	ER	01.10.2025
P11	PLANNING NMA	OC	03.10.2025
P12	PLANNING NMA	ER	10.10.2025

FURNITURE

- 

Timber Bench Type 1
Size: 2475(L) X 465(W) X 470(H)
Timber and Mild Steel Powder Coated D2525 Taslaq Sable Y23041
Qualicoat 2
Q50/220
- 

Timber Bench Type 2
Size: 2475(L) X 465(W) X 470(H)
Timber and Mild Steel Powder Coated D2525 Taslaq Sable Y23041
Qualicoat 2
Q50/225
- 

Timber Table
Size: 2340(L) X X 470(H)
Timber and Mild Steel Powder Coated D2525 Taslaq Sable Y23041
Qualicoat 2
Q50/230
- 

Steel Bin
Size: 1040(H) x 3 Units
Timber and Mild Steel Powder Coated D2525 Taslaq Sable Y23041
Qualicoat 2
Q50/240
- 

Sheffield Cycle Stands
Size: 1020 (H) from ground
Stainless Steel
Q50/210
- 

Door Barrier (F5, F5A, F5B, F5C or F5D)
Size: 1000(H) from ground
Powder Coated D2525 Taslaq Sable Y23041 Qualicoat 2
Q50/190
Refer to detail sheet EYJW-EX-00-DR-L-900335 for variants
- 

Steel Handrail
900-1100mm height from step line
Mild Steel, Powder Coated D2525 Taslaq Sable Y23041 Qualicoat 2
L37/150

BOUNDARY TREATMENT

- 

Steel Fencing and Pedestrian Access Gate
Height: 2.2m. Gate Width: 1.2m single leaf
Powder Coated D2525 Taslaq Sable Y23041 Qualicoat 2
Q40/340
- 

Bespoke Steel Main Access Gate
Height: 2.2m. Gate Width: 4m double leaf
Powder Coated D2525 Taslaq Sable Y23041 Qualicoat 2
Q40/340A
- 

Steel Fencing + Pedestrian/ Vehicle Gates
Height: 1.8m - 2.2m. Gates as shown
Powder Coated D2525 Taslaq Sable Y23041 Qualicoat 2
Q40/340B
- 

Steel Fencing + Pedestrian/ Vehicle Gates
Height: 1.7m - 2.2m. Gates as shown
Powder Coated D2525 Taslaq Sable Y23041 Qualicoat 2
Q40/340C
- 

Bespoke Steel Main Access Gate
Height: 2.2m. Gate Width: 4m double leaf
Powder Coated D2525 Taslaq Sable Y23041 Qualicoat 2
Q40/340D
- 

Steel Balustrade
Height: 1.1m
Powder Coated D2525 Taslaq Sable Y23041 Qualicoat 2
L37/160

LIGHTING M&E ITEMS BY OTHERS

- 

Lighting Bollard
Detail and specification by others
- 

Tree Up-lighter
Detail and specification by others
- 

Building Mounted Spotlight
Detail and specification by others
- 

Integrated Handrail Lighting
Detail and specification by others
- 

Intercom Reader Posts
Block A Colour: Powder Coated D2525 Taslaq Sable Y23041
Block B Colour: Powder Coated D2525 Stone Effect Y43161 Qualicoat 2
Refer to specialist sub-contractor design



Jersey Wharf, Ancoats
P21641- 00- 001

Project Title

Jersey Furniture and Boundary General
Arrangement

Drawing Title

Purpose of Issue	Scale	Drawn
	1 : 250 @A1	CB
Planning NMA	Date	Checked
	25.01.2024	SB
Drawing Number		Revision
EYJW-GIL-EX-00-DR-L-900105		P12

Drawing Status

S4 - FOR REVIEW AND AUTHORISATION



Client
John Sisk and Sons Ltd
John Sisk & Son Ltd
2410 Regents Court
The Crescent
Birmingham Business Park
Birmingham
B37 7YE

Gillespies

5th Floor, Phoenix House, 3 South Parade, Leeds, LS1 9DQ.
P. + 44 (0)113 247 0550 E. Rachel.Taylor@gillespies.co.uk