
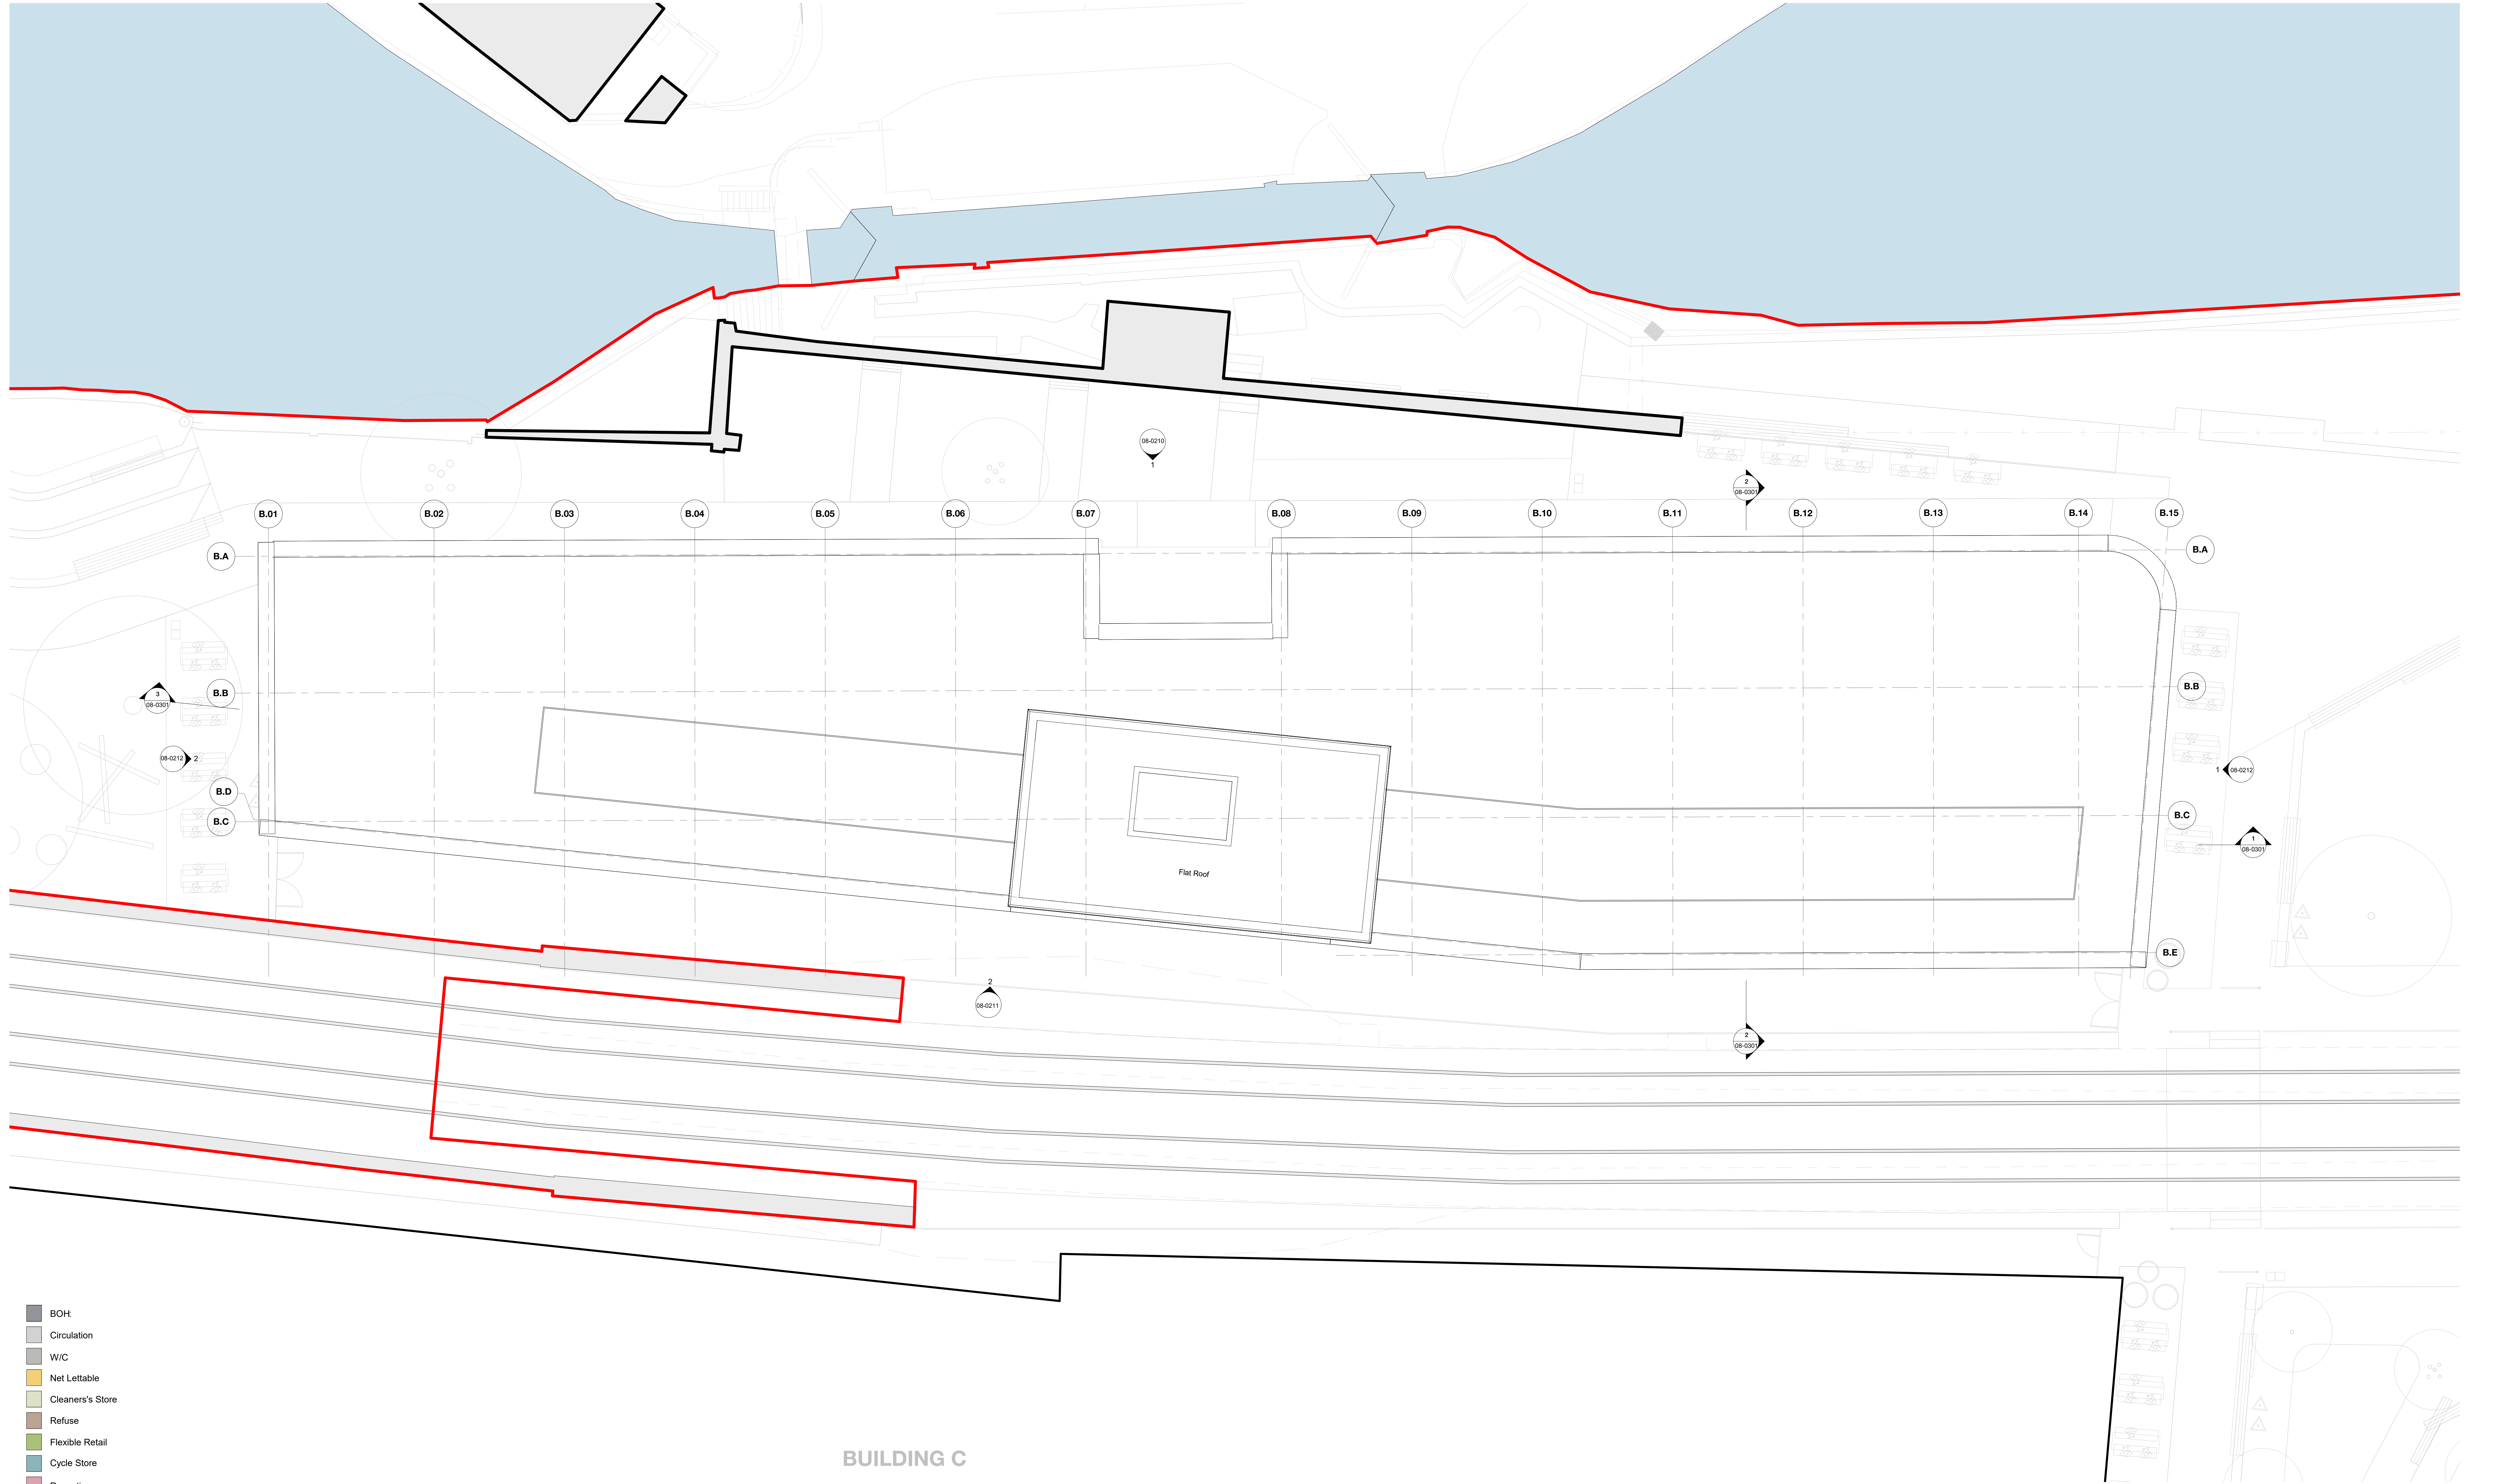


Rev	Description	Date
P1	Issued for Planning	30.09.23
P2	Issued for NMA	09.06.22
P3	Issued for S13 Application	18.12.23
P4	Issued for S13 Application	29.07.25

Copyright Hawkins\Brown Architects
No implied licence exists. This drawing should not be used to calculate areas for the purposes of valuation. Do not scale this drawing. All dimensions to be checked on the site by the contractor and such dimensions to be their responsibility. All work must comply with relevant British Standards and Building Regulations requirements. Drawing errors and omissions to be reported to the architect. To be read in conjunction with Architect's specification and other consultant information.

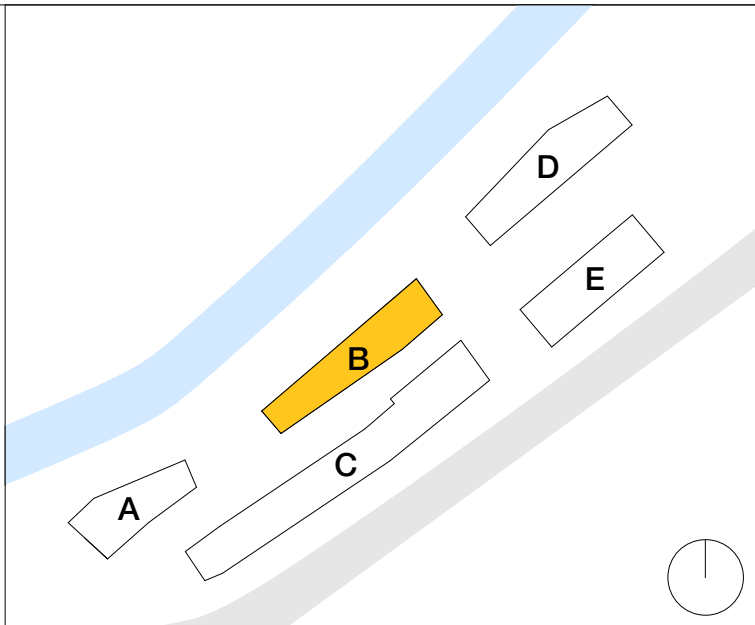

Scale @ A0 1 : 100	Scale @ A3	Date October 2023	Job Number 18013	Project Pollard Street New Islington
Drawn By AG	Checked By NB	Status S2	Purpose of Issue Issued for Information	Drawing Building B - GA Plan - Roof Enclosure
Drawing No. PLS-HBA-B-RE-DR-A-08-0116	Rev P4			

28-28 Hilton Street
Manchester M1 2EH
mail@hawkinsbrown.com
hawkinsbrown.com

Hawkins\Brown