


NOTES


The designs and details on this drawing are copyright and must not be reproduced without the written permission of the designer.

Contractors are to check all sizes and dimensions before setting out any site or shop work. Any errors or discrepancy to be reported to the designer.

REVISIONS	DATE
REV - A Amended general notes	26/01/25 JAA
REV - B Amended notes for plant equipment	05/02/25 JAA
REV - C Amended notes for boundary wall	07/02/25 JAA
REV - D Amended plant equipment notes and additional Bat Box shown with image	23/04/25 JAA
REV - E Amended to show updated 4No AC unit specifications	13/05/25 JAA

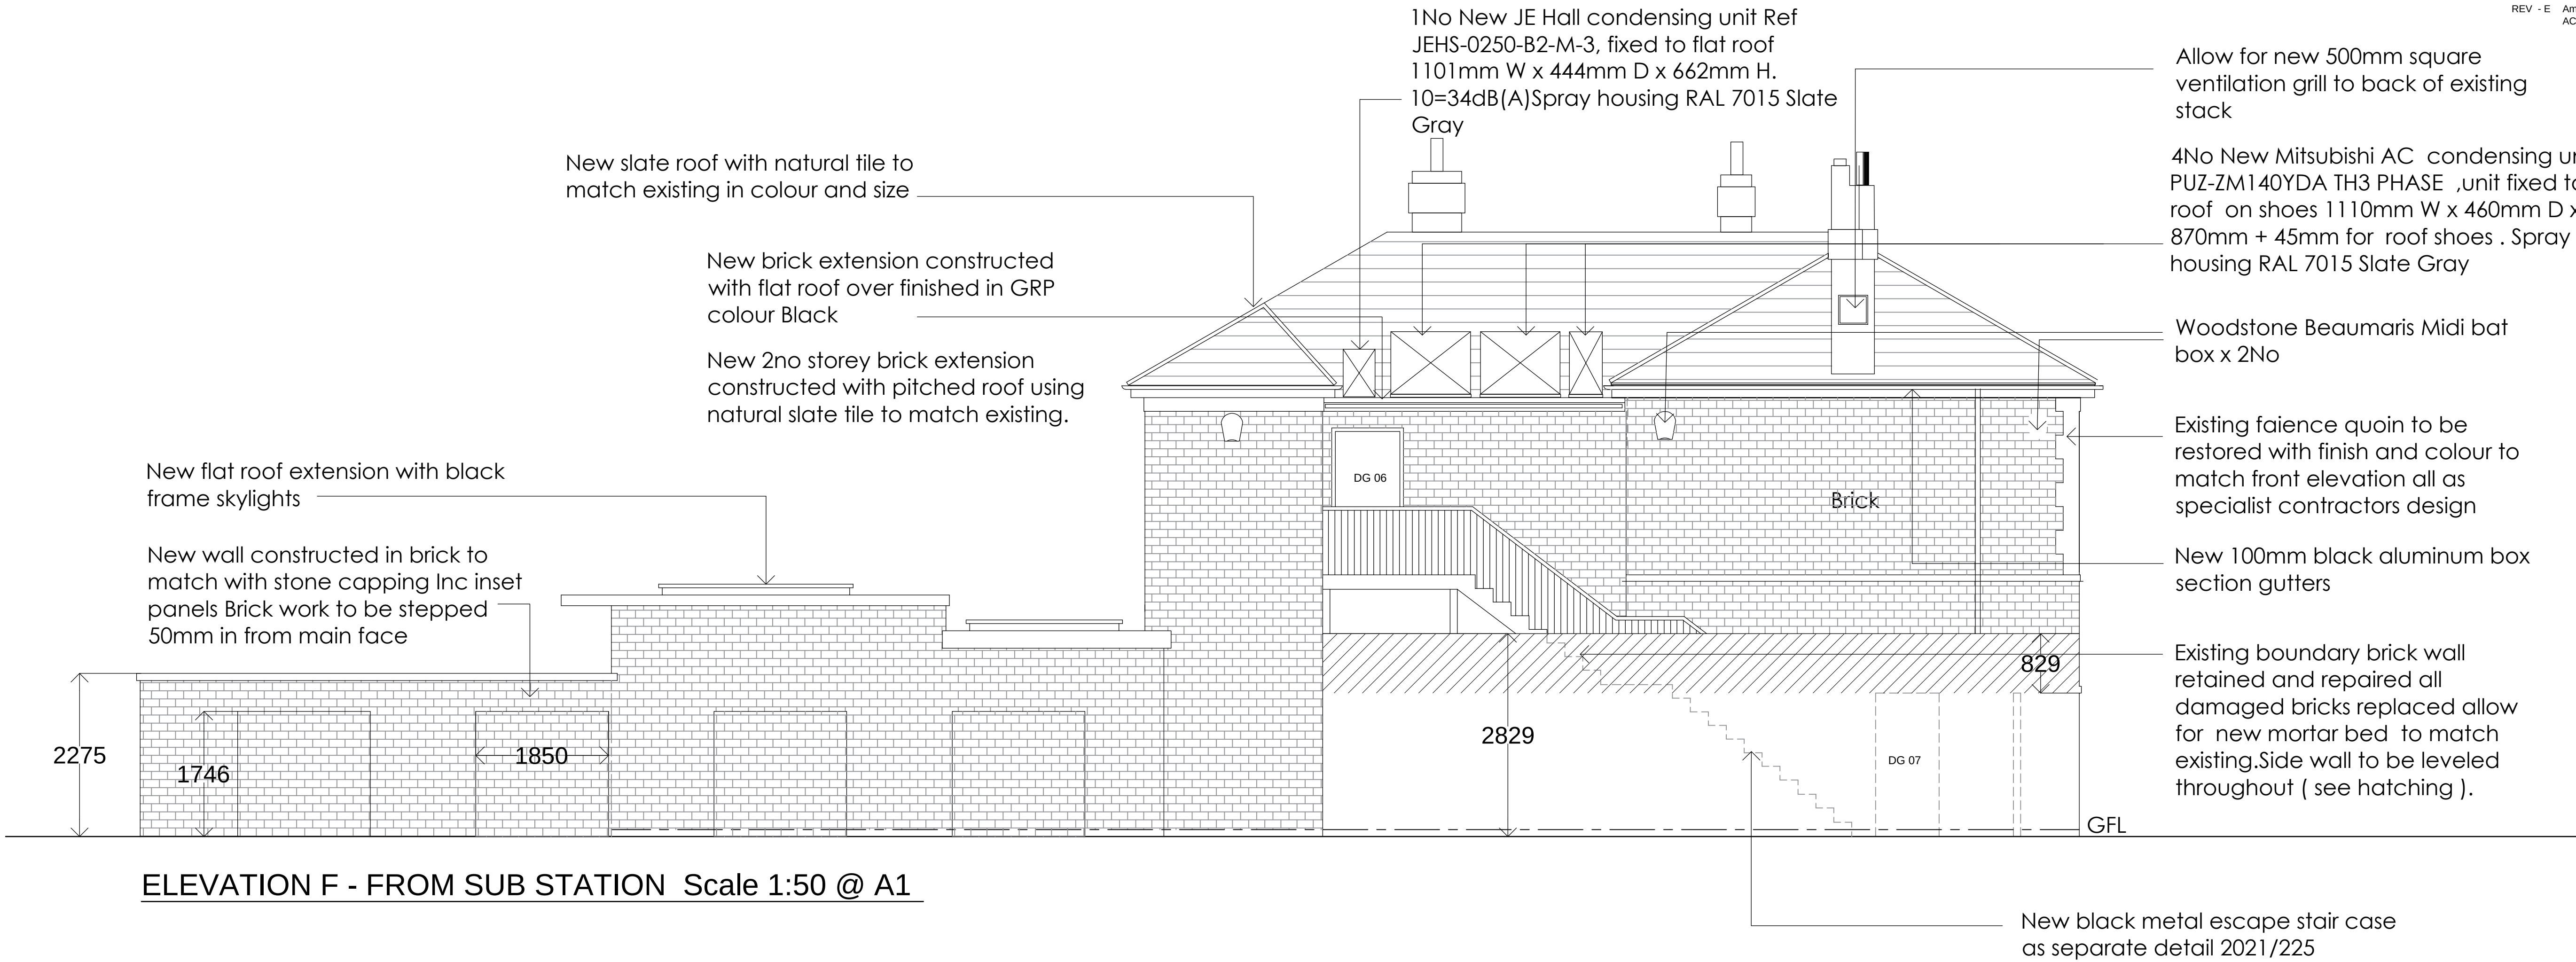

CJ WILDLIFE
Woodstone Beaumaris Midi bat box
Tel 0800 1731 2820

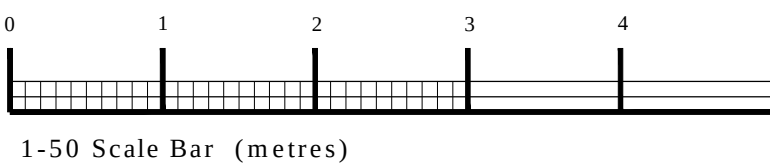

PLANNING

DRAWING DESCRIPTION

PROPOSED EXTERNAL ELEVATIONS
SHEET 4 OF 4

JOB TITLE

THE SHAMROCK
17 BENGAL STREET
MANCHESTER

CLIENT

JOSEPH HOLT

DRAWN BY	JAA	SCALE	1:50 @ A1
DATE	DEC 2024	DRAWING NO.	2021 / 216
CHECKED		REVISION	E

John Dixon & Associates Ltd,
Unit 211
Chambers Business Centre,
Chapel Road,
Oldham,
OL8 4QQ.
TEL : 0161 682 0964
FAX : 0161 683 4106
E-MAIL : info@johndixon.co.uk
WEB : www.johndixon.co.uk

jda
architecture
interior design
project management