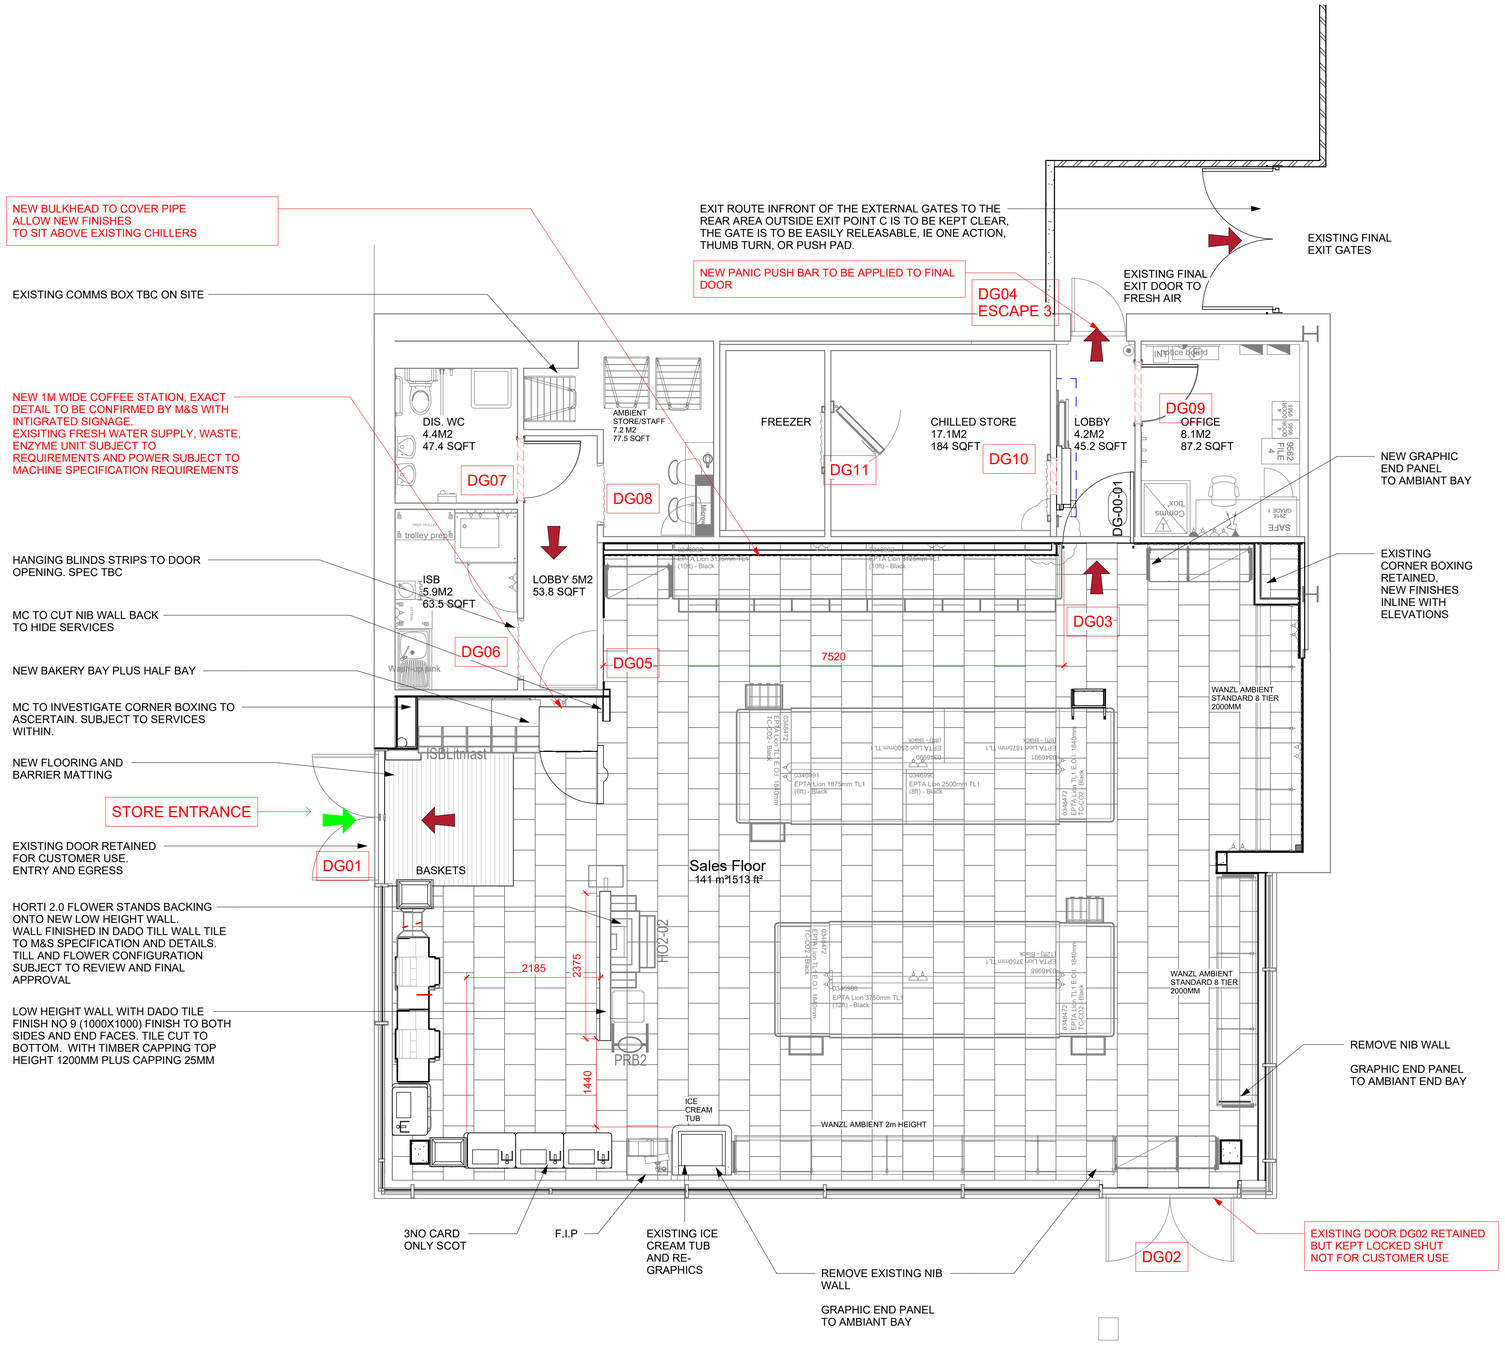


PROPOSED GROUND FLOOR GENERAL ARRANGEMENTS

1 : 50

ITEM OF LOOSE EQUIPMENT REQUIRING POWER. ELECTRICAL CONTRACTOR TO DETERMINE CABLE / CONTAINMENT ROUTES

ITEM OF LOOSE EQUIPMENT REQUIRING POWER & DATA
ELECTRICAL CONTRACTOR TO DETERMINE CABLE / CONTAINMENT ROUTES

ITEM OF SIGNAGE EQUIPMENT REQUIRING POWER FOR ILLUMINATION

ELECTRICAL CONTRACTOR TO DETERMINE CABLE / CONTAINMENT ROUTES

NOTES

ORIGINAL A1

THIS DRAWING IS COPYRIGHT OF BROOKER FLYNN ARCHITECTS LTD AND MAY NOT BE REPRODUCED IN ANY FORM NOR TRANSFERRED TO OTHER PARTIES BY ELECTRONIC MEANS WITHOUT PRIOR WRITTEN CONSENT. NO DIMENSIONS TO BE SCALED FROM THIS DRAWING.

PROPOSED KEY

ALL DOORS RETAINED AS EXISTING.
SHOPFRONT DOORS DG02 TO BE RETAINED BUT LOCKED SHUT AND NOT FOR CUSTOMER USE

ALL DOORS RETAINED AS EXISTING.
SHOPFRONT DOORS DG02 TO BE RETAINED BUT LOCKED SHUT AND NOT FOR CUSTOMER USE

MAIN CONTRACTOR TO VERIFY ANY DISCREPANCIES PRIOR TO SOS.

PROPOSED AREA VALUES

TOTAL SALES FLOOR AREA
AREA MINUS PARTITIONS & BOH AREAS.

GROSS INTERNAL DEMISE AREA
199 SQ.M / 2142 SQ.FT

TOTAL SALES FLOOR AREA
AREA MINUS PARTITIONS & BOH AREAS.
142.SQM / 1528.SQ.FT

TOTAL BOH FLOOR AREA

50.5 SQM / 543 SQ.FT

REV	DATE	DESCRIPTION	DRAWN	CHECKED
J	21.10.2025	PLANING / ADVERTS SUBMISSION	RT	RT
H	14.10.2025	TENDER ISSUE	AH	RT
G	21.07.23	DG06 & O6 PROPOSED REMOVAL AND BLNDS INSTALLED	RT	GB
F	13.07.23	BLOCK PLAN APPROVED BY M&S	RT	GB
E	10.07.23	GENERAL UPDATES TO WINDOW TREATMENT, TILL AREA, FINISHES	RT	GB
D	05.07.23	TILL REA UPDATED TO M&S COMMENTS	RT	GB
C	28.06.23	AMMENDMENTS TO TILL AREA, WINDOW VINYLS TO M&S COMMENTS	RT	GB
B	01.06.23	AMENDMENTS TO COFFEE / BAKERY & TILL AREA TO M&S COMMENTS	RT	GB
A	03.04.23	Preliminary Issue	RT	GB

WHSmith EST·1792

STORE NAME
WHS Mancheter Central Hospital

COUNTRY
UK

PROJECT
WHS MANCHESTER CENTRAL HOSPITAL

DRAWING
PROPOSED GA PLAN

ADV PLANNING

CONSULTANT
BROOKER FLYNN ARCHITECTS

DISCIPLINE DESCRIPTION
ARCHITECTURE

CONSULTANT LOGO

BROOKERFLYNN architects

SCALE	PAPER SIZE	DATE	DRAWN	CHECKED
A.S	A1	APR 23	RT	.

STORE NUMBER	PROJECT No	DISCIPLINE CODE	DRAWING No
	23.1017	A	20001

CONSULTANT PROJECT No	STATUS	REV
0000	T	J