
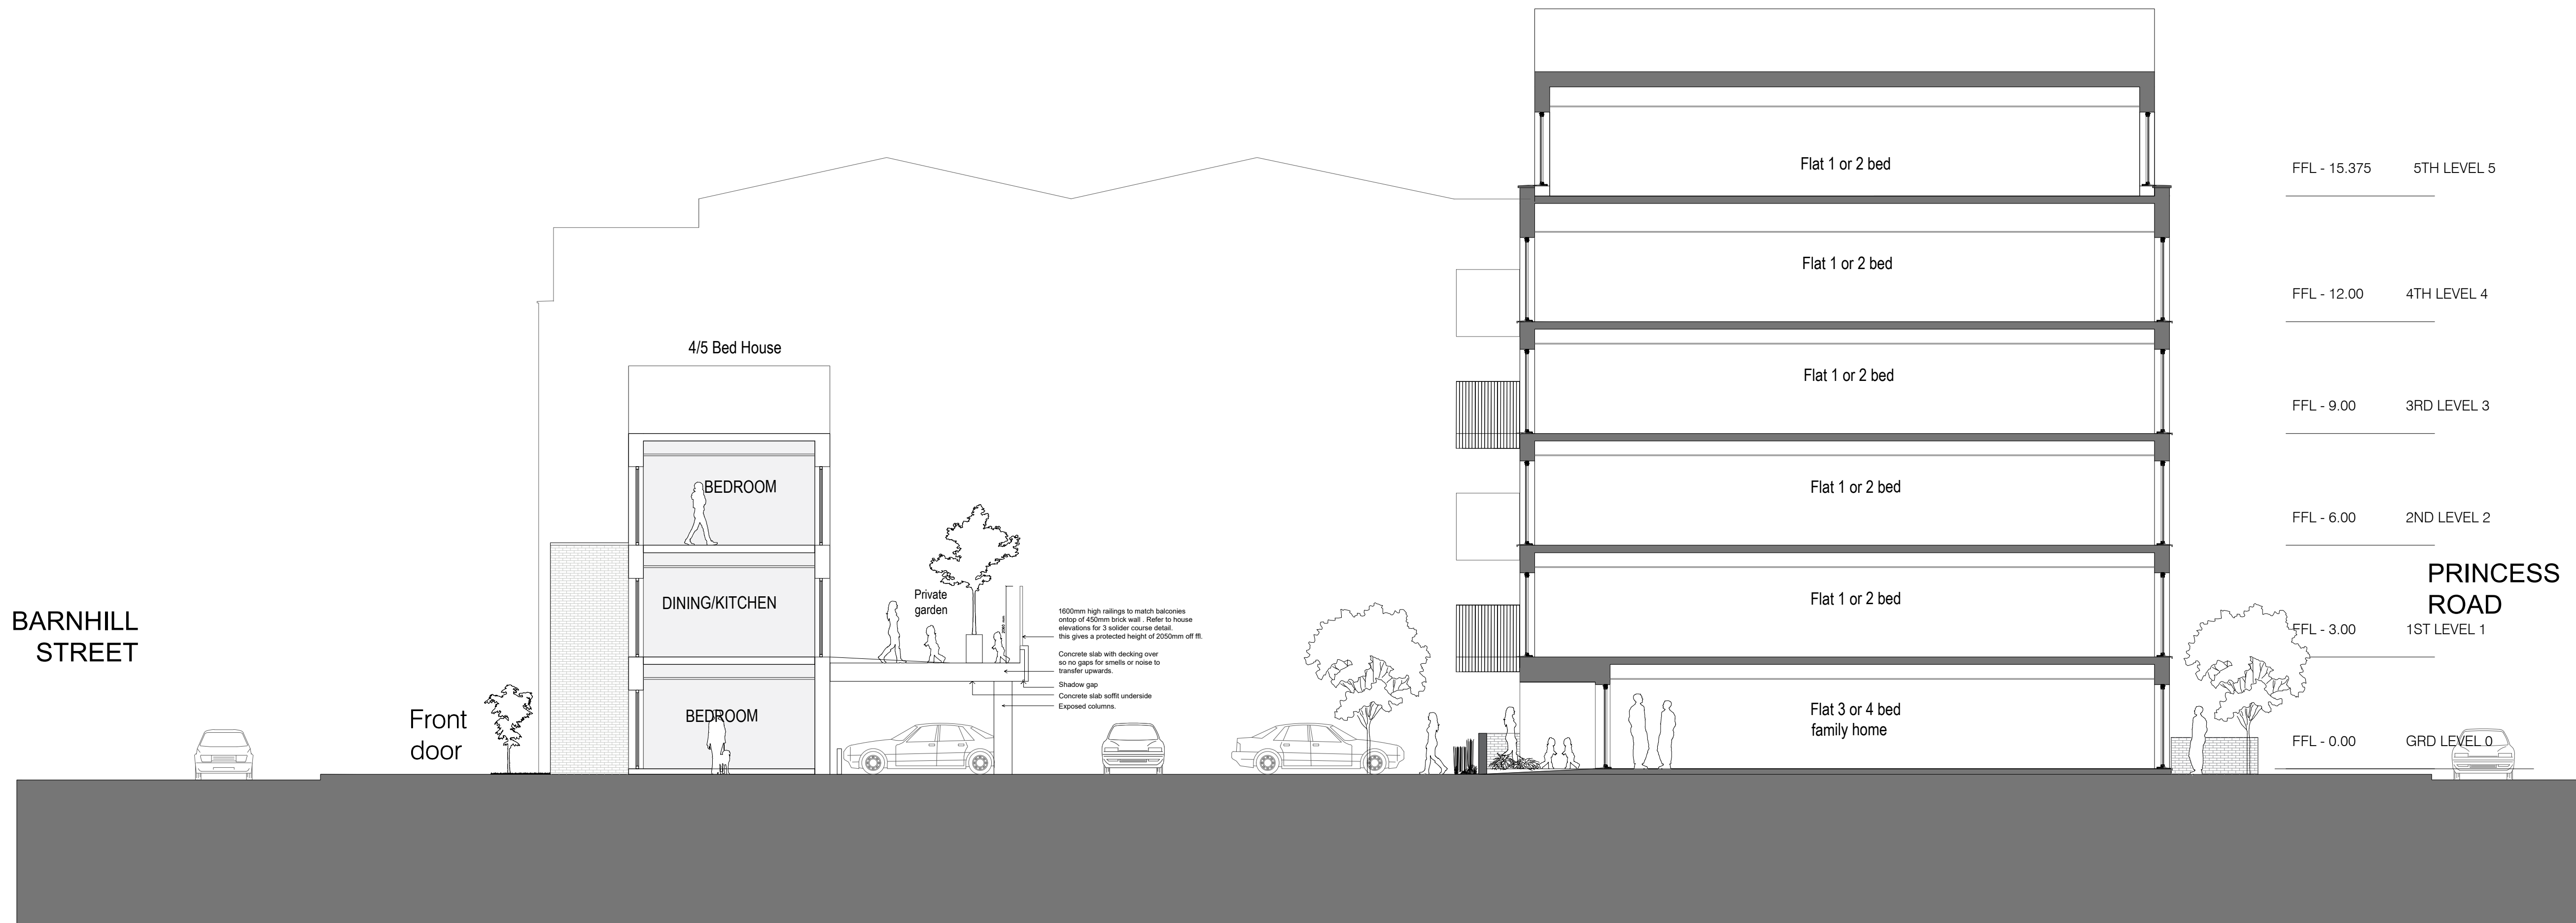


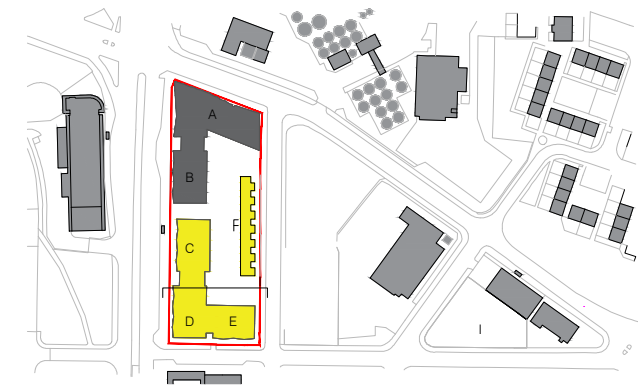

BLOCK F

CARPARK

BLOCK D

MC
AU

Modern City
Architecture & Urbanism

2 Commercial Street
Castlefield
Manchester
M15 4RQ

t: 0161 974 7203
e: info@mcau.co.uk
www.mcau.co.uk

Client
MSV/Caddick

Project
Land at Barnhill Street/Raby Street
Moss Side

Description
Proposed
Blocks D Section

Status	Stage 3 - Planning	Drawn By	KC
Job Number	1215-MCAU	Scale	1:100@A1
Drawing Number	D-04-03	Date	May23
		Revision	P12

Copyright Modern City Architecture & Urbanism Ltd