


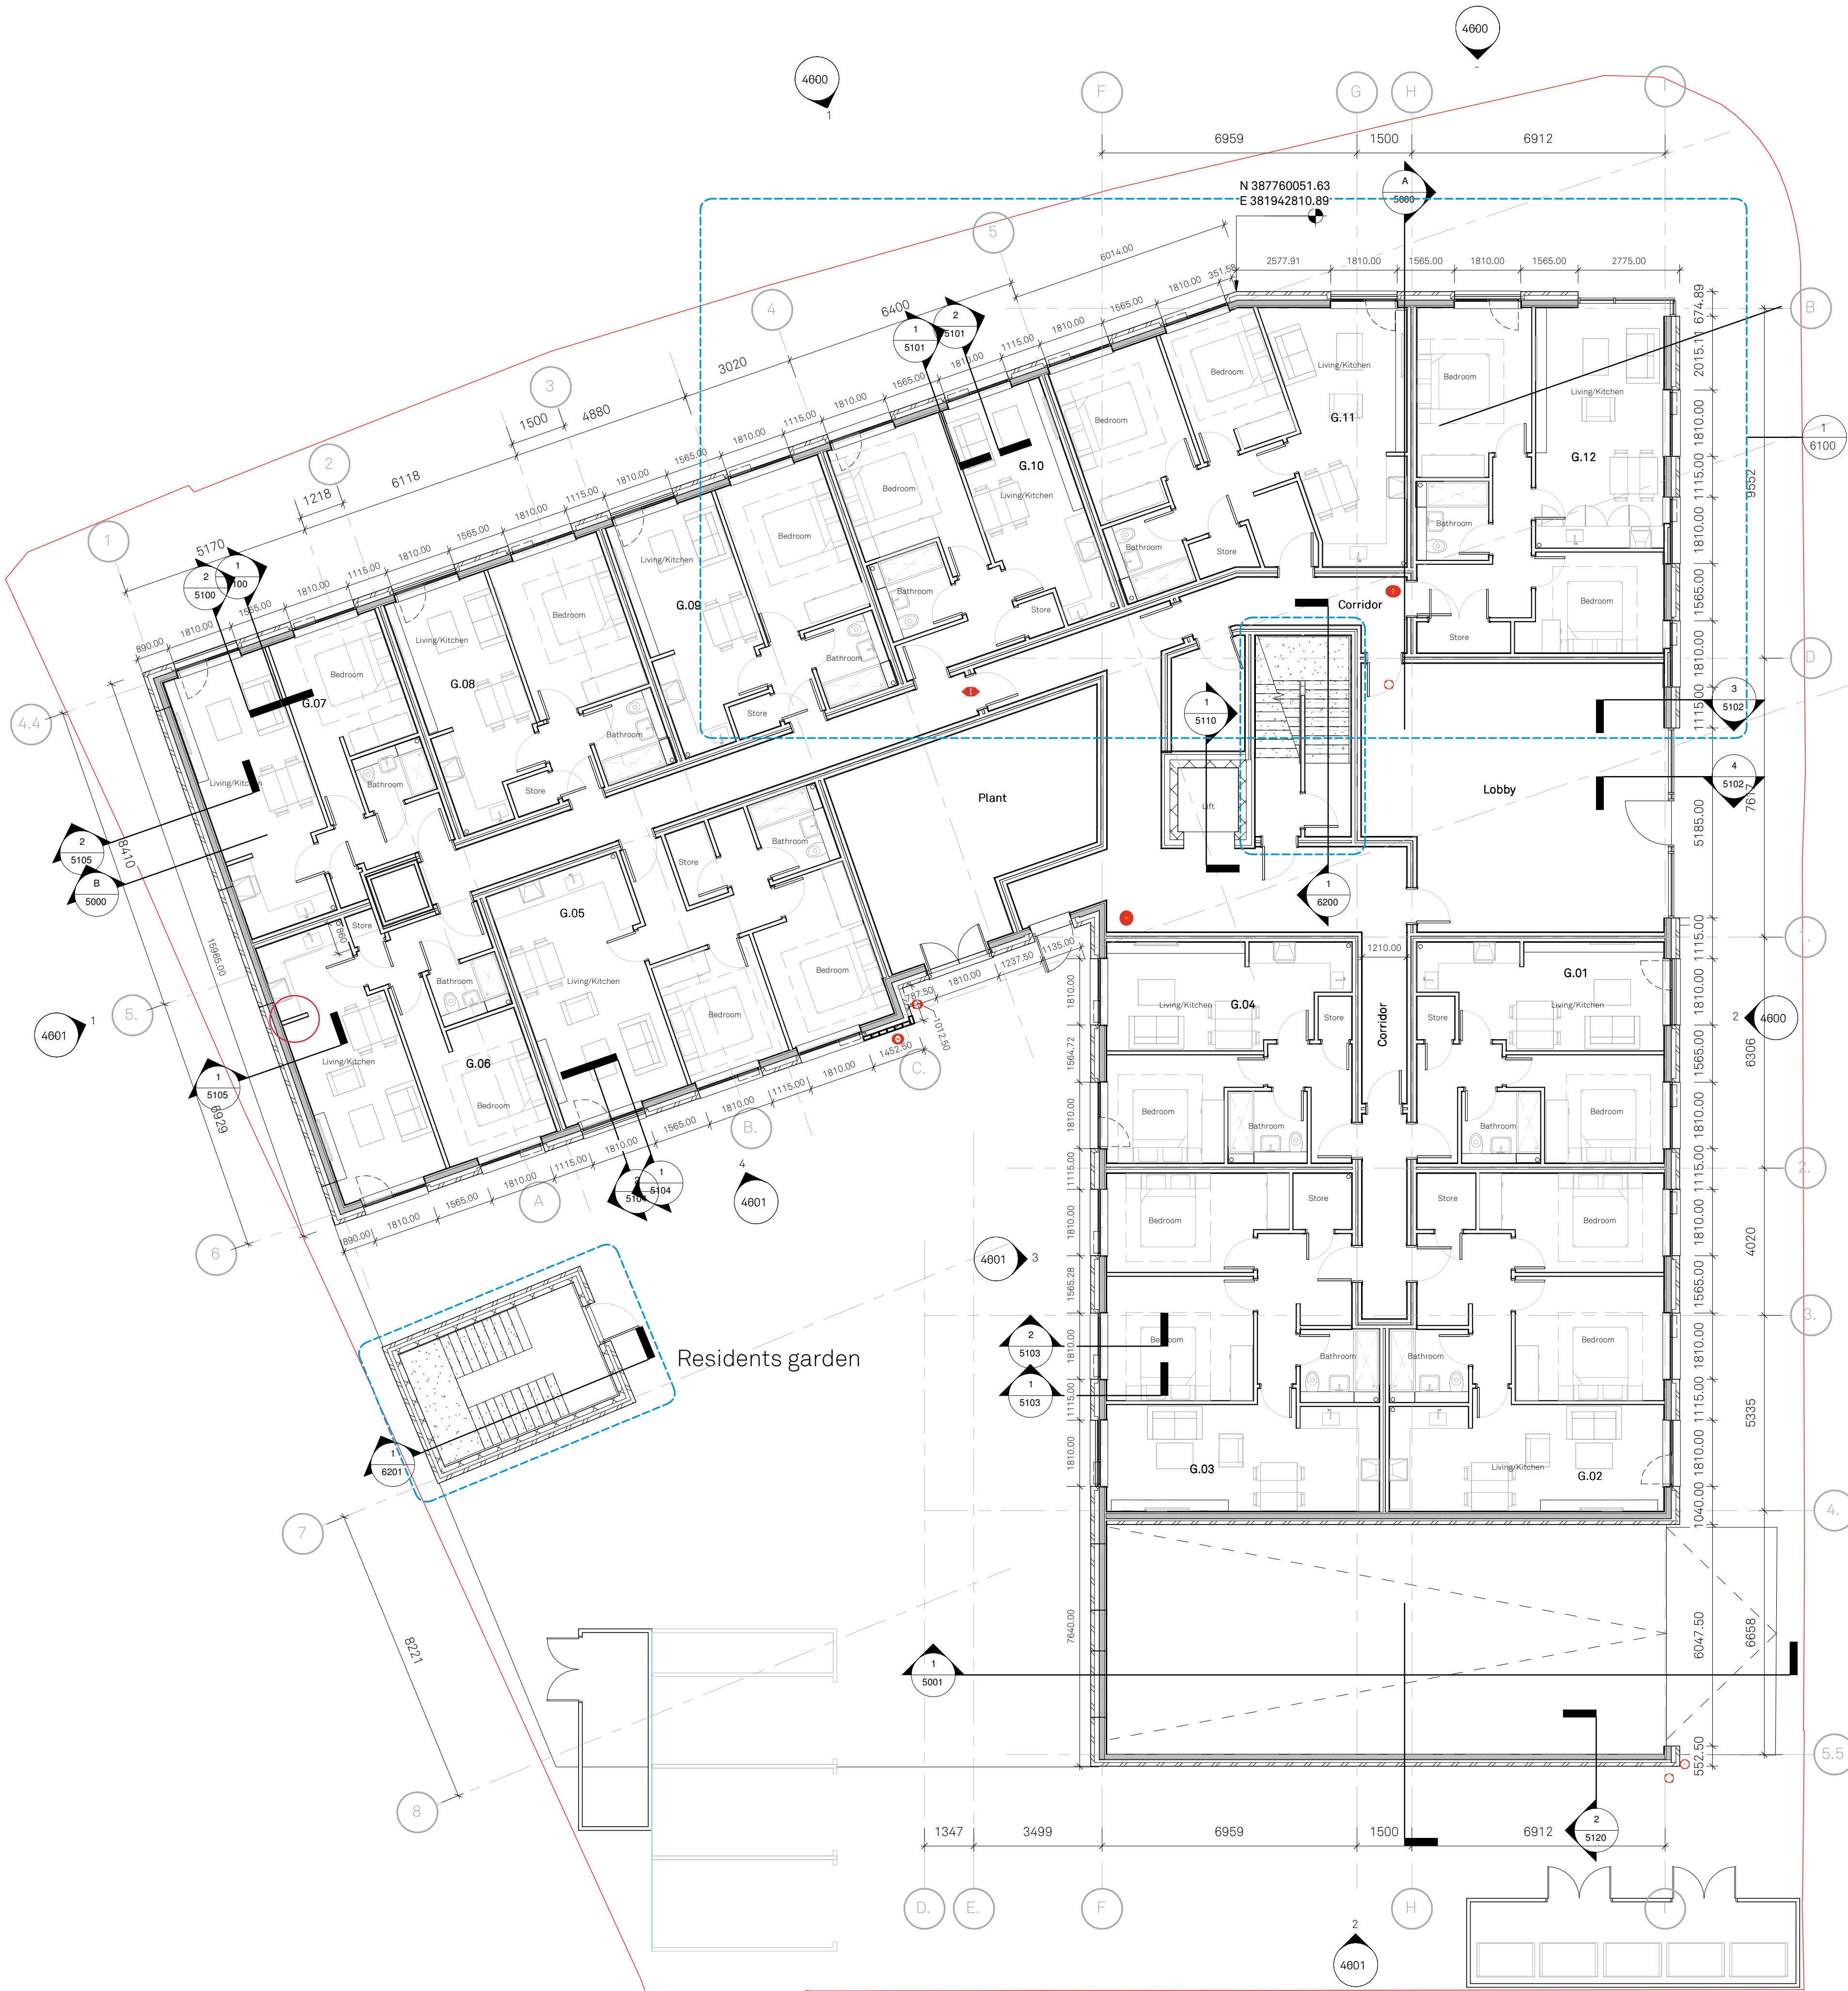

P13	29.10.23	RE	ST	Gable wall amended to timber stud. AOV size adjusted.
P12	23.10.23	RE	ST	Updated to suit ground floor layout changes. Soldier course added to 2nd floor parapet
P11	27.09.23	ST	ST	Externally accessed apartments amended to be internally accessed. Wall updated in line with Frametech comments
P10	15.09.23	RE	ST	Minor Updates
P9	13.09.23	RE	ST	Door numbers indicated
P8	23.05.15	ST	ST	Design development. SVPs indicated
P7	23.04.06	ST	ST	Corridor walls revised to twin stud. Secondary stair width adjusted to suit s.eng design
P6	23.03.27	ST	RE	Updated to suit fire strategy comments
P5	23.03.10	RE	ST	Internal partition build-up revised
P4	15.02.23	RE	RE	Updated in line with design development
P3	20.01.23	RE	ST	External brick reveals removed intine with NMA submission
P2	06.01.23	ST	RE	First Issue
P1	23.11.22	RE	RE	
Rev	Date	By	Chk	Description